



NORTH ELEVATION

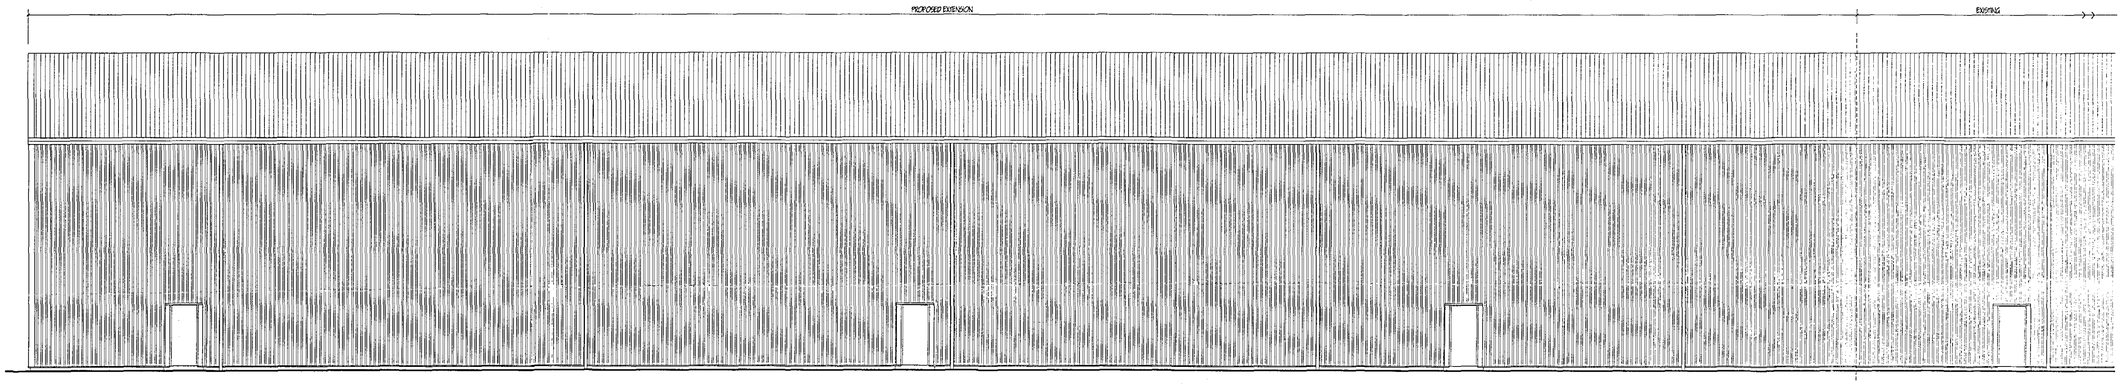

SOUTH ELEVATION

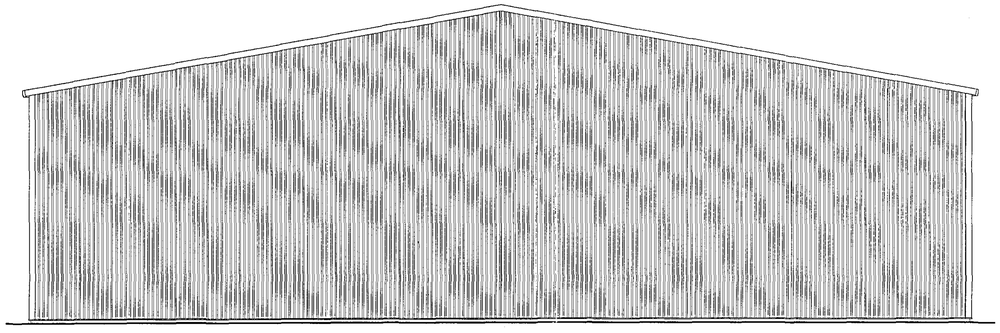

WEST ELEVATION

DETERMINED PLAN

SHBC
Planning & Development
2 6 NOV 2004
Ref: 1566/04

ref.	revision	date

SOUTH LINCS CONSTRUCTION LTD
Bars Bridge
Bourne Road
West Pinchbeck
Spalding
Lincs. PE11 3NQ
Tel. 01775 640555
Fax.01775 640679

Project
EXTENSION TO EXISTING STORAGE BUILDING
WINTERS LANE
LONG SUTTON
SPALDING LINCS.

Client
DUNNS SEEDS (LONG SUTTON) LTD.

Drawing
ELEVATIONS

Job Ref.	Drawing No.
1079-04	02
Date	**Drawn**
NOV. '04	JC

Scales
1:100

DO NOT SCALE FROM THIS DRAWING

This drawing is copyright and may not be altered, traced, photographed or used for any other purpose other than that for which it is issued. The General Contractor is to check all dimensions on site and report any discrepancies to SLC Ltd. All details shown on this drawing including foundations are based upon typical site conditions related to the area. No responsibility can be accepted for abnormal conditions which may be discovered during construction unless reported to SLC Ltd. so that design amendments may be considered. Site soil surveys are recommended in respect of foundations to establish specific site conditions before foundation work is undertaken. This drawing is limited in the amount of information contained and does not purport to contain a full specification of the works. This drawing must not be used as a contract document alone. All materials to be new unless otherwise stated and all components and materials etc. to be used fitted and installed etc. in strict accordance with manufacturers instruction and relevant code of practice. Materials shall conform to appropriate British standard specification or BBA certificate or European code equivalent. The works shall comprise of all that is shown on the drawing and details. Work that may not specifically shown but may be reasonably inferred as necessary to carry out the works shall be deemed to be included.