

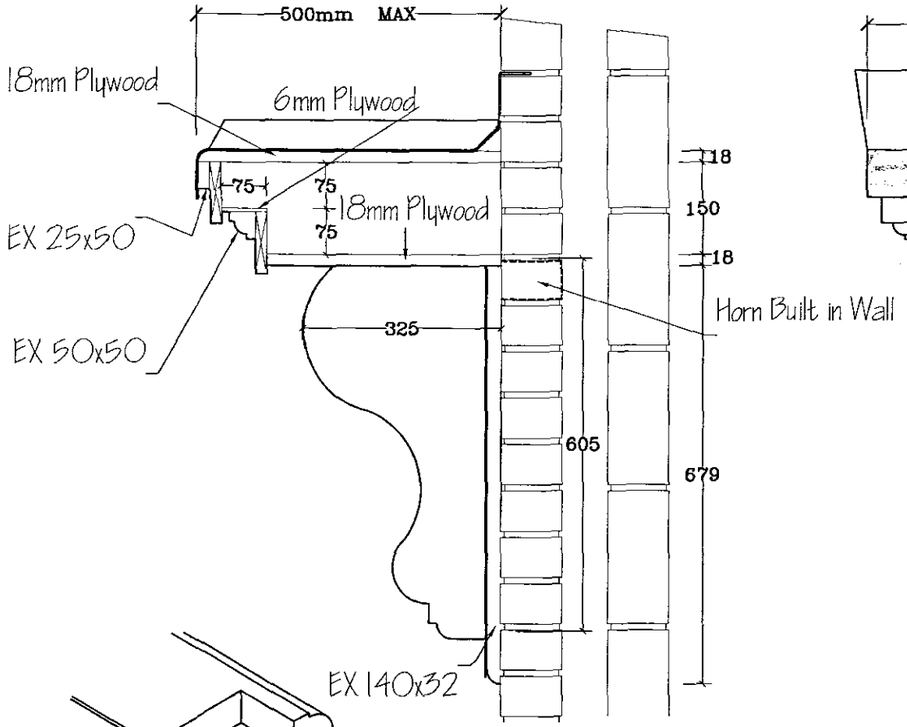



Section

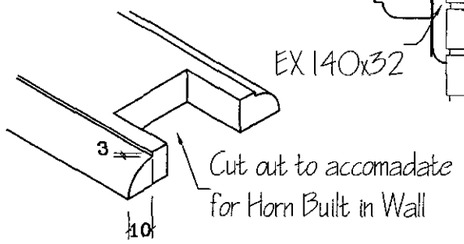

Section through
EX 150X32

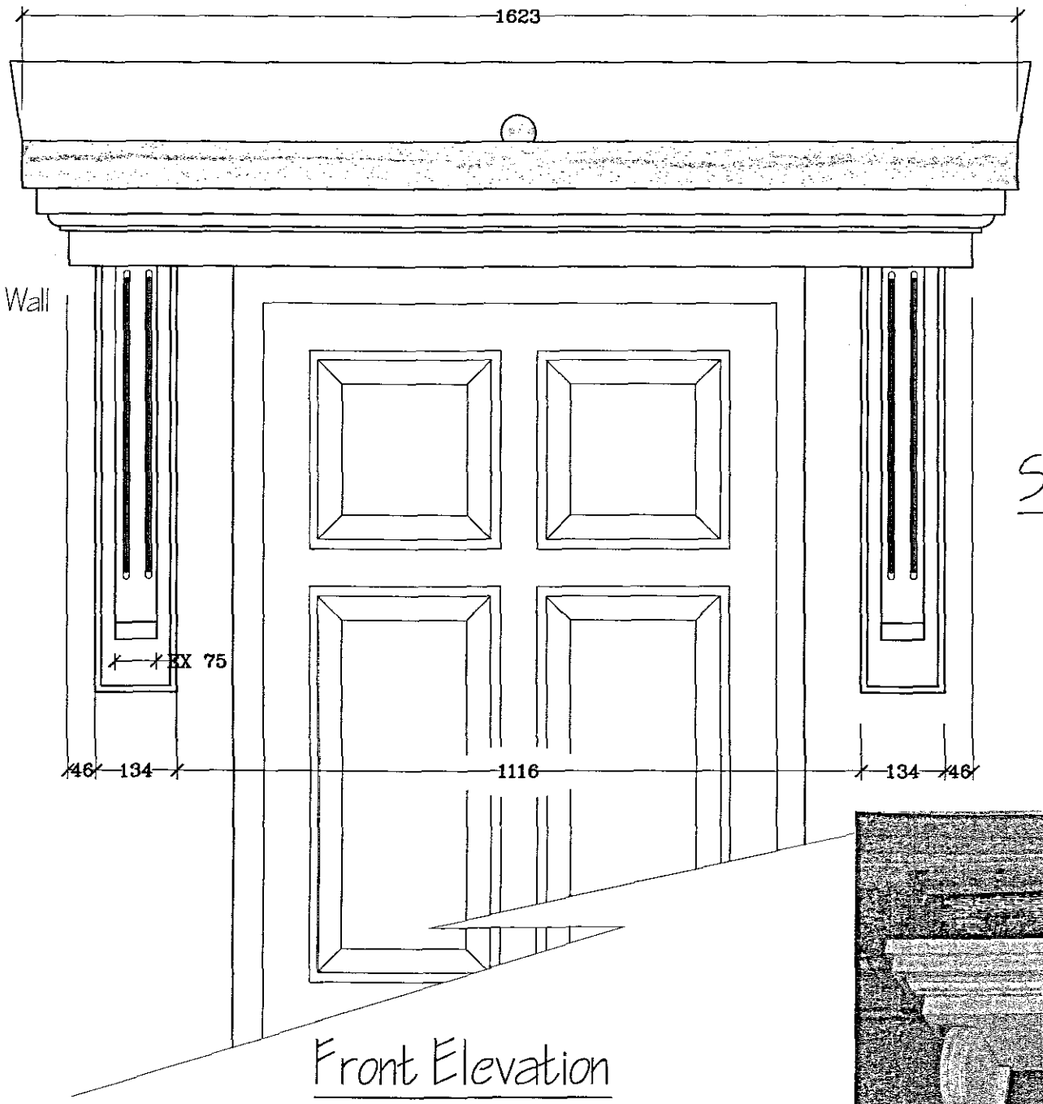

Front Elevation

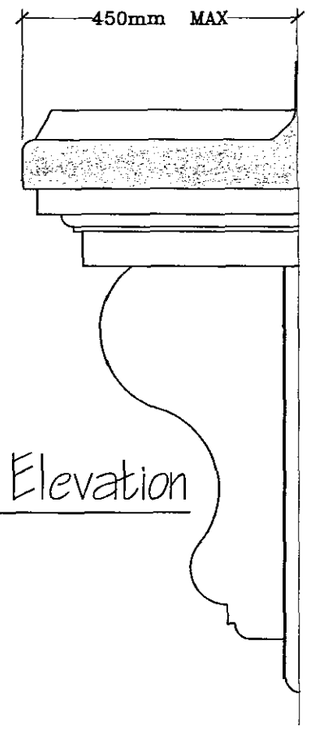

Side Elevation

DETERMINED PLAN

SHDC
Planning & Development
1 4 SEP 2005
Ref: 1586/04

AMENDED PLAN
Ref. A1

BROADGATE HOMES

Broadgate Homes Limited
Broadgate House, Weston Hills,
Spalding, Lincolnshire. PE12 6DB
Telephone: 01406 380532
Fax: 01406 380014

This drawing is copyright and may not be altered, traced, copied, photographed or used for any purpose other than that for which it is issued without consent from Broadgate Homes Ltd.

REV	DESCRIPTION	DATE	BY

REV	DESCRIPTION	DATE	BY

PROJECT TITLE: N/A
PLOTS

HOUSE TYPE: N/A
SCALE: 1:10
DRAWING: Standard Porch Detail. GB21
DRAWN BY: PM
TOTAL INT. FLOOR AREA EXC. GARAGE: N/A sqm
DATE: 05.09.05
DRAWING No: STANDARD DETAIL-PORCH GB21