


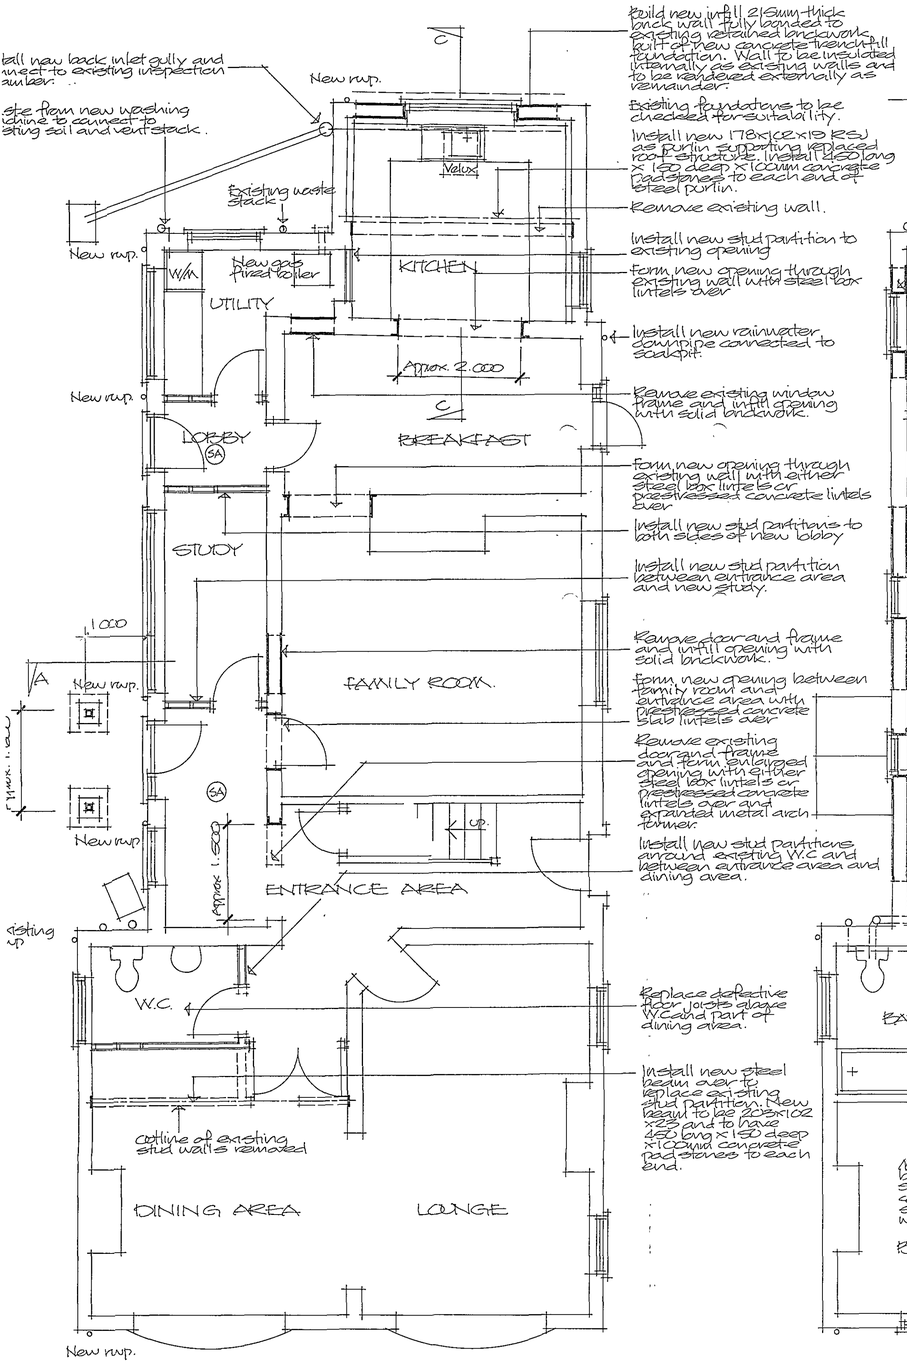


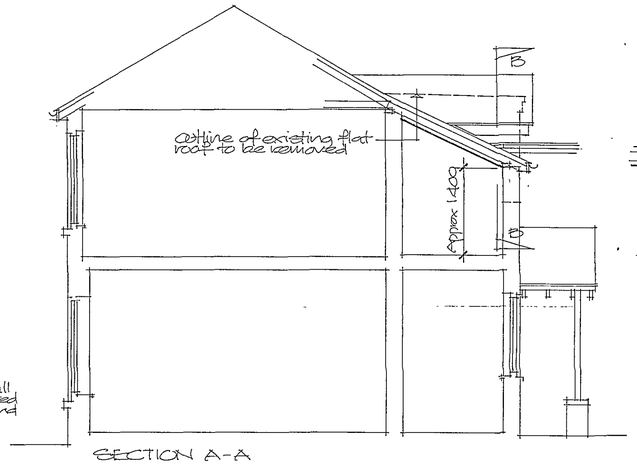


SECTION A-A

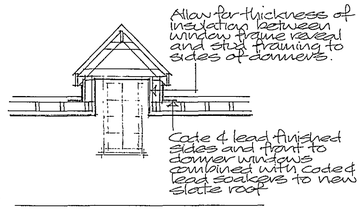


SECTION B-B

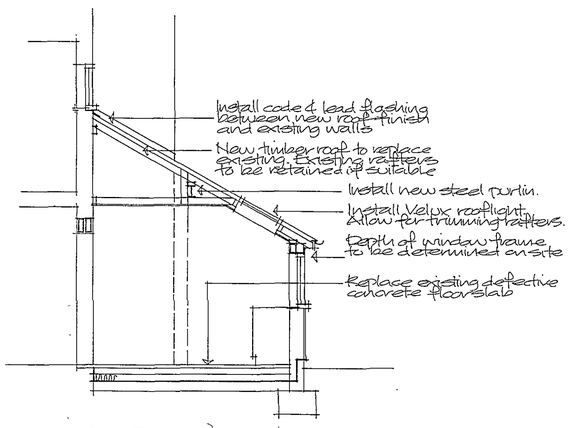


SECTION C-C

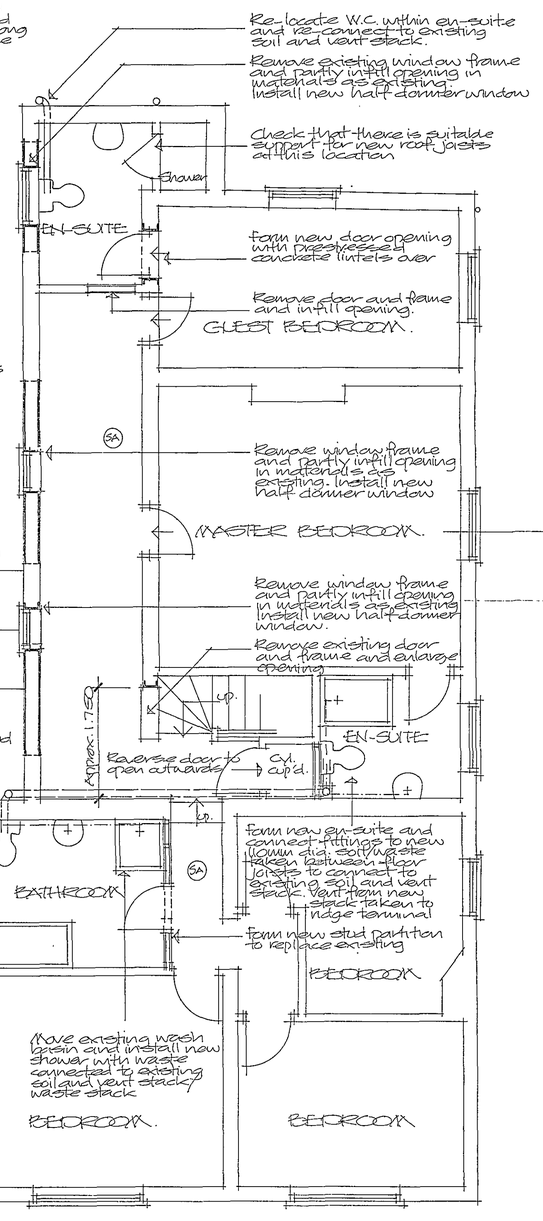

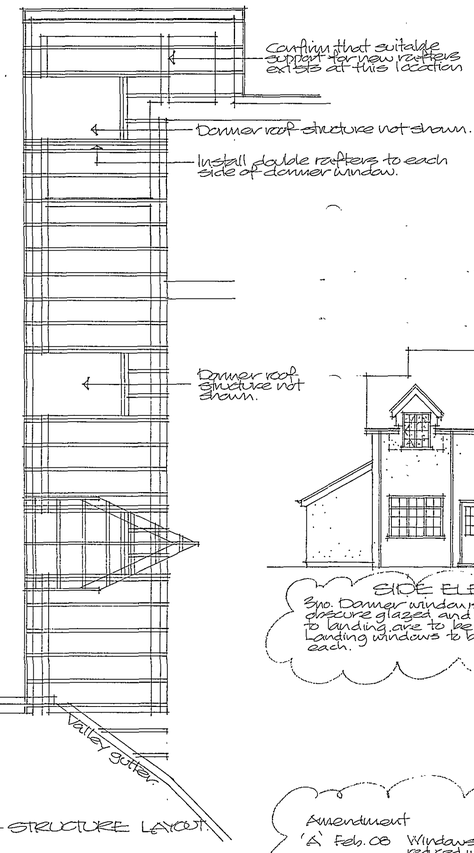

ROOF STRUCTURE LAYOUT

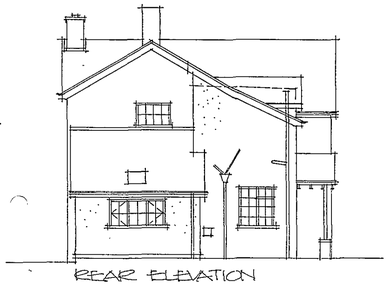


REAR ELEVATION



SIDE ELEVATION (SOUTH WEST)

2no. Dormer windows are to be obscure glazed and windows to landing are to be fixed lights. Landing windows to be 600x1200 each.

Form new approx 5500x3000 x1750 above ridge dummy chimney stack with render finish to match.

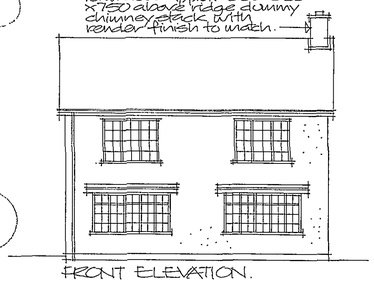

FRONT ELEVATION.

Amendment
'A' Feb. 08 Windows to landing reduced in size.

SHDC Planning Development
15 FEB 2008
Ref. 1596/07

Project
PROPOSED ALTERATIONS TO EXISTING HOUSE, THE WARREN, STATION ROAD, LONG SUTTON, SPALDING.

Client
MR M COLE

ALAN HORNSBY
ARCHITECTURAL SERVICES LTD
"Little Acre"
Peak Hill, Cowbit,
Spalding, Lincs. PE12 6AW
Tel. Holbeach (01406) 380591

Scale 1:50 & 1:100 Drg. no 07/59/02 A
Date November 2007