

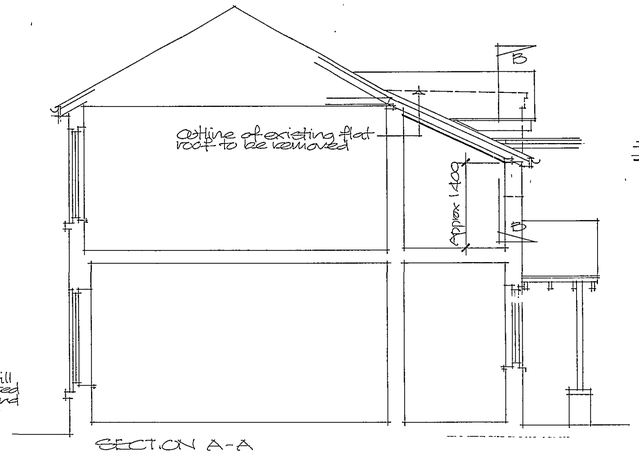



SECTION A-A

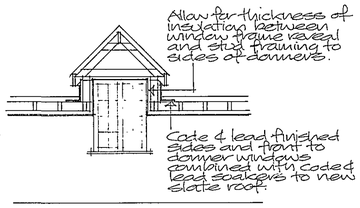



SECTION B-B

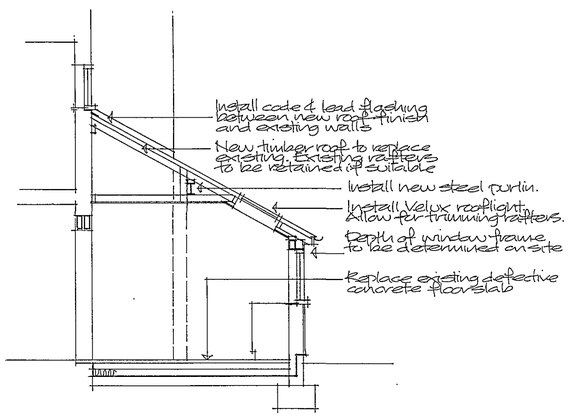


SECTION C-C

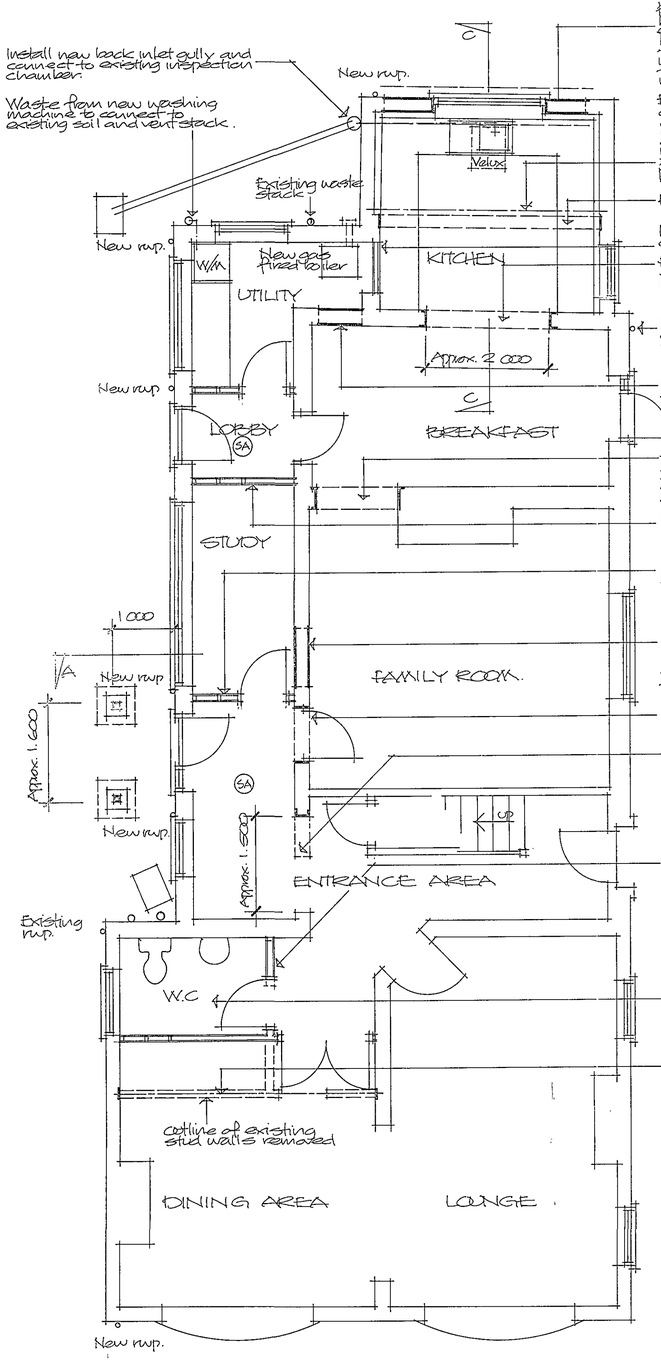

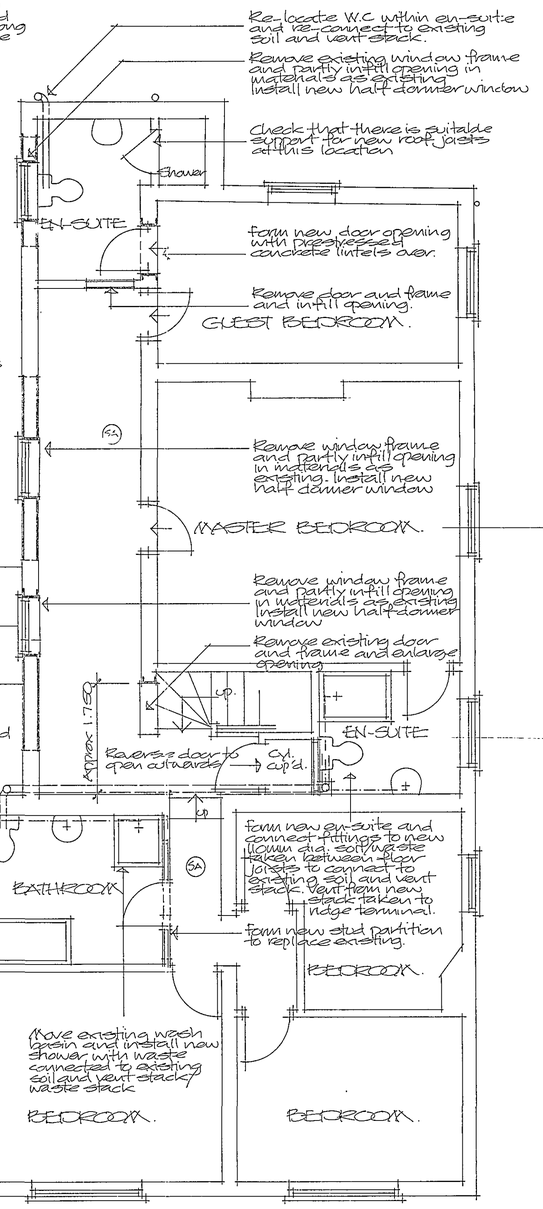

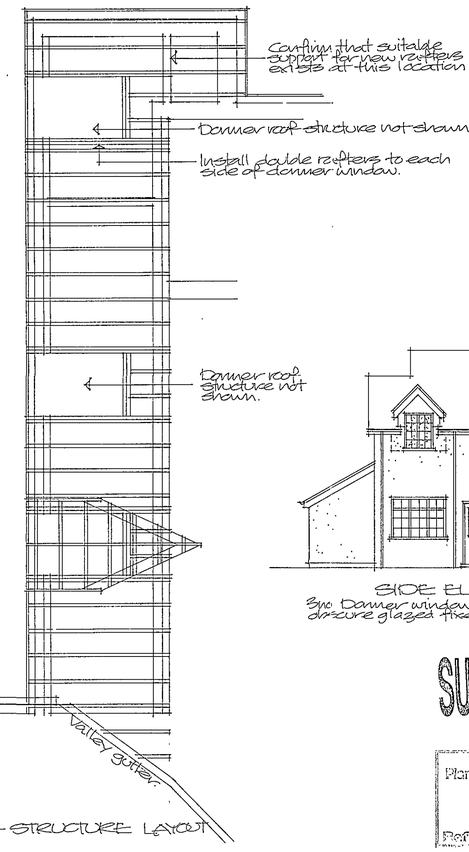

ROOF STRUCTURE LAYOUT

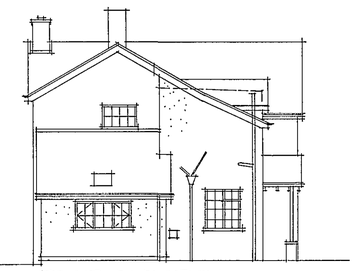


REAR ELEVATION.



SIDE ELEVATION (SOUTH WEST)

3no. Dormer windows are to be obscure glazed fixed lights.

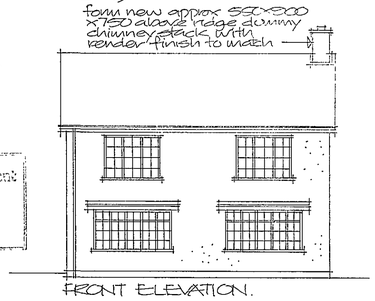

FRONT ELEVATION.

SUPERSEDED

Planning & Development
- 4 DEC 2007
Ref: 1596/07

Project
PROPOSED ALTERATIONS TO EXISTING HOUSE, THE WARREN, STATION ROAD, LONG SUTTON, SPALDING.

Client
MR M COLE

ALAN HORNSBY
ARCHITECTURAL SERVICES LTD
"Little Acre"
Peak Hill, Cowbit,
Spalding, Lincs. PE12 6AW
Tel. Holbeach (01406) 380591

Scale 1:50 & 1:100 Drg. no. 07/59/02

Date November 2007