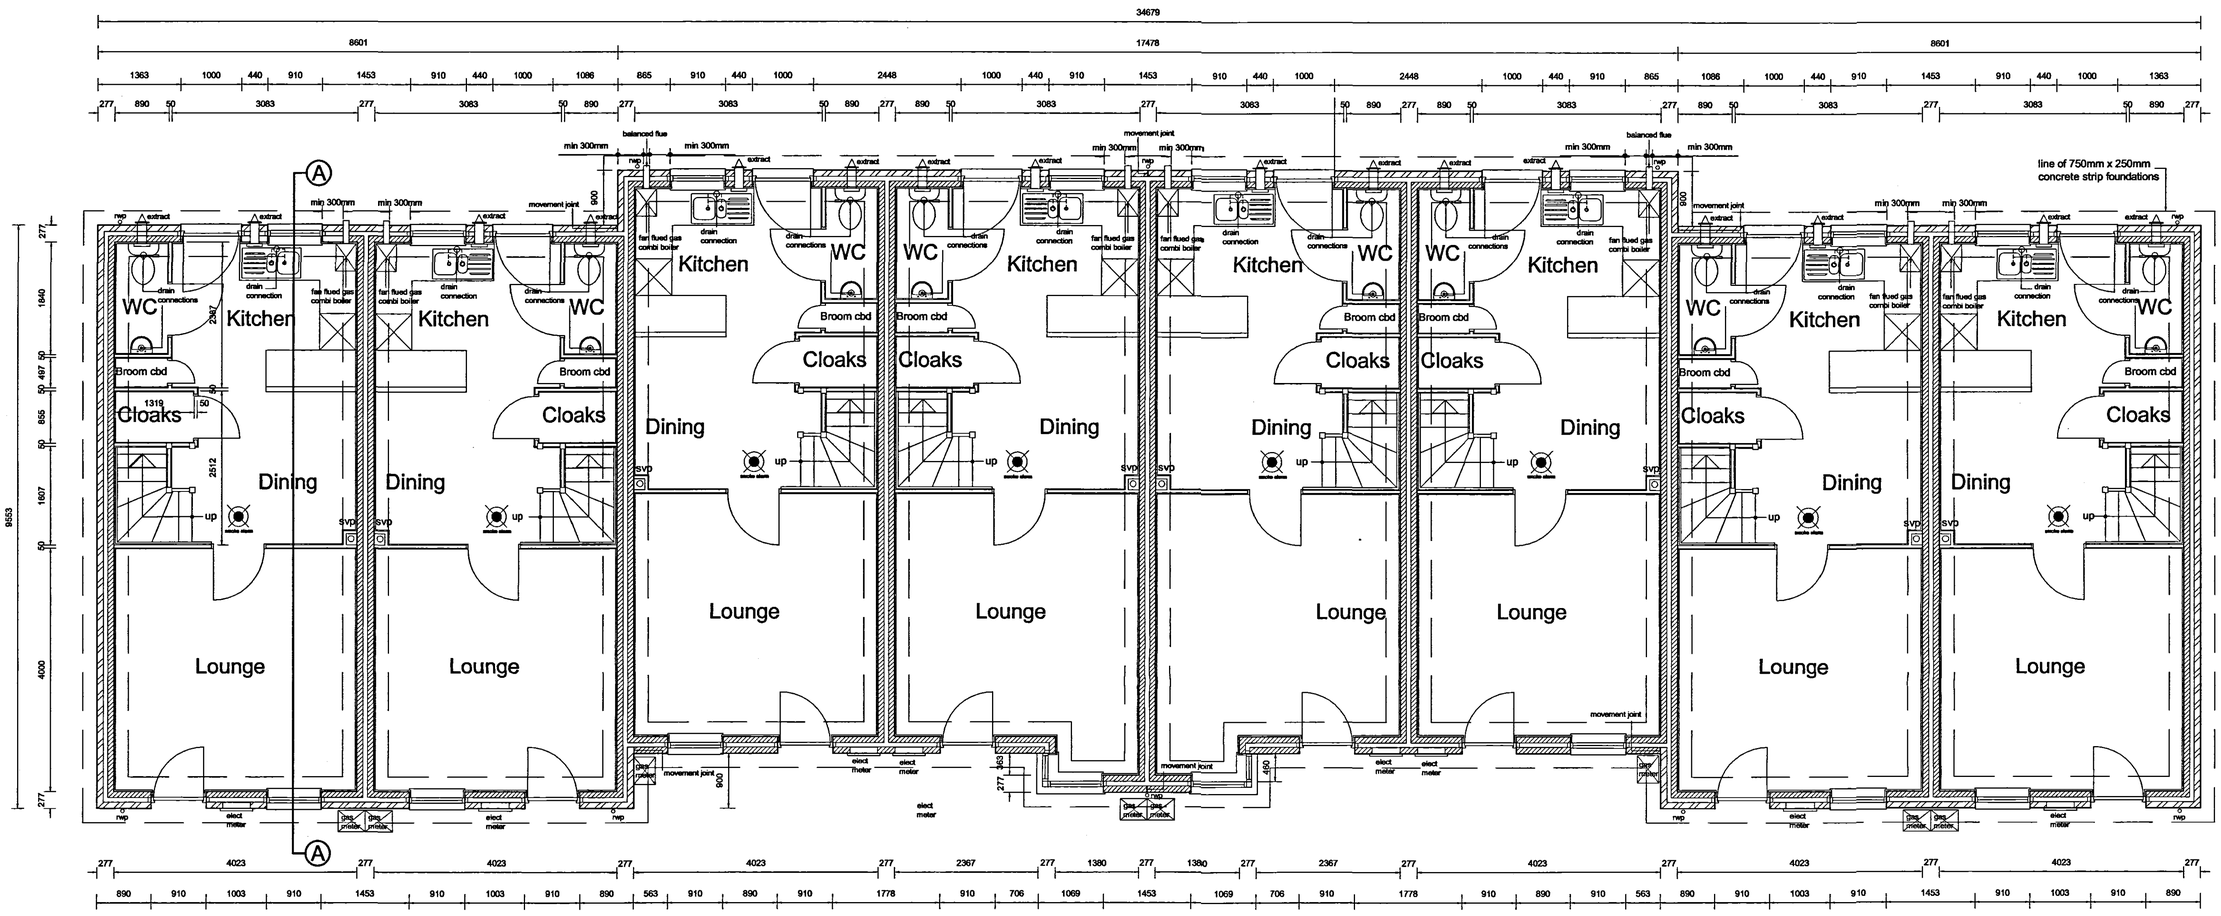


GROUND FLOOR PLAN OF 2 BEDROOMED UNITS

SHDC
PLANNING & DEVELOPMENT
- 8 DEC 2005
Ref. 1680/05

14 Old Fendike Road
Weston Hills
SPALDING
Lincolnshire PE12 6DD

TREVOR A CLAY R.I.B.A.
CHARTERED ARCHITECT

Tel/Fax 01406 380027
Mobile 07778 597975

Revisions:
A - 07 Dec 05 - Elect and gas meters shown and noted

DETERMINED
PLAN

Do not measure from this drawing. All discrepancies should be reported to the architect.
This drawing should be read in conjunction with the specification and standard details.
All intellectual property rights are the copy right of Trevor A Clay RIBA.

Local Authority Approval Number:

NHBC Approval Number:

Scales:	Sheet Size:	Date:	Drawn:
1:50	A1	31/JULY/05	T.A.CLAY

Title:
RESIDENTIAL.DEVELOPMENT.AT.OLD HEALTH.CENTRE.SITE.LONG.SUTTON FOR.R.K.WILSON(BUILDERS).LTD

GROUND.FLOOR.PLAN TWO.BEDROOM.BLOCK

Drawing Number:	Rev:
04/153/PA/004	A