

TYPE CB 4


PLOT 9

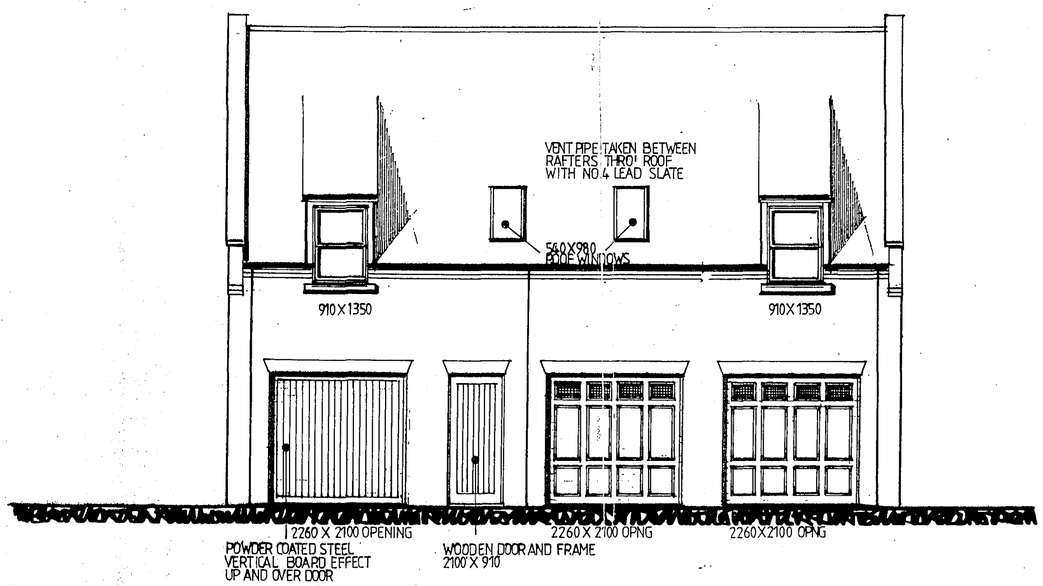

NORTH EAST ELEVATION

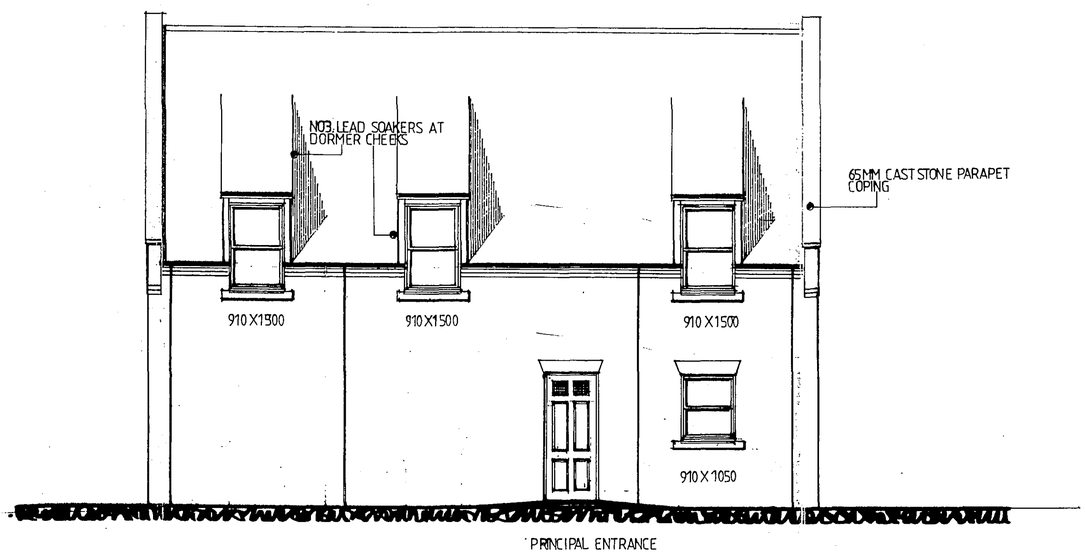

SOUTH WEST ELEVATION

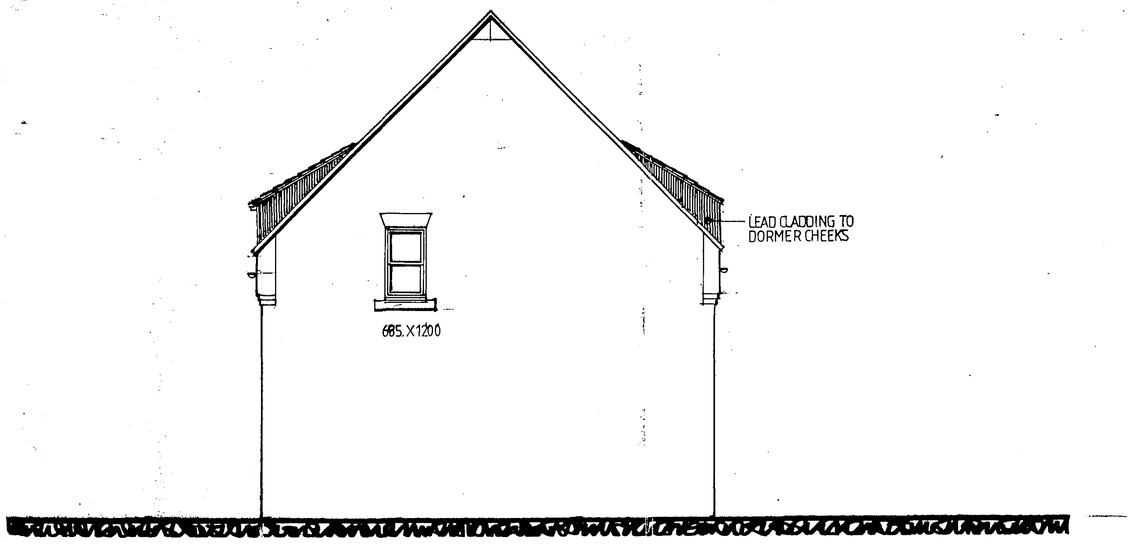

SIDE ELEVATION

DETERMINED PLAN

SHDC
PLANNING & DEVELOPMENT
28 DEC 2005
Ref. 1749/05

PLOT 9

REVISED ELEVATIONS

TWO DORMERS ADDED TO FRONT ELEVATION
(IN PLACE OF VELUX UNITS)

TWO GROUND FLOOR WINDOWS (SERVING GARAGES)
OMITTED FROM REAR ELEVATION

Revision	Date	Comments
Revisions		

CLIENT : CASTLE BUILDING LTD
ADDRESS PROPOSED DEVELOPMENT
ADDRESS LONDON ROAD
ADDRESS LONG SUTTON

CB DESIGN GROUP
ARCHITECTURAL & PLANNING SERVICES
NFU Buildings
Cowgate
Spalding
Lincolnshire
PE12 6ET
Tel: 01775 722241
Fax: 01775 769988

SCALE 1:50 | Date DEC 2005 | Drawn By

Drawing No 1050/05/26 | Revision Nos