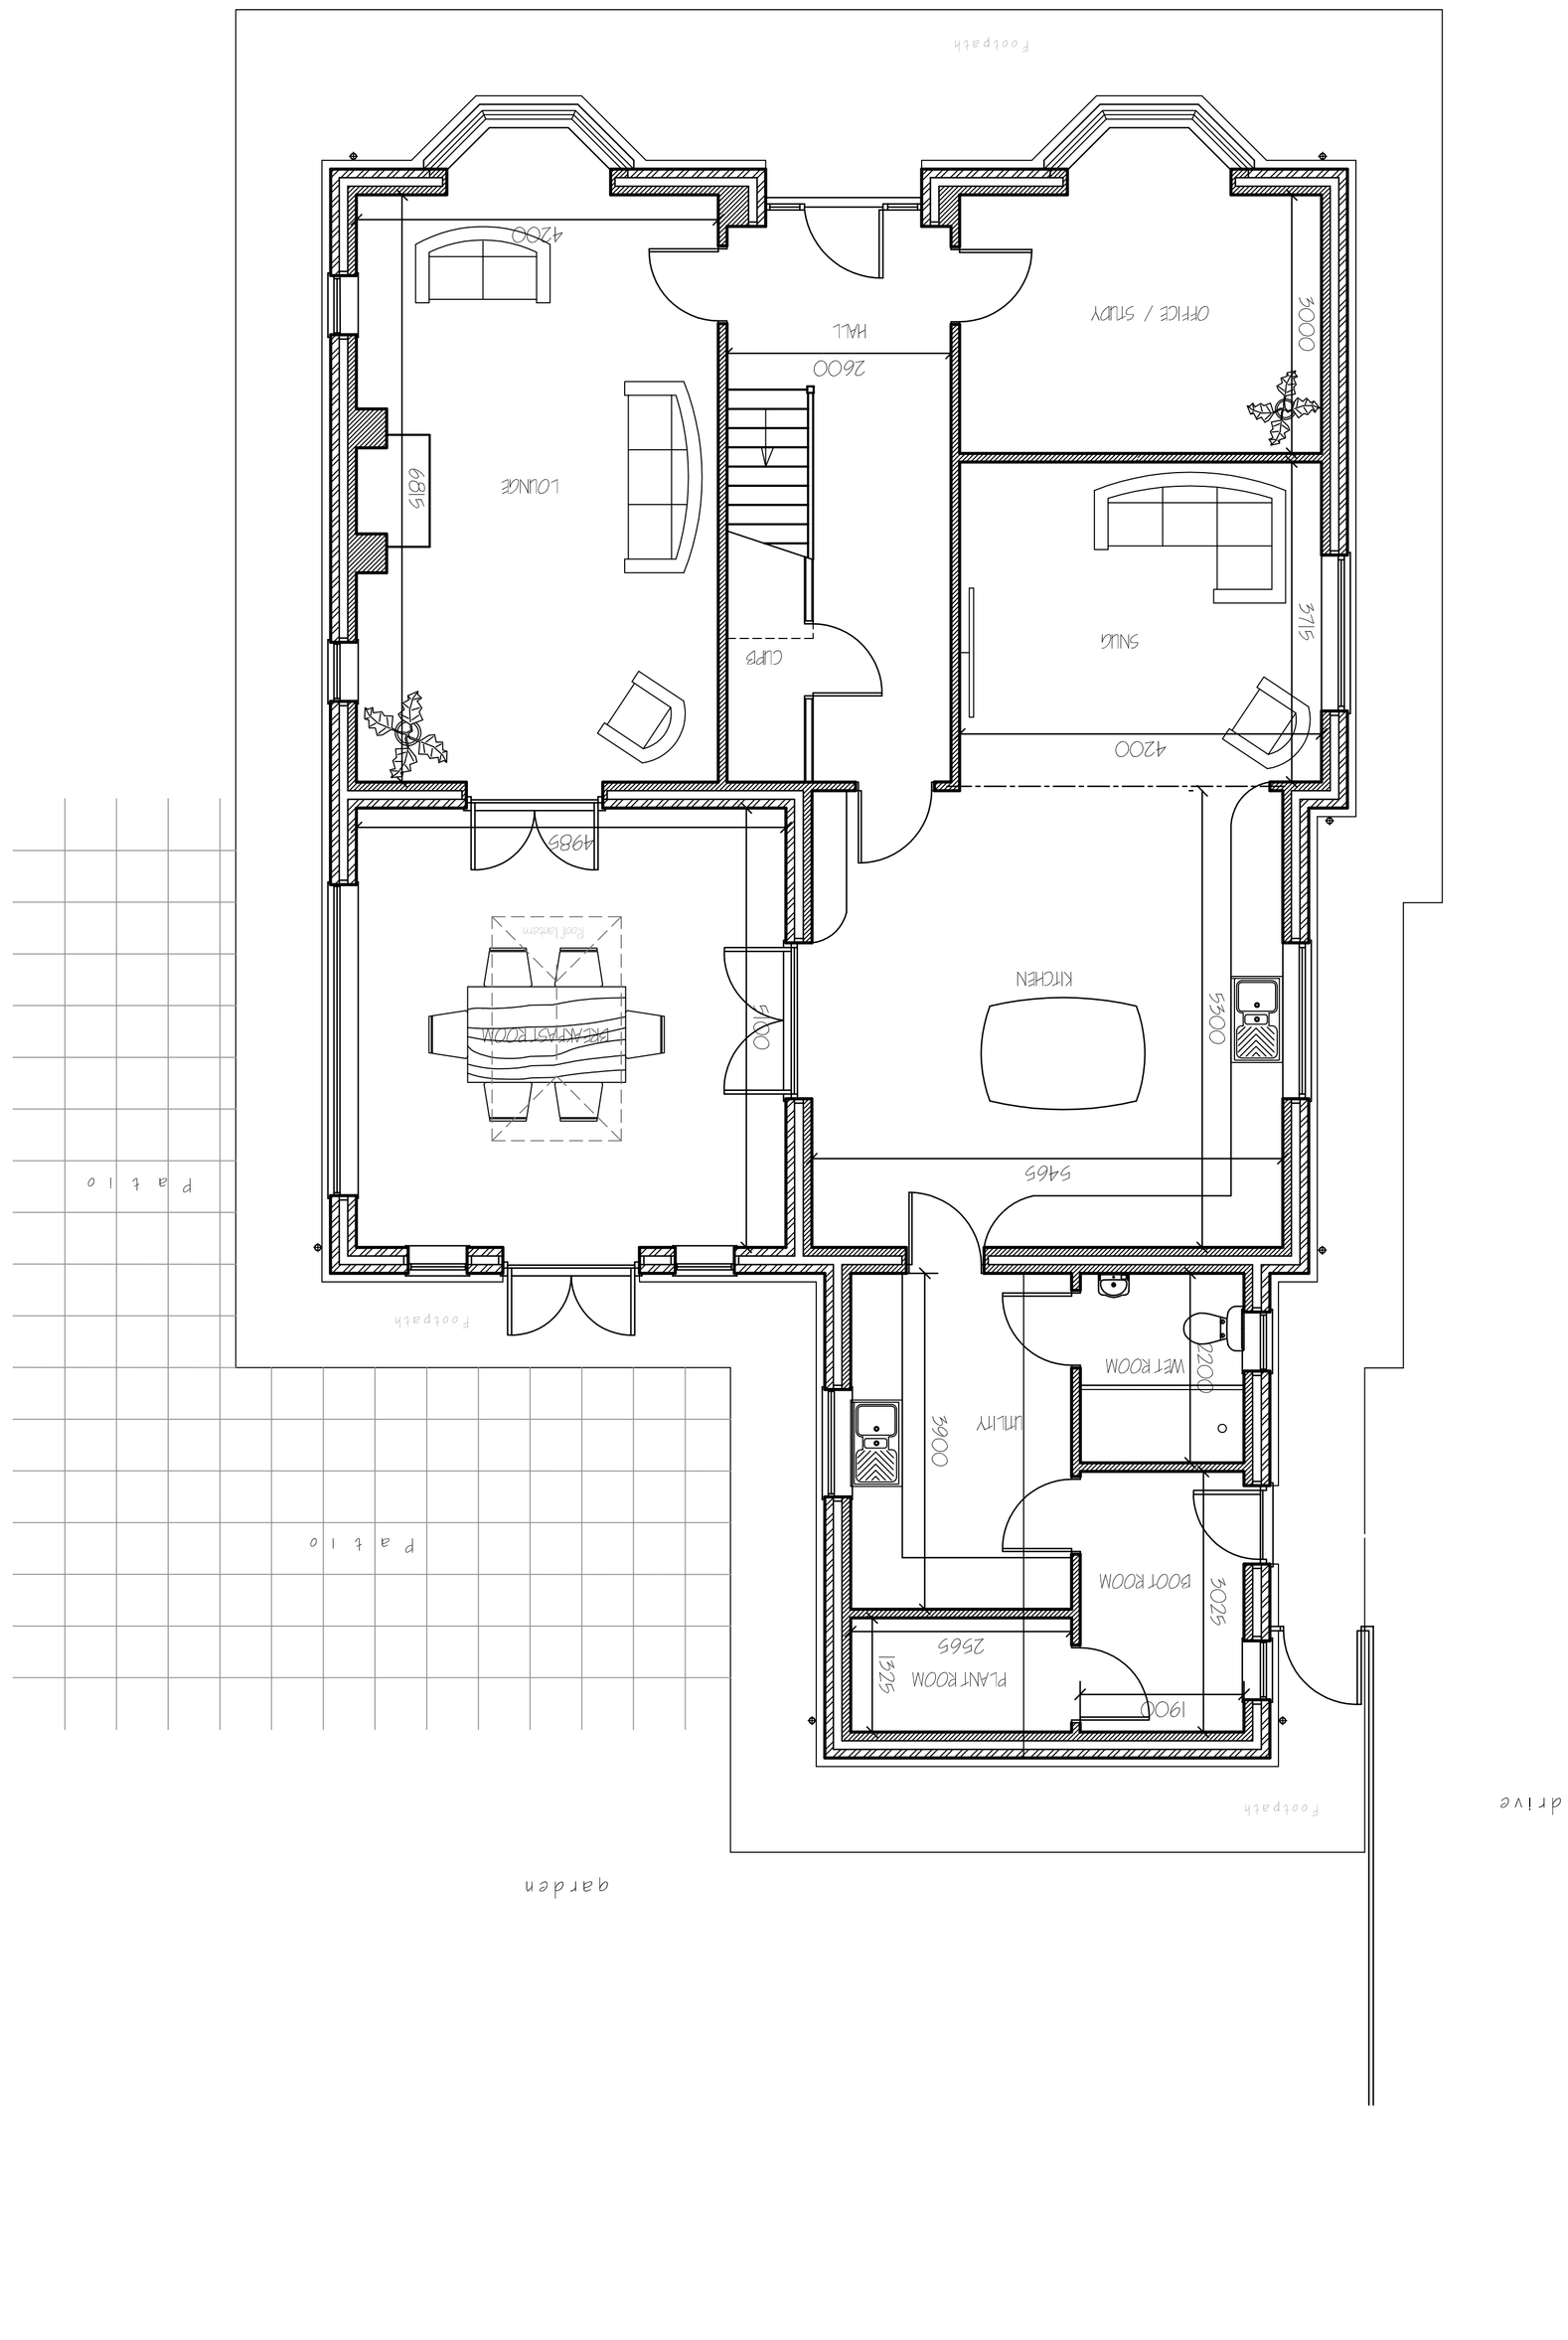

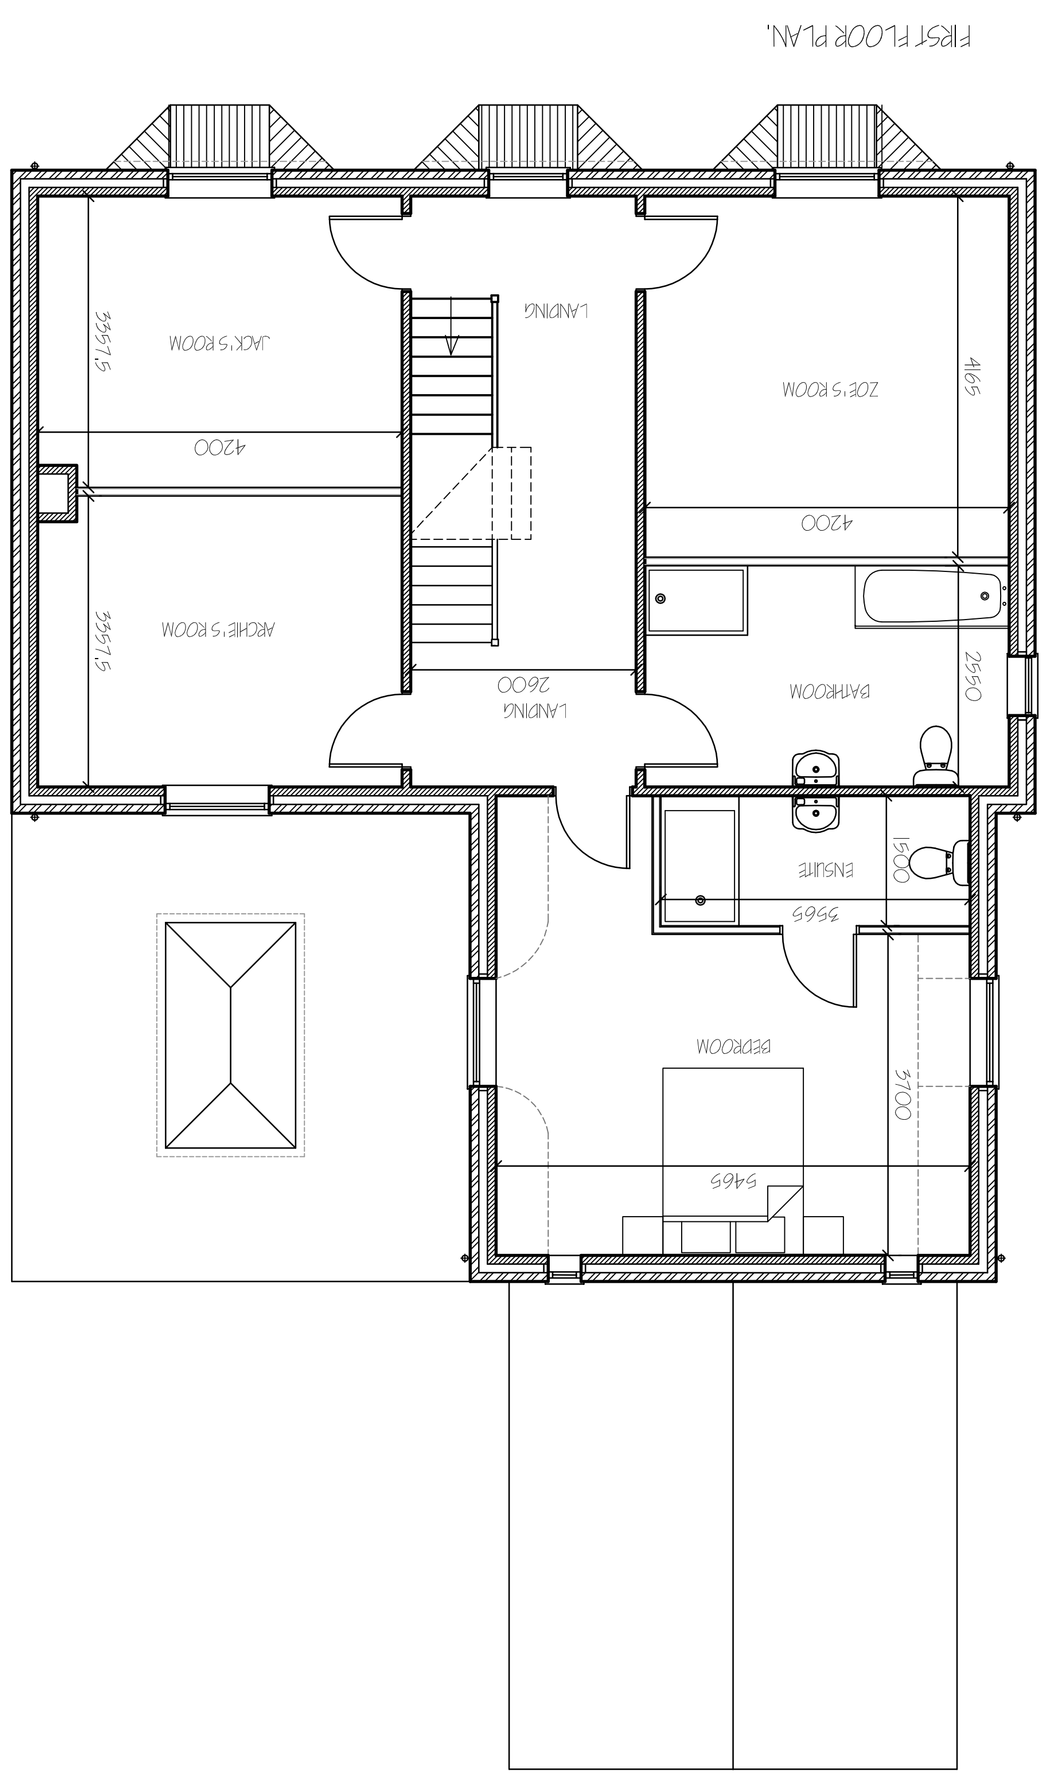

Project	PROPOSED HOUSE & GARAGES, OFF CHURCH LANE, LUFTON, SPALDING, LINCS. PE12 9NL.
Client	MR. & MRS. T. BAKER.
Drawing	5 BEDROOM HOUSE. GROUND & FIRST FLOOR PLANS.
Job Ref. 2857-15.	**Drawing No.** OZC.
Date OCT. 2015.	**Drawn** GRM / SLD.
Scales 1/ 50.	

DO NOT SCALE FROM THIS DRAWING

This drawing is copyright and may not be loaned, traced, photographed or used for any other purpose other than that for which it is issued. The General Contractor is to check all dimensions on site and report any discrepancies to the Architect. All details shown on this drawing including foundations are based upon typical site conditions relating to the area. No responsibility can be accepted for abnormal conditions which may be encountered during construction unless reported to the Architect at that design amendments may be considered. Site surveys are recommended in respect of foundations to establish specific site conditions before foundation work is undertaken. This drawing is limited to the extent of information contained and does not purport to contain a full specification of the works. It is necessary for the purpose of obtaining Planning / Building Regulation approval. This drawing must not be used as a contract document alone. The works will not be supervised or inspected on site by G.R. Merchant or any representative thereof. It is the client or their appointed agents responsibility to ensure workmanship, substitution of materials, alterations to specifications, variations to the working and/or materials to the new means otherwise stated and all components and materials etc. to be used fully comply with the relevant requirements of the Building Regulations and any other statutory regulations and relevant codes of practice. Materials and workmanship to be appropriate British standard specification or BBA certificate or European technical approval where no British standard exists. Any discrepancies found between the drawings and existing site conditions are to be notified to the Building Inspector and the Engineer. The Engineer / Client is advised that should any works need to be carried out which are not specified on this drawing, the Engineer must be informed as soon as possible. Any variations to the approved plans and details may not be accepted. The works shall not commence on site until the Building Inspector and the Engineer have been notified. Supervision of the structure by the Engineer does not relieve the Contractor of his responsibility to comply with the Construction Design and Management Regulations or Independent Planning and Building Inspectorate Regulations. The works shall not continue if at that is known on the drawing and details which shall be deemed to be included & to be paid / and owners responsibility to be aware of the Party Wall etc. Act 1996 when building in close proximity to adjoining neighbors boundaries.

ref:	revision	date
A.	CLIENTS DESIGN CHANGES	NOV.'16
B.	CLIENTS AMENDMENTS	DEC.'15.
C.	CLIENTS AMENDMENTS	NOV.'16.

G. R. MERCHANT LTD. GM
I.ENG AMICE FIWO
ARCHITECTURAL, STRUCTURAL AND LAND DRAINAGE CONSULTANTS
4 Wrights Mews
12A Park Road, Holbeach, Spalding, Lincs. PE12 7EE
Tel: 01406 490800
Fax: 01406 425744
E-Mail: gr.merchant@btconnect.com