

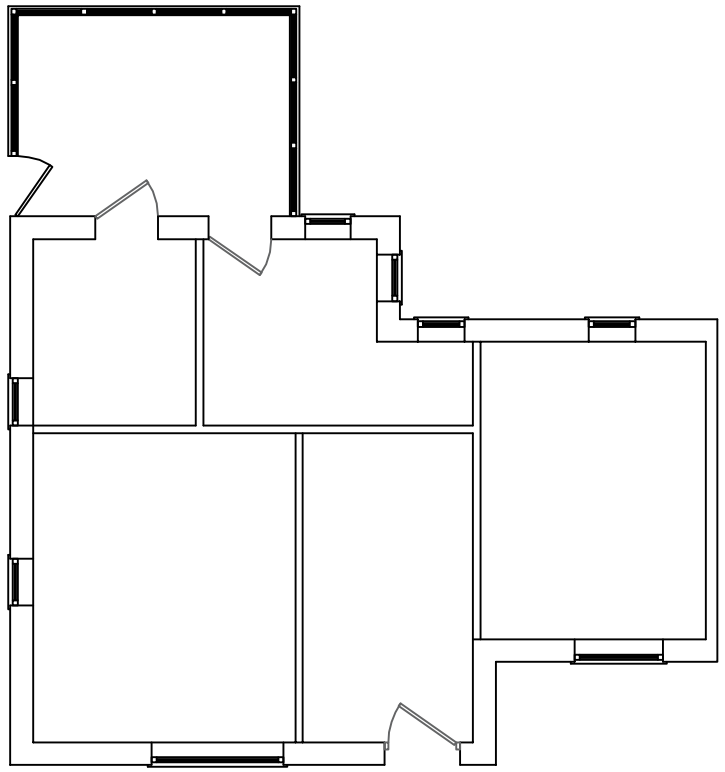


Existing Floor Plan
Scale 1:100

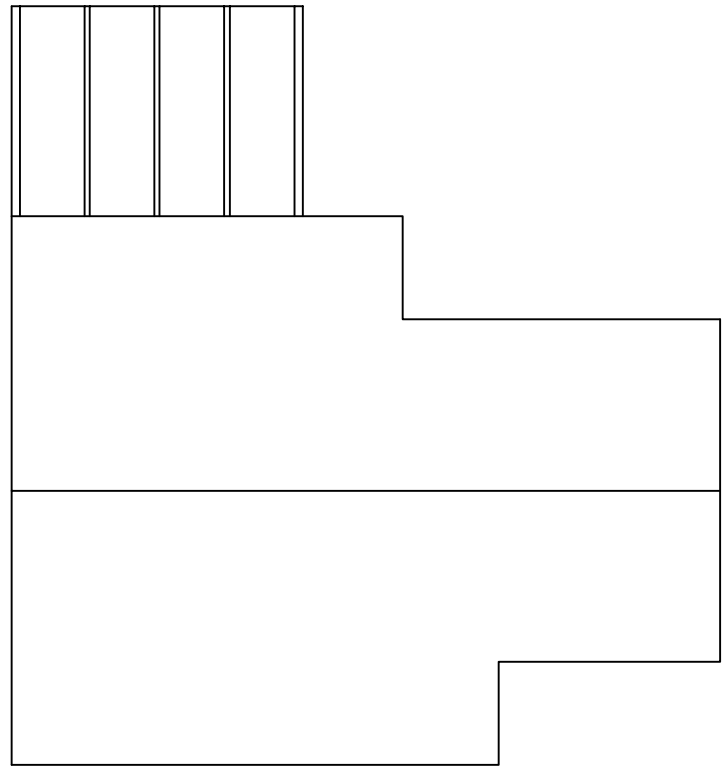


Existing Roof Plan
Scale 1:100

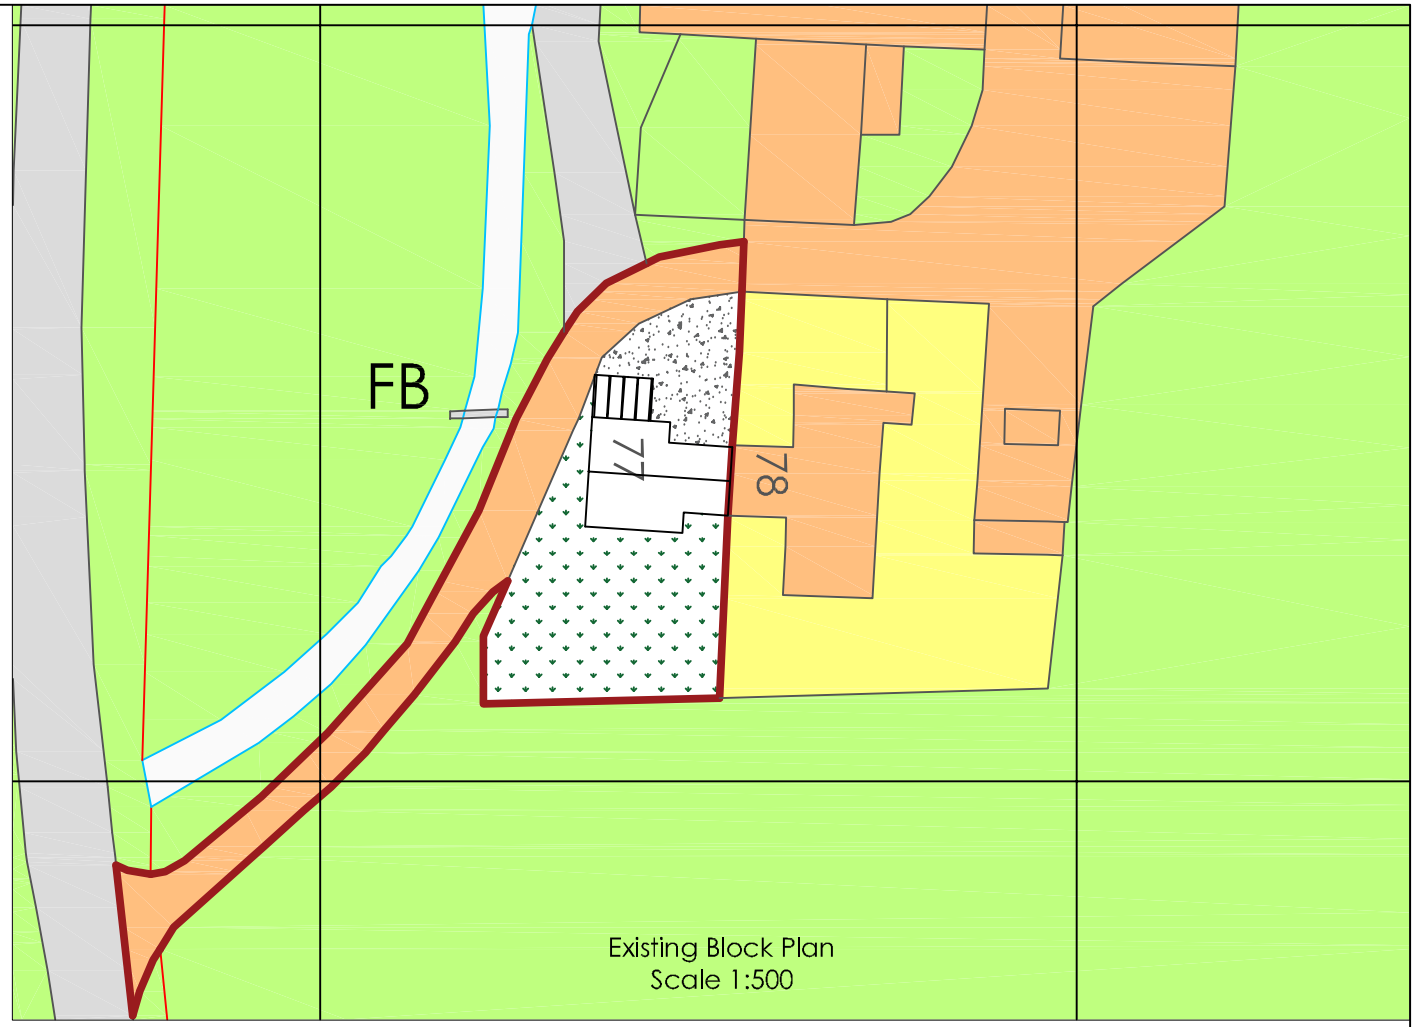


Existing Block Plan
Scale 1:500



Existing Front Elevation
Scale 1:100

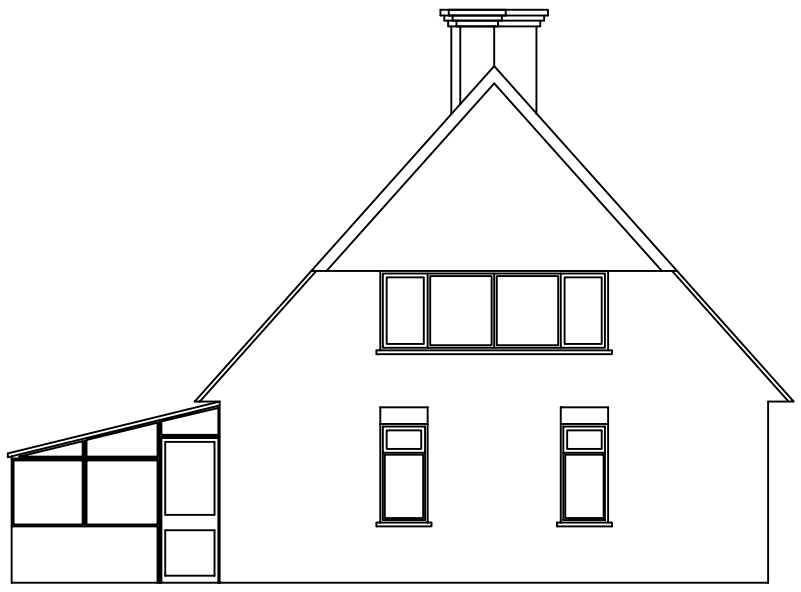


Existing Side Elevation
Scale 1:100

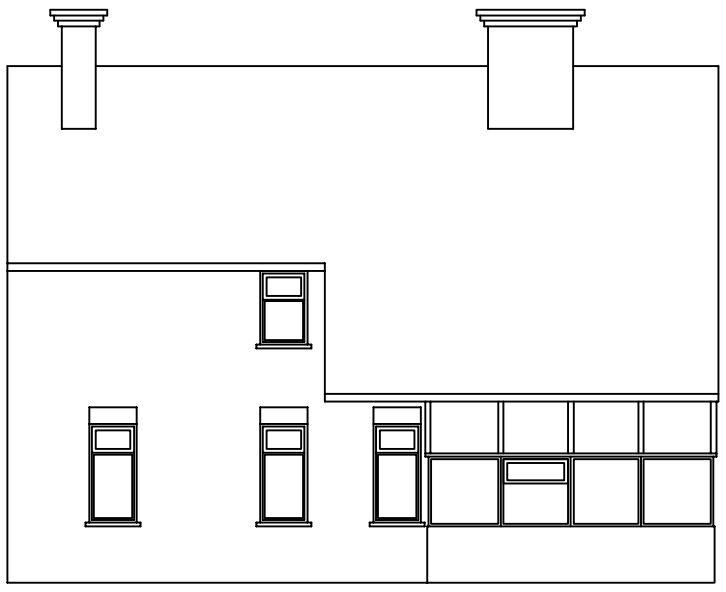

Existing Rear Elevation
Scale 1:100



scale in metres 1:100

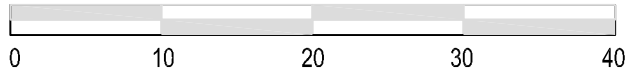

scale in metres 1:500

Rev	Date	Description	By
B	31.01.2022	DRAWING NUMBER AMENDED IN TITLE BLOCK	DB
A	18.01.2022	FIRST ISSUE	DB

DESIGNED BY

DB Building Designs

21 Clapper Lane, Clenchwarton
Kings Lynn, PE34 4AN
dean@dbbuildingdesigns.co.uk

Drawing Title
Proposed Dwelling

Project Title
Rear extension to dwelling

Address
77 Marsh Road,
Lutton Marsh, PE12 9NP

Scale	Drawn By	Date
As Stated @ A3	DB	13.01.2022

Drawing no.	Revision
10377-01	B