

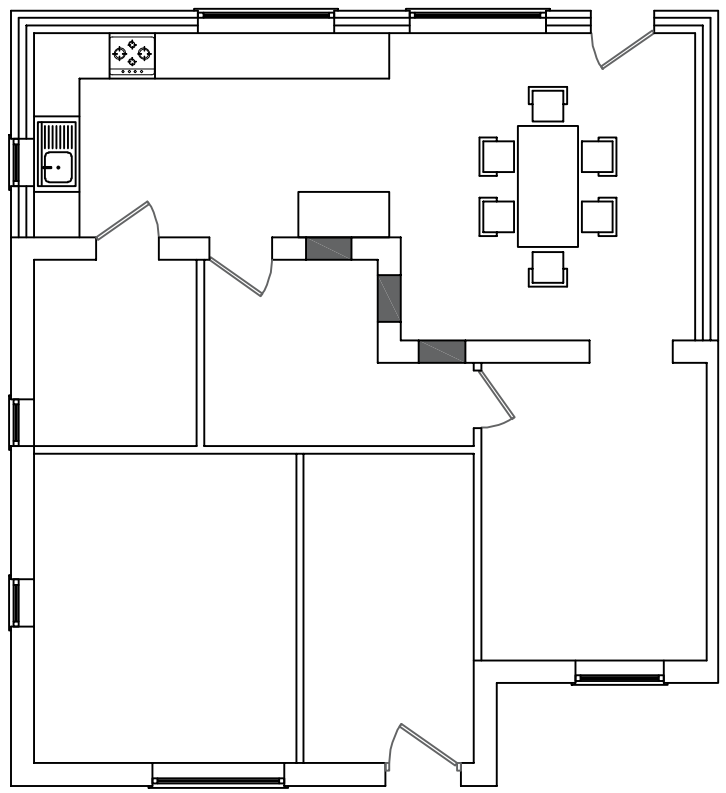


Proposed Floor Plan
Scale 1:100

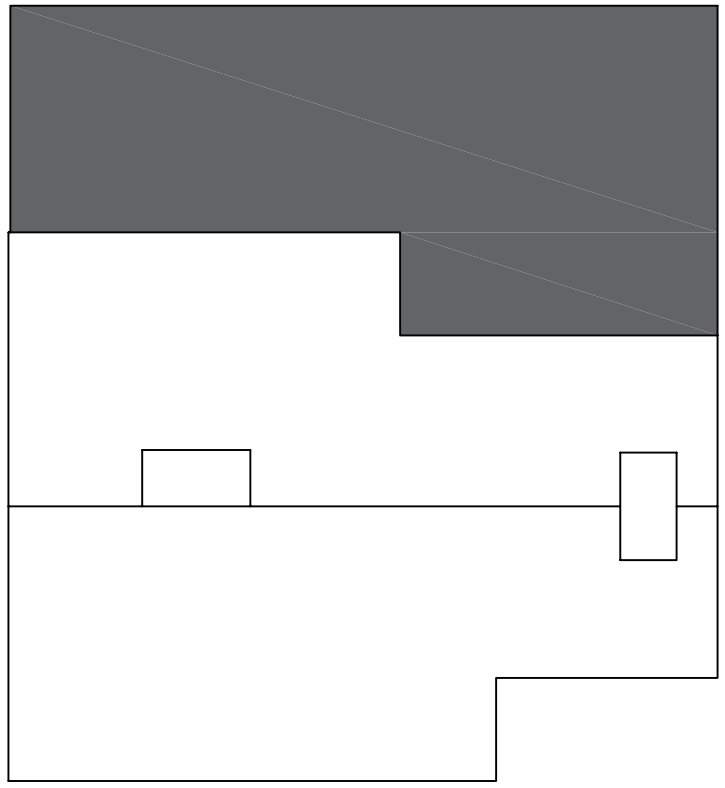


Proposed Roof Plan
Scale 1:100

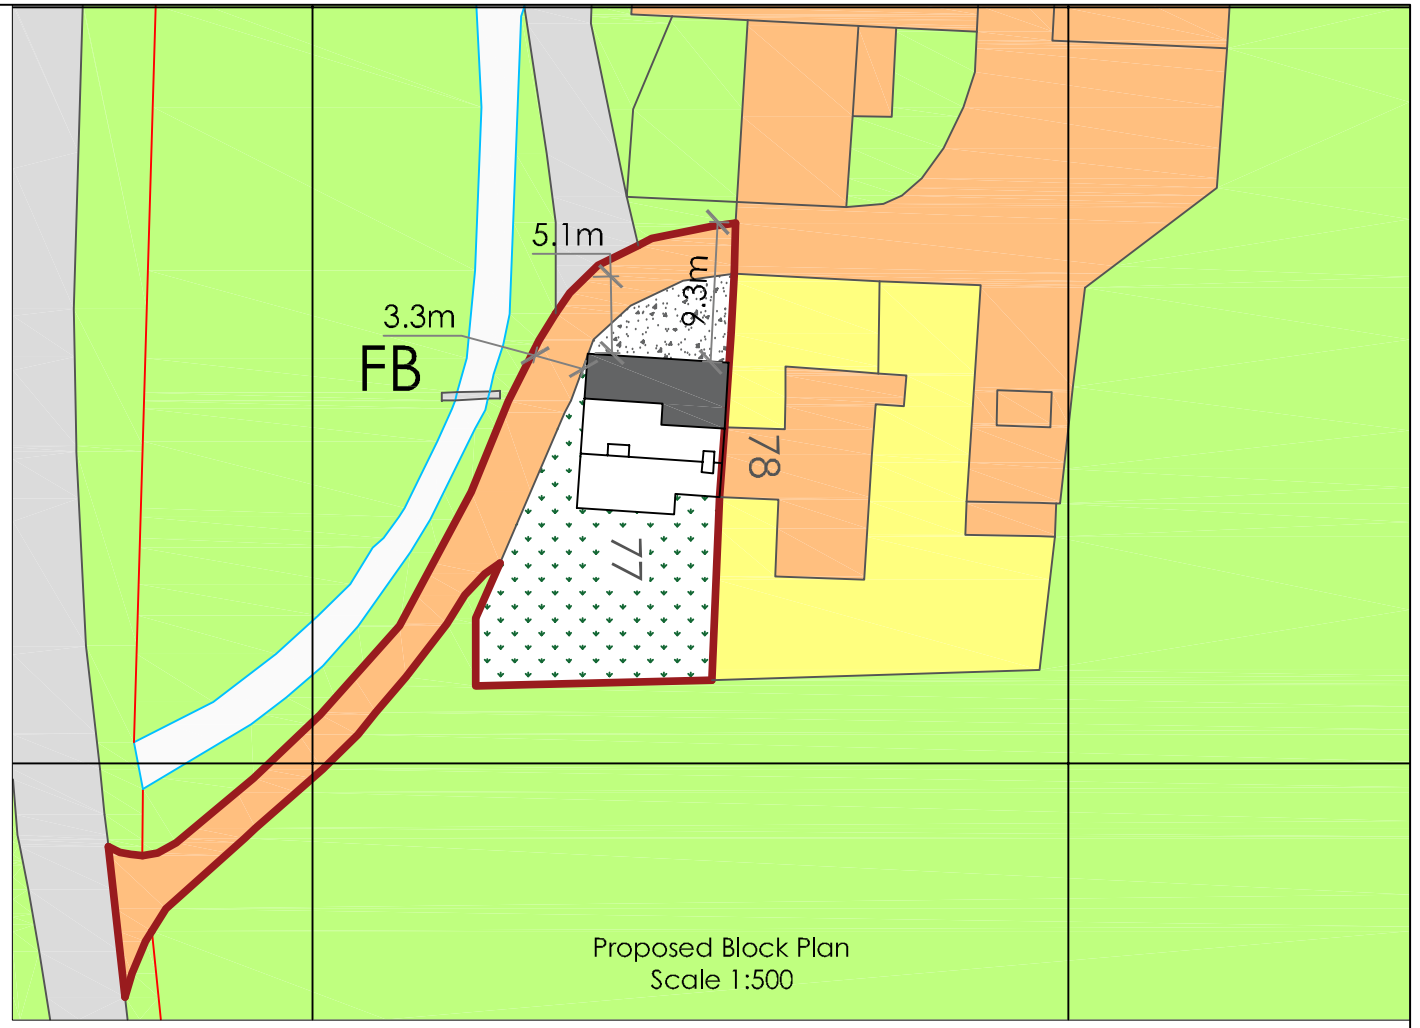

Proposed Block Plan
Scale 1:500



Proposed Front Elevation
Scale 1:100

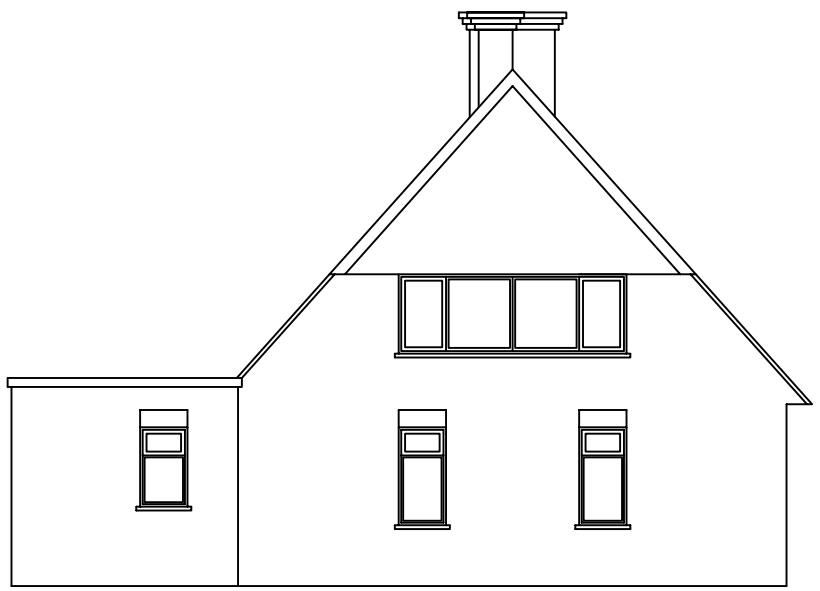

Proposed Side Elevation
Scale 1:100



Proposed Rear Elevation
Scale 1:100



scale in metres 1:100



scale in metres 1:500

Rev	Date	Description	By
D	31.01.2022	DIMS TO BOUNDARY ADDED	DB
C	22.01.2022	BLOCK PLAN ADDED TO DRAWING	DB
B	18.01.2022	WINDOW AND DOOR REVISED	DB

DESIGNED BY

DB Building Designs

21 Clapper Lane, Clenchwarton
Kings Lynn, PE34 4AN
dean@dbbuildingdesigns.co.uk

Drawing Title
Proposed Dwelling

Project Title
Rear extension to dwelling

Address
77 Marsh Road,
Lutton Marsh, PE12 9NP

Scale	Drawn By	Date
As Stated @ A3	DB	18.01.2022

Drawing no.	Revision
10377-02	D