
APPLICANT: Jocelyn & Lawrence Knowles
Silverhill Caravan Park, Roman Bank,
Lutton Gowts, Long Sutton, Spalding.

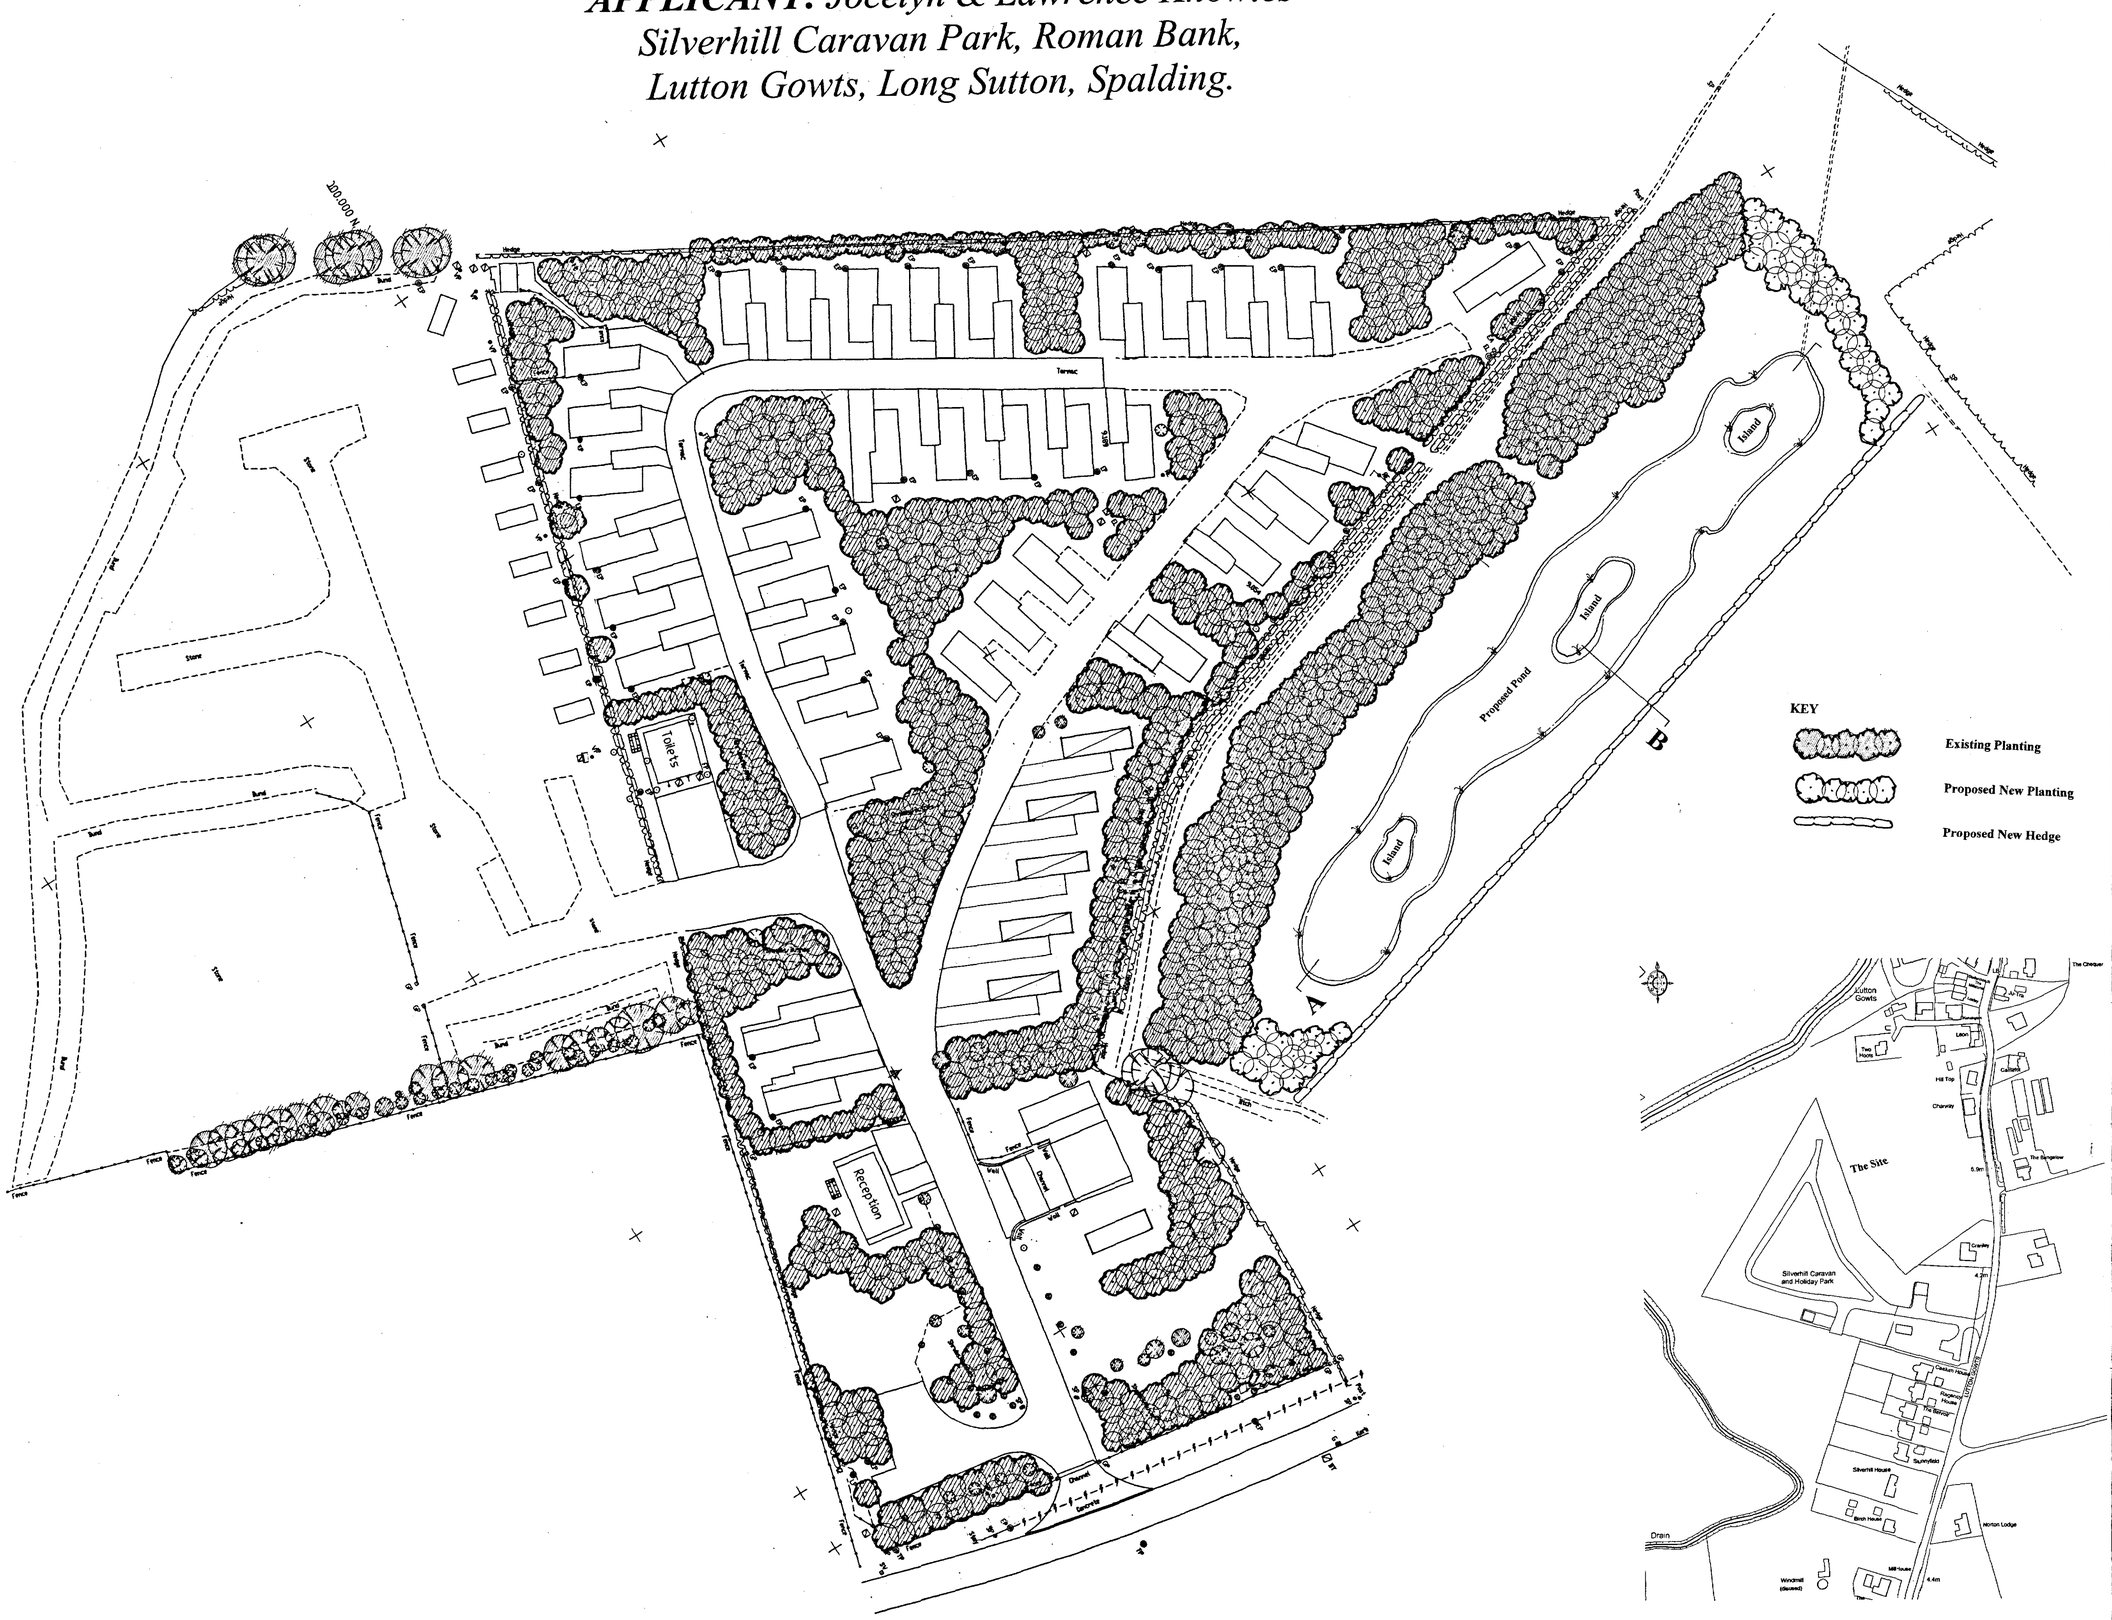

Site Plan - *(1:500)*

Location Plan - *(1:2500)*

Reproduced from the Ordnance Survey Map with permission of the Controller Of Her Majesty's Stationery Office © O.S. Licence No: AL 100037761

NOTES

1. All existing mature tree and hedge cover on and around site to be preserved and retained.
2. Planting of indigenous broadleaved trees and shrubs proposed around and within the body of the site. Trees and shrubs will be planted away from the water's edge to minimise problems of leaf fall and shading.
3. Lakebed to be maximum depth 3 metres feathered out to the shallows to facilitate fish spawning. Native rushes and sedges to be planted at lake edge and on islands to create natural cover and wildlife habitats.
4. New lakes to have 6-inch diameter concealed overflow pipe to adjacent dyke.
5. Access paths to be constructed around the lakes linking to existing caravan parking areas. Surfacing to be crushed stone or otherwise to be agreed by the Local Planning Authority. Wheelchair accessible fishing pegs (timber) to be positioned around the lakes.

Revision A – 25/02/08
ADDITIONAL NOTES : FEBRUARY 25TH 2008

ADDENDUM TO
NOTE 2 : TREES & SHRUBS

A) Trees : to be random mix of Willows, Ash & Oak.
B) Shrubs : to be a random mix of Hawthorn and Holly.

ADDENDUM TO
NOTE 3 : FRINGE SPECIES/SEDGES & RUSHES.

To include Purple Loosestrife, Marsh Marigold and Meadowsweet.
Sedges and rushes at lake edges and on islands : to include Greater and Lesser Pond Sedge, Hard Rush and Soft Rush and Lesser Reed Mace.

A1

SHDC Planning & Development
19 MAR 2008
Ref: 07/01/08

APPLICANTS
Jocelyn & Lawrence Knowles
Silverhill Caravan Park
Roman Bank, Lutton Gowts
Long Sutton
Spalding
PE12 9LQ

PROJECT
Formation of Lake for amenity and fishing purposes at Silverhill Caravan Park, Long Sutton.

DETAIL
Site & Location Plan – As Existing/Proposed

DRAWING NO:	K07/01/01	
SCALE:	1:500	1:2500
REVISIONS:	A – 25/02/08	

© NOVEMBER 2007

EDWARDSON ASSOCIATES
Paddock House
10 Middle Street South
Driffield YO25 6PT
TEL: 01377 249720 FAX: 01377 259052