
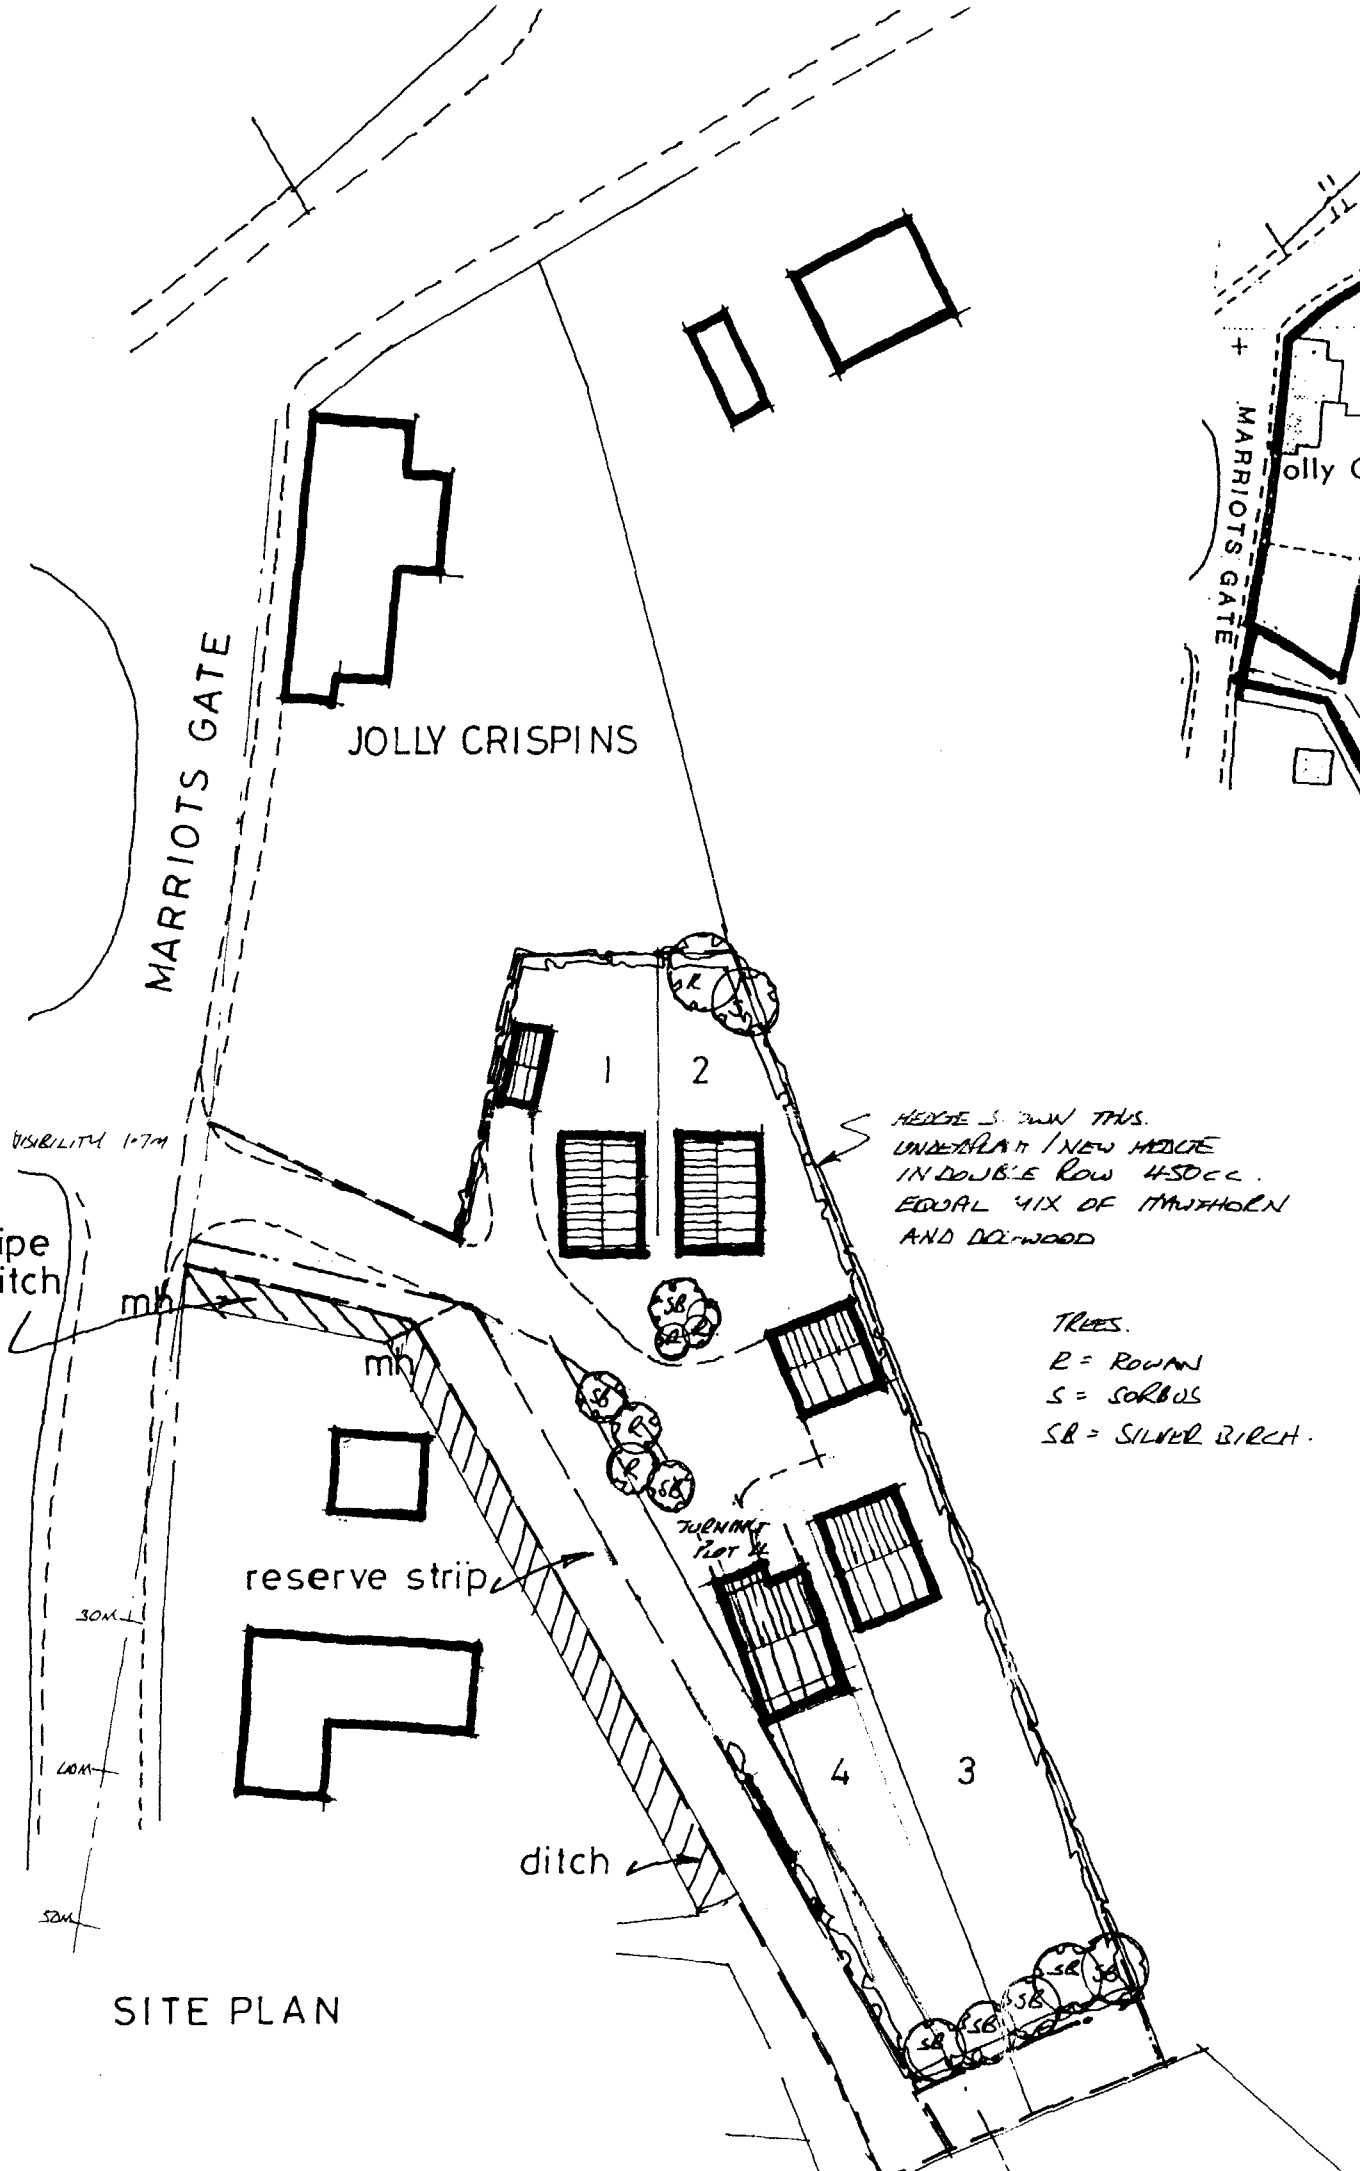


SITE PLAN

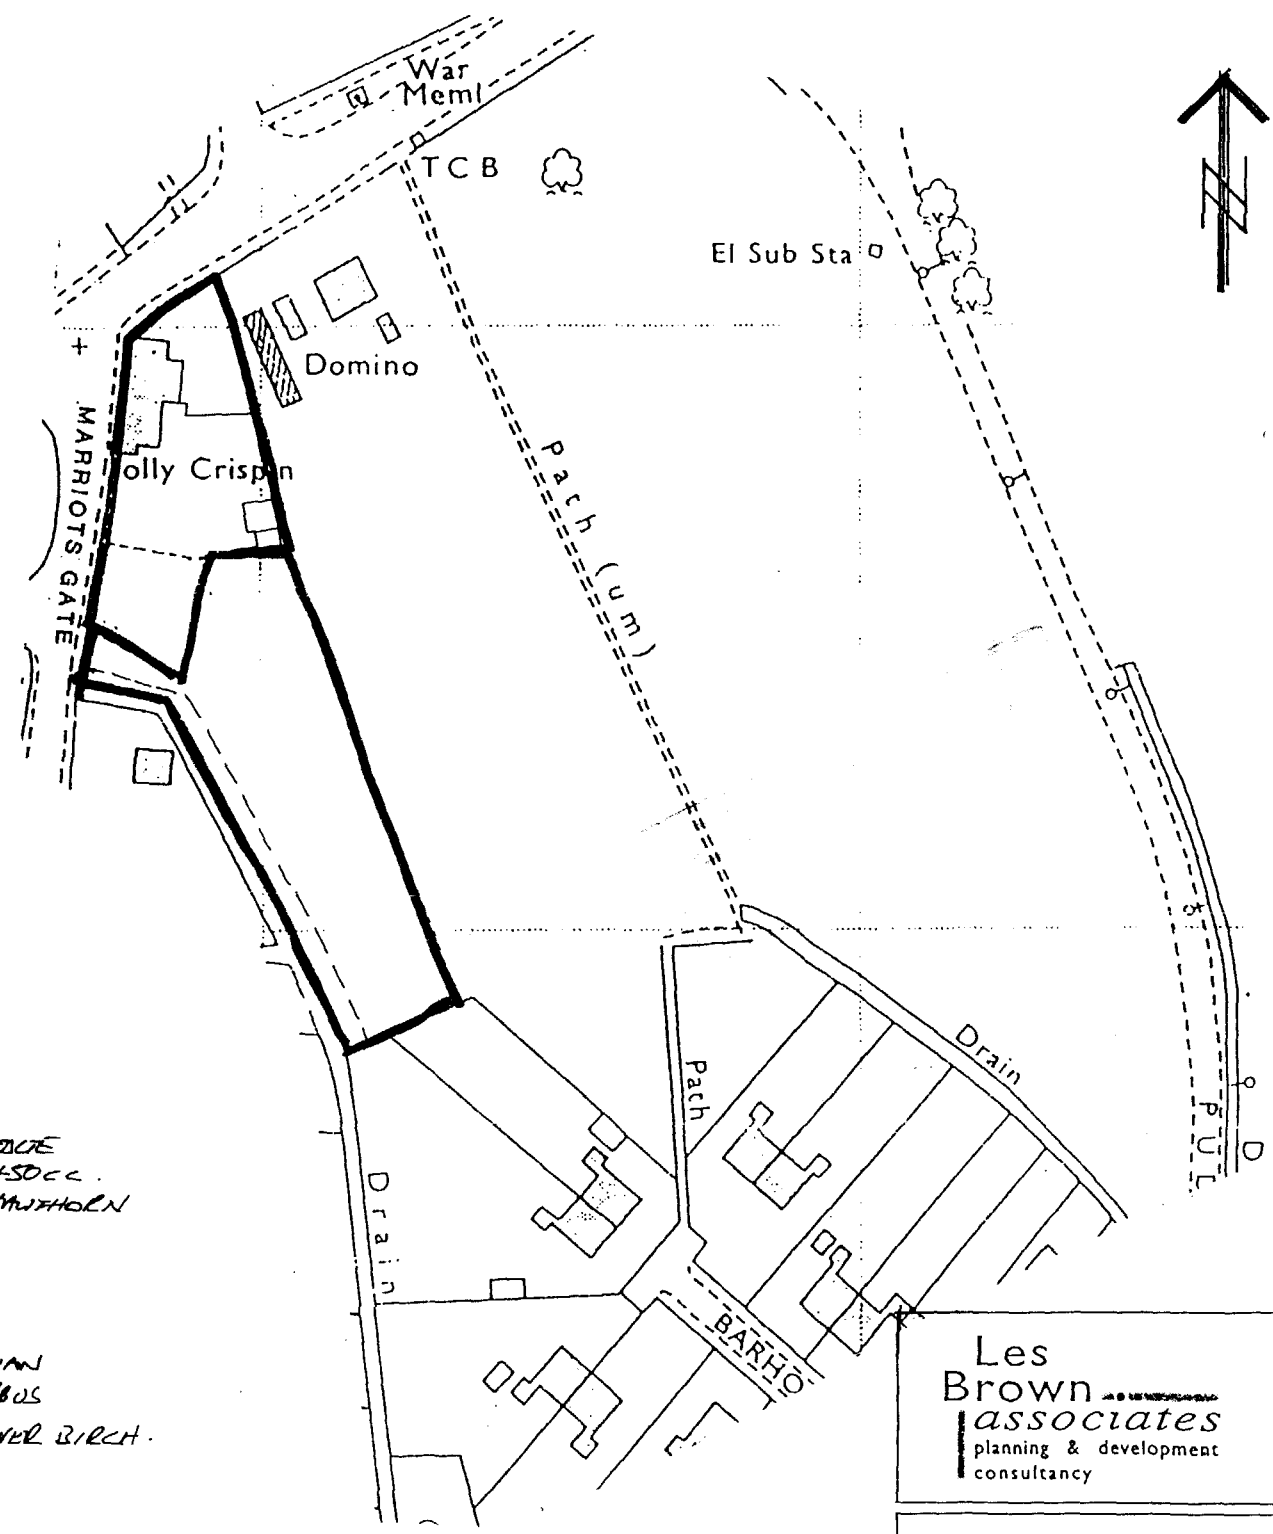

LOCATION PLAN 1·1250

26 JUN

Ref: 207/97

Les Brown associates
planning & development consultancy

4 Church Street Old Catton
Norwich NR6 7DS.

TEL - FAX 01603 403186

PROJECT

FORMER JOLLY CRISPINS
LUTTON
PROPOSED DWELLINGS

DRAWING

SITE PLAN

SCALE	DATE	DRAWN
1·500	2·97	

REF	DRAWING NUMBER
136	02 A.