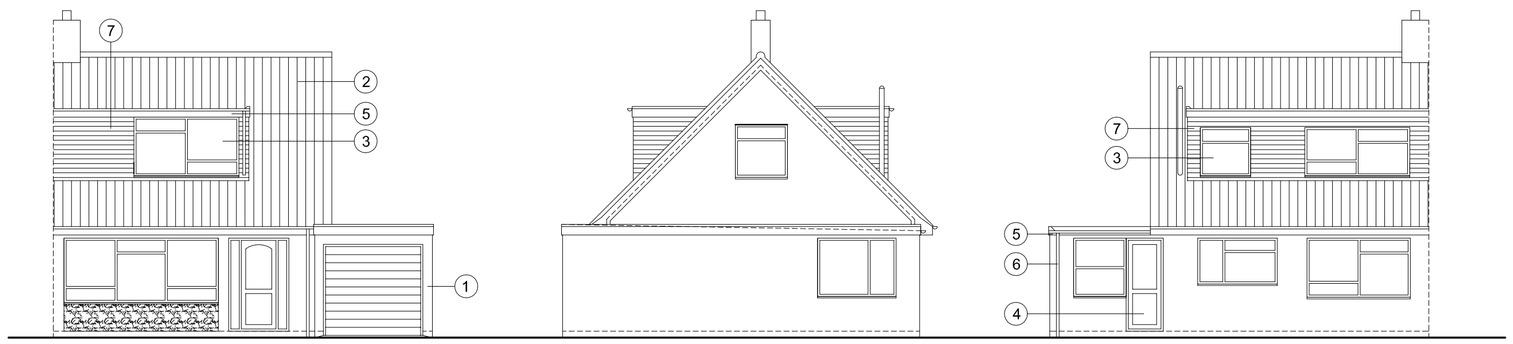

Front Elevation (1:100)

Side Elevation

Rear Elevation 0 1 2 3 4 5m

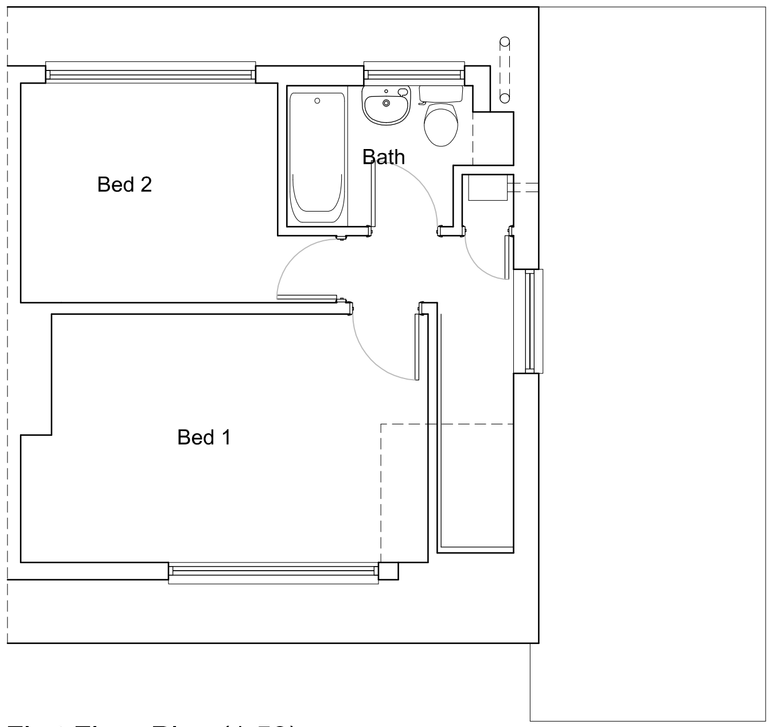

First Floor Plan (1:50)

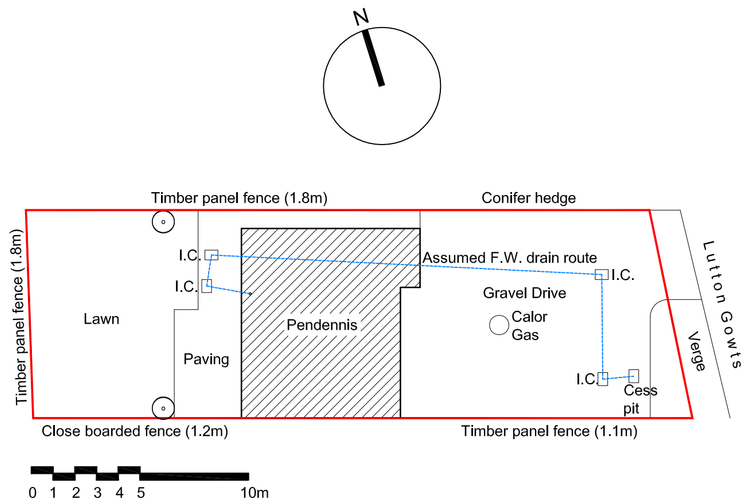

Block Plan (1:200)

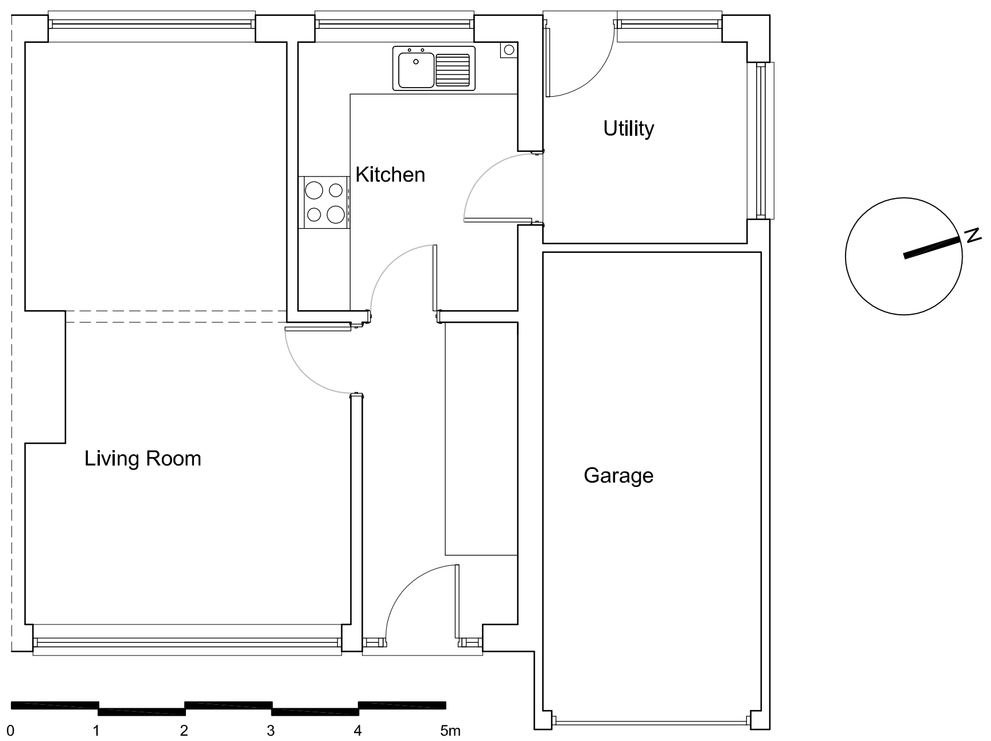

Ground Floor Plan (1:50)

EXISTING

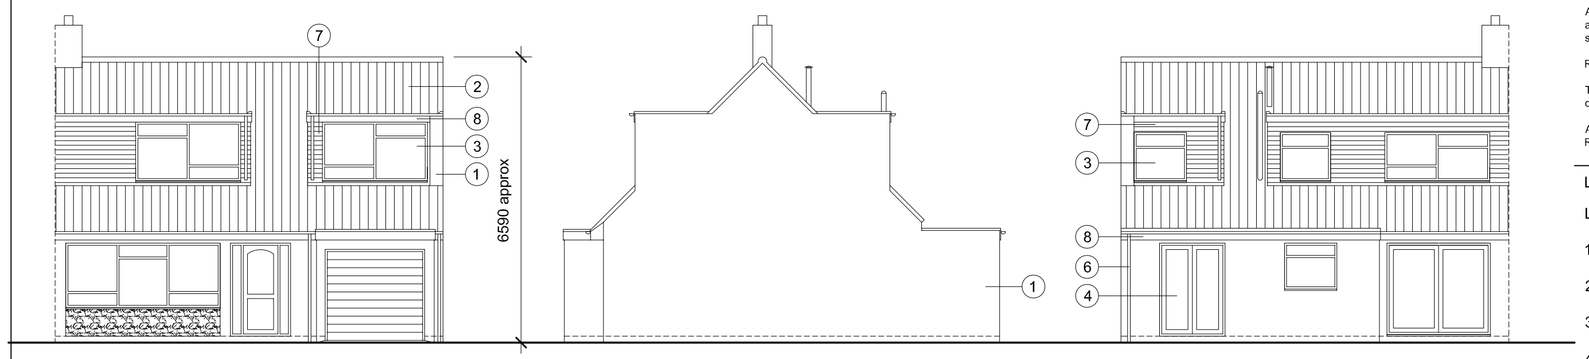

Front Elevation (1:100)

Side Elevation

Rear Elevation 0 1 2 3 4 5m

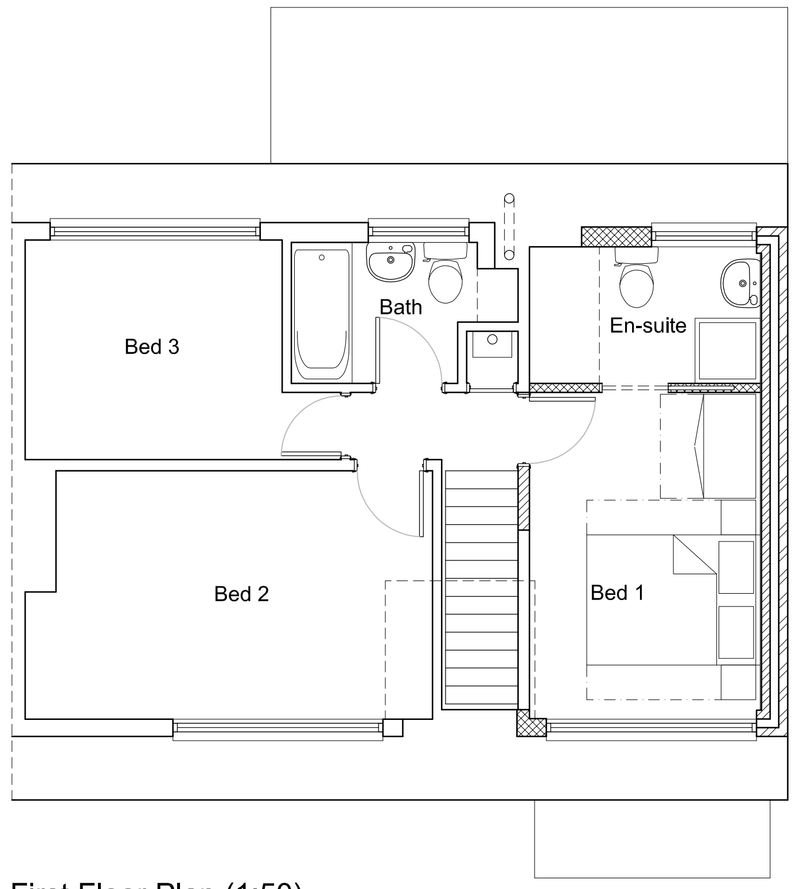

202.5

First Floor Plan (1:50)

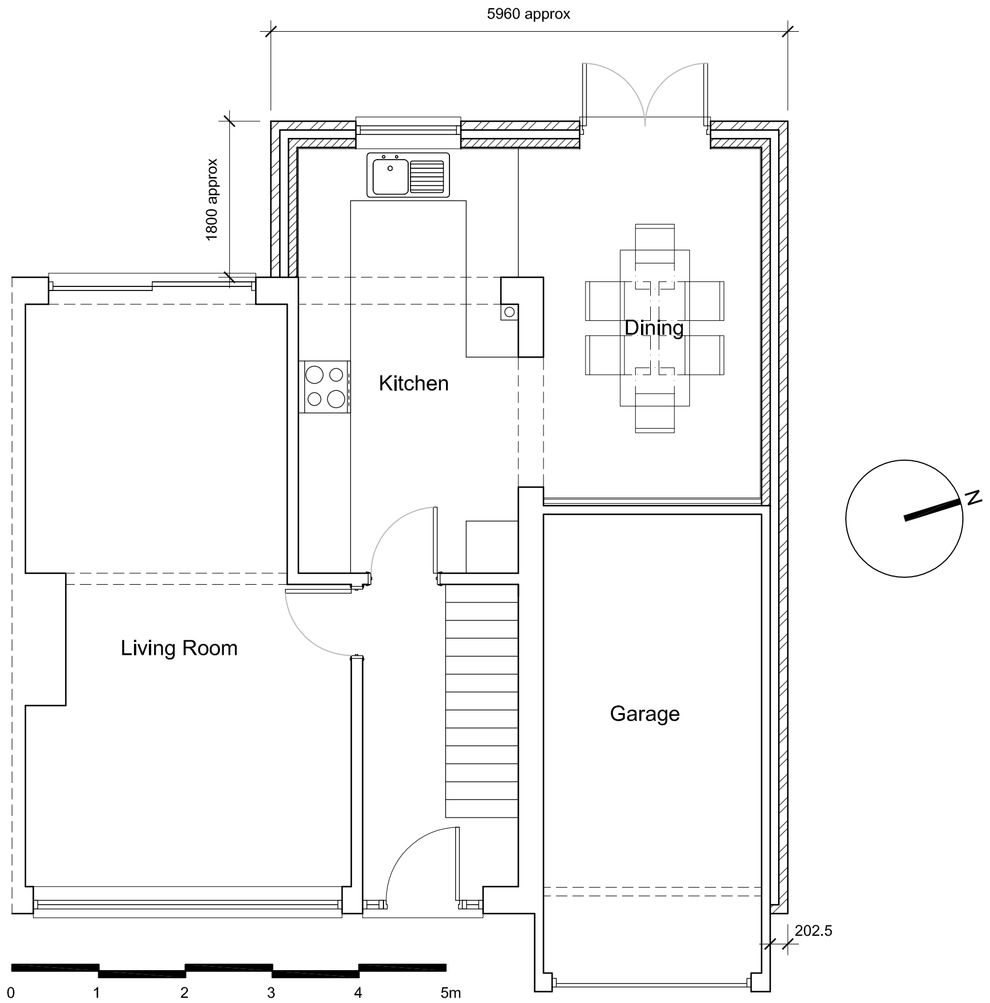

Ground Floor Plan (1:50)

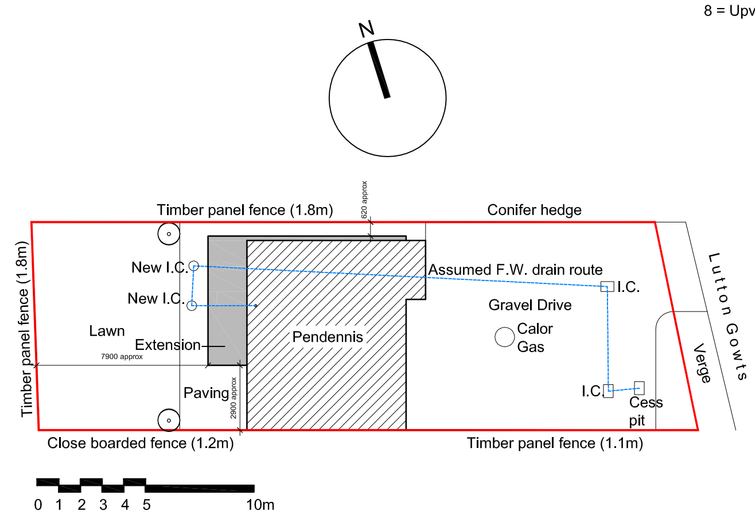

Block Plan (1:200)

PROPOSED

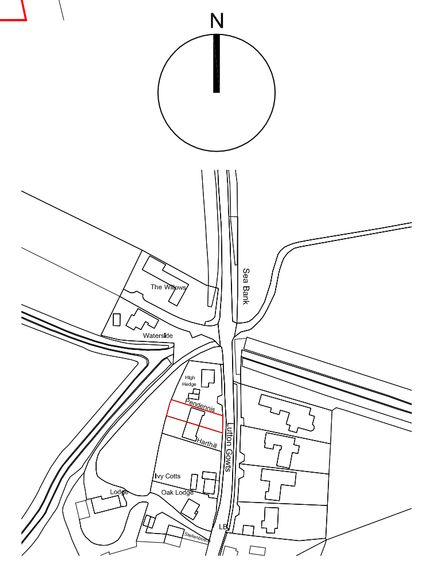

Location Plan (1:2500)

All dimensions to be verified on site by Main Contractor before the start of any shop drawings or work whatsoever either on their own behalf or that of sub-contractors.

Report any discrepancies to the Contract Administrator at once.

This drawing is to be read with all relevant Architect's and Engineer's drawings and other relevant information.

Andrew M Wright Ltd. Registered in England & Wales No. 9399024. Registered office: 22 Church Street, Holbeach, Spalding, Lincs. PE12 7LL

LEGEND: DO NOT SCALE

Legend to materials:-

1 = Facing brickwork

2 = Concrete interlocking roof tiles

3 = Upvc windows

4 = Upvc door

5 = Painted timber fascias

6 = Plastic rainwater goods

7 = Stained timber boarded cladding

8 = Upvc fascias

Revision:	Date:	Description:	Drw:	Chk:
P1	01.03.18	Planning Issue -	AMW	AMW
D2	01.03.18	Draft Issue -	AMW	AMW
D1	25.01.18	Draft Issue -	AMW	AMW

ANDREW M WRIGHT LTD
CHARTERED ARCHITECT

26 Joys Bank, Holbeach St Johns, Spalding, Lincs, PE12 8SD
Telephone: 01406 540573 Mobile: 07940 914778

Project:
Pendennis
Lutton Gowts
Lutton
Lincs

Drawing Title:
Plans & Elevations

Client:
Mrs D Ellis

Drawn:	Checked:	Date:	Scale:	Paper Size:
AMW	AMW	25.01.18	As shown	A1

Job No.:	Dwg No.:	Stage:	Revision:
011802	PD01	Planning	P1