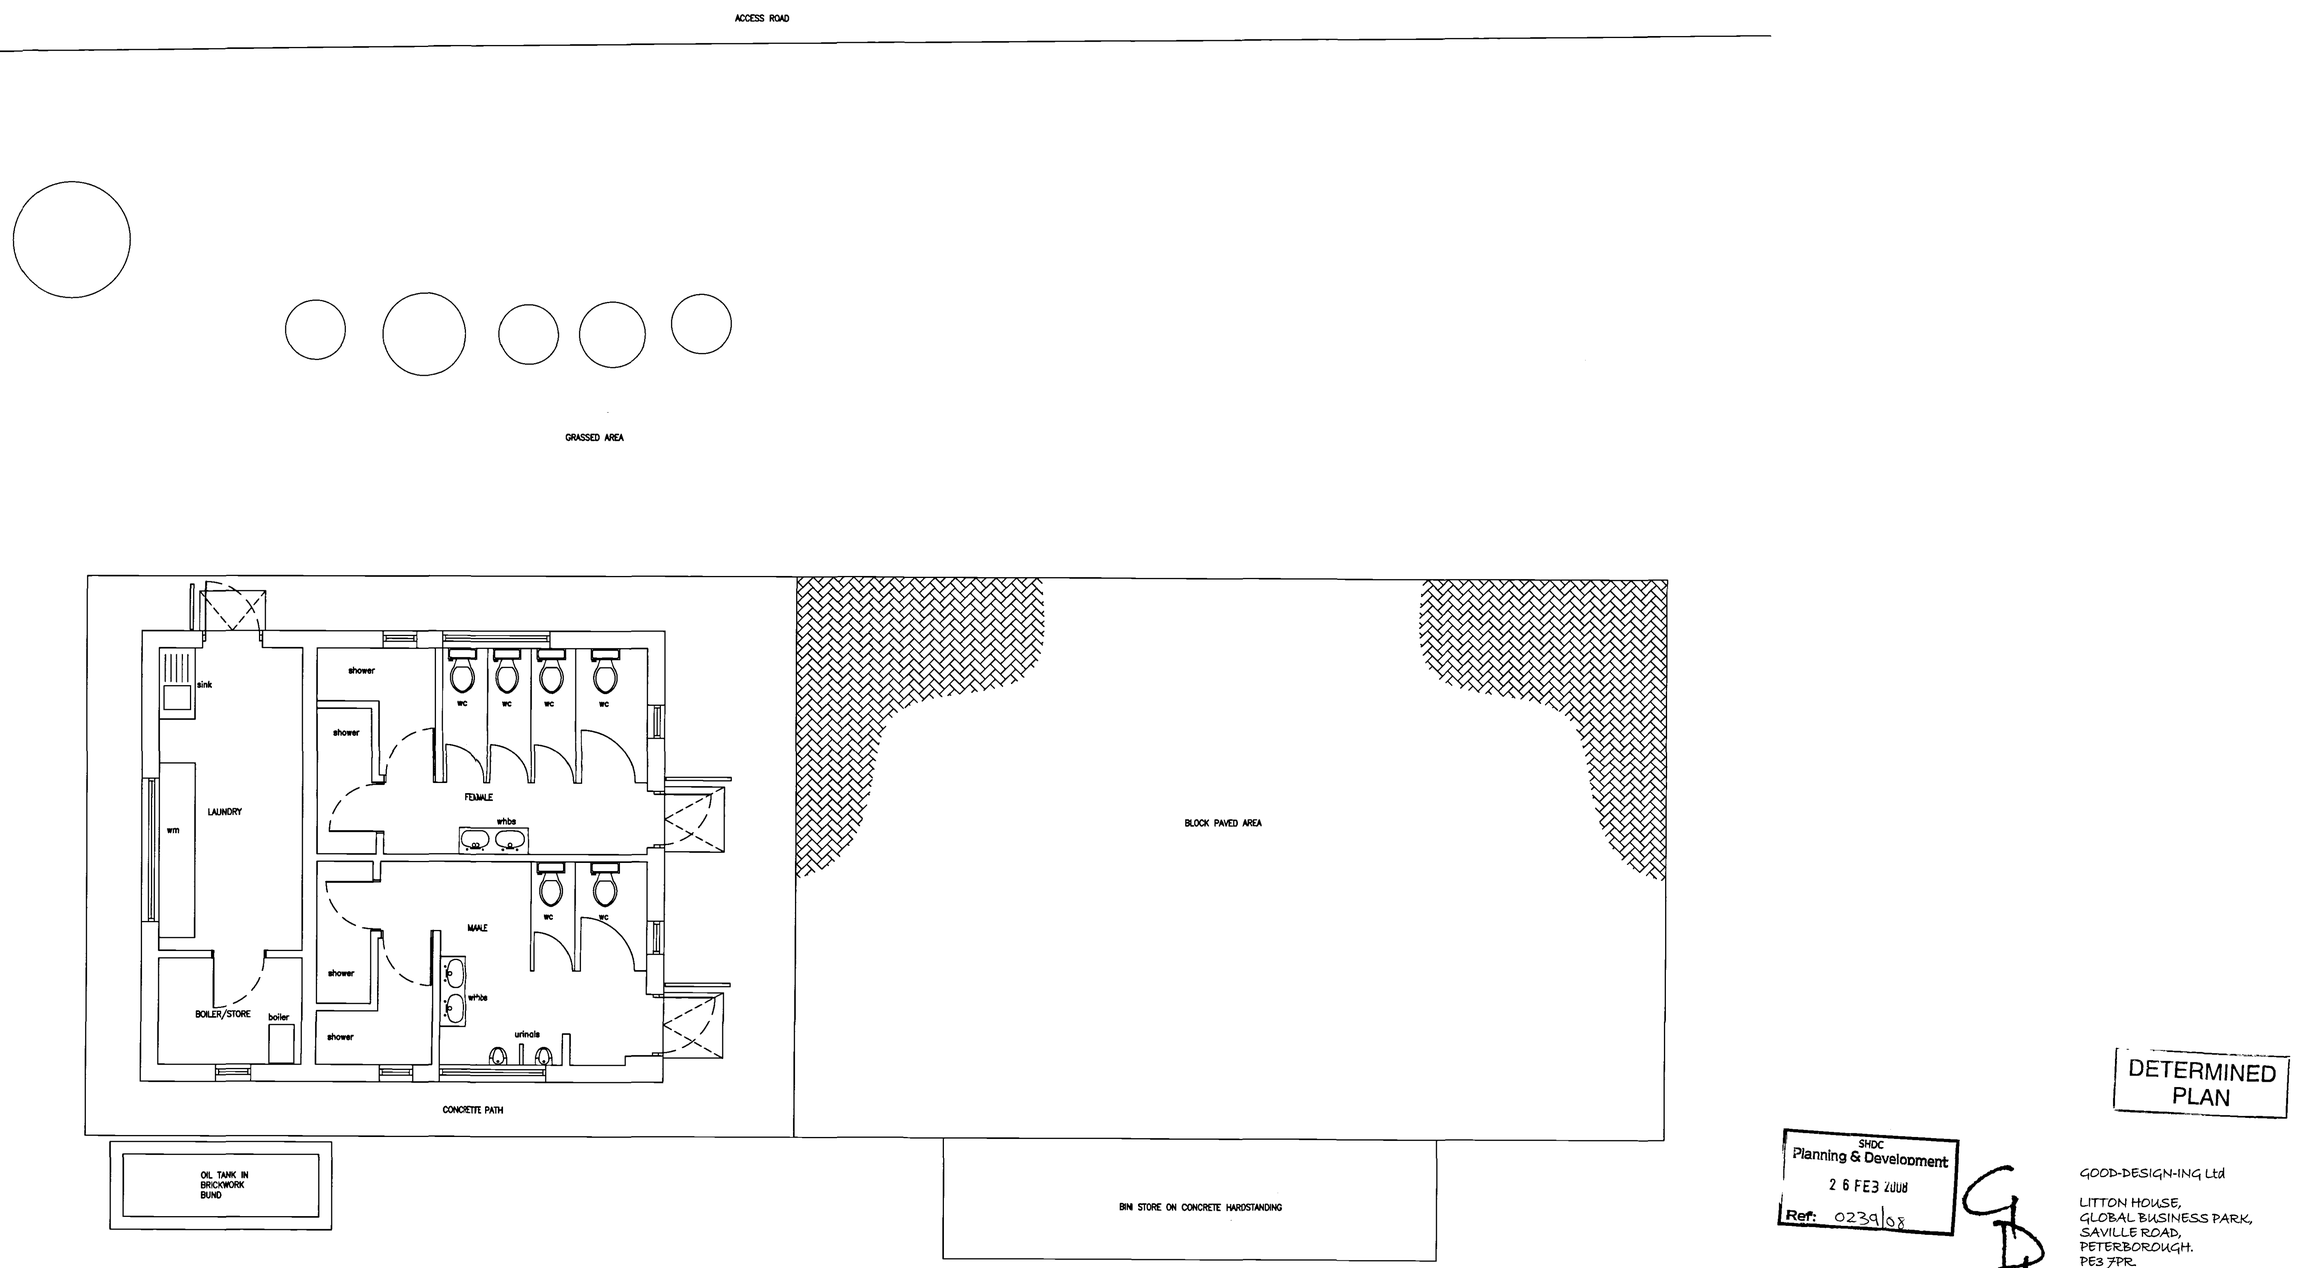


EXISTING GROUND FLOOR PLAN (1:50)

DETERMINED PLAN

SHDC Planning & Development
26 FEB 2008
Ref: 0239/08

GOOD-DESIGN-ING Ltd

LITTON HOUSE,
GLOBAL BUSINESS PARK,
SAVILLE ROAD,
PETERBOROUGH.
PE3 7PR.

TEL 01733 843366
E-MAIL
good.designing@ntlworld.com

PROJECT
Proposed Clubhouse at
Silverhill Caravan Park
Roman Bank,
Long Sutton,
Lincs. PE12 9LQ
11th February 2008

DRAWING
Existing plan (1:50)

drawing number :
08014-001