




EXISTING FRONT ELEVATION (1:50)

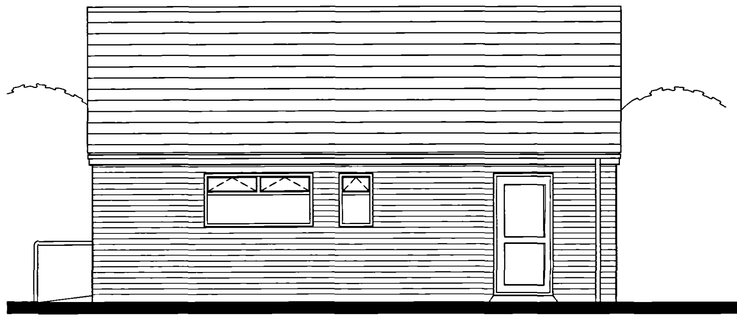


EXISTING END ELEVATION (1:50)

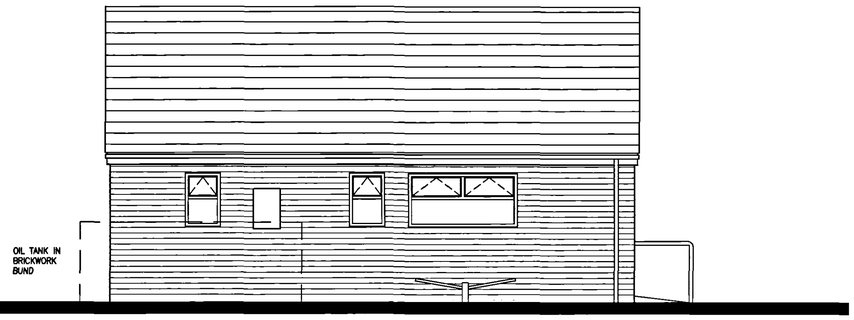


EXISTING REAR ELEVATION (1:50)

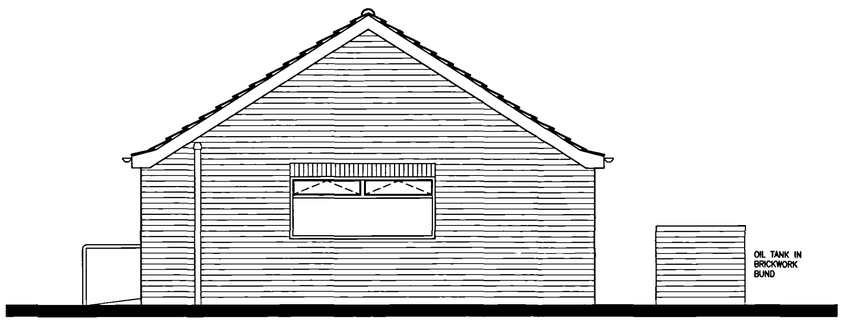



EXISTING END ELEVATION SCALE 1:50

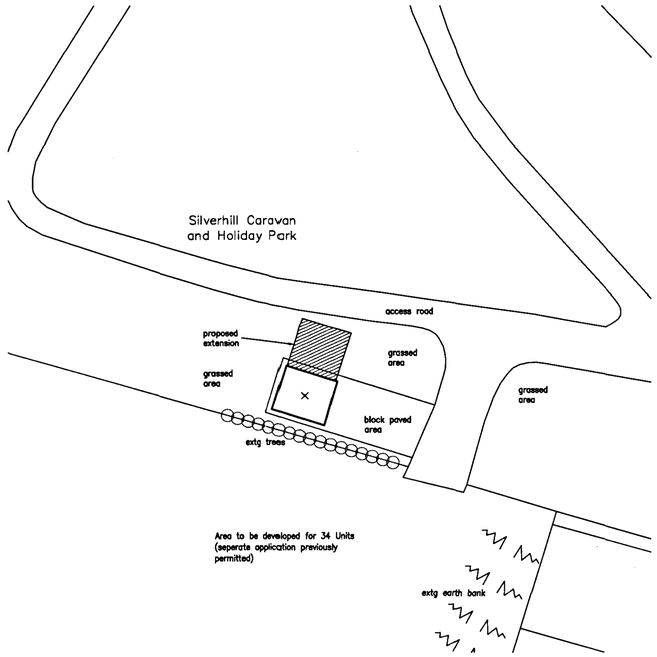


SITE PLAN 1:500

NORTH

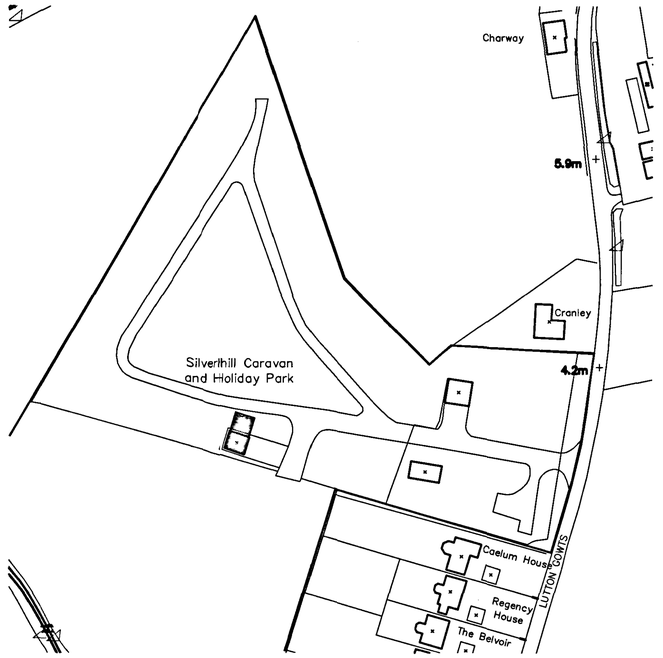


SITE LOCATION 1:1250

DETERMINED PLAN

SHDC
Planning & Development
2 6 FEB 2008
Ref: 0239/08

GOOD-DESIGN-ING Ltd

LITTON HOUSE,
GLOBAL BUSINESS PARK,
SAVILLE ROAD,
PETERBOROUGH.
PE3 7PR.

TEL 01733 843366
E-MAIL
good.designing@ntlworld.com

PROJECT

Proposed Clubhouse at
Silverhill Caravan Park
Roman Bank,
Long Sutton,
Lincs. PE12 9LQ

11th February 2008

DRAWING

Existing Elevations, site location and site plan

drawing number :
08014-003

ELEVATIONS 1:50