


FRONT ELEVATION

SIDE ELEVATION


REAR ELEVATION

SIDE ELEVATION

PROPOSED ELEVATIONS SCALE 1:100

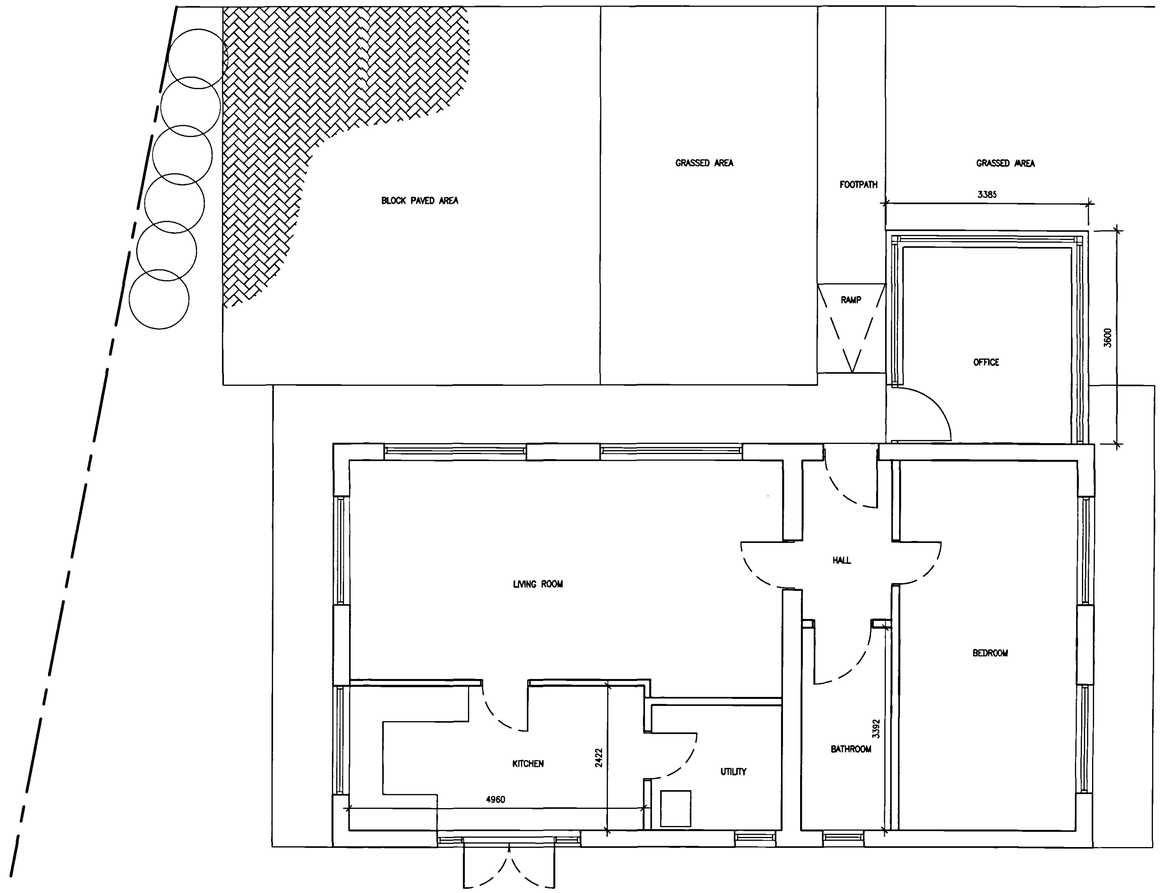

PROPOSED GROUND FLOOR PLAN SCALE 1:50

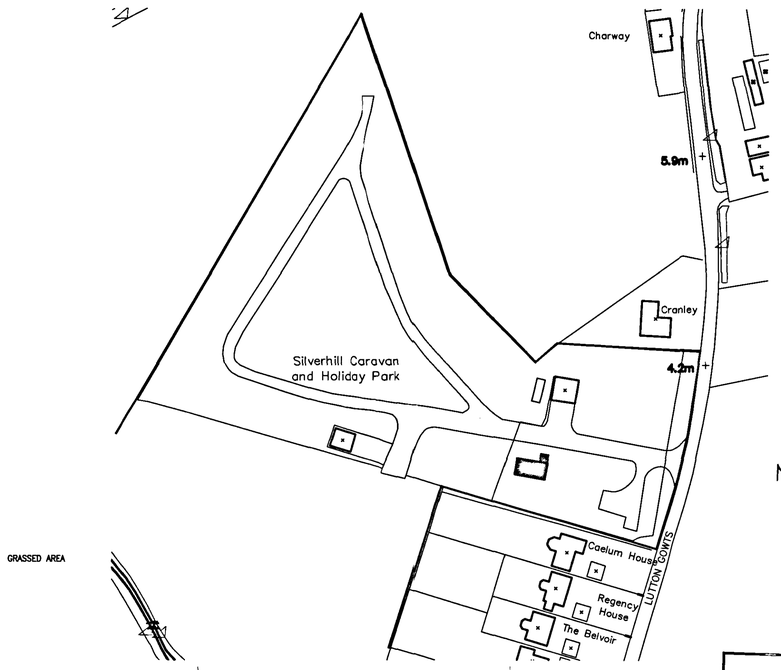

SITE LOCATION 1:1250

PLANNING & DEVELOPMENT
27 FEB 2008
Ref. 0257/08

DETERMINED PLAN

GOOD-DESIGN-ING Ltd

LITTON HOUSE,
GLOBAL BUSINESS PARK,
SAVILLE ROAD,
PETERBOROUGH.
PE3 7PR.

TEL 01733 843366
E-MAIL
good.designing@ntlworld.com

PROJECT
Proposed Warden Unit at Silverhill Caravan Park Roman Bank, Long Sutton, Lincs. PE12 9LQ
11th February 2008

DRAWING
Proposed plan and Elevations. Site Location plan.

drawing number : 08019-002