




NORTH ELEVATION

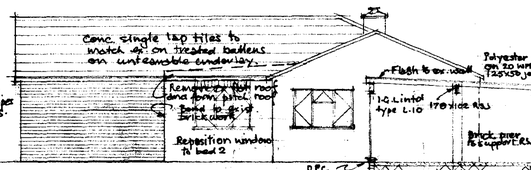


SOUTH ELEVATION

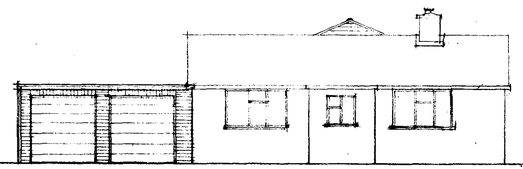

EAST ELEVATION

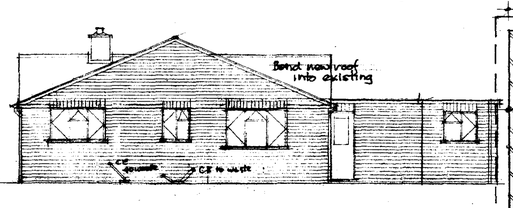


WEST ELEVATION

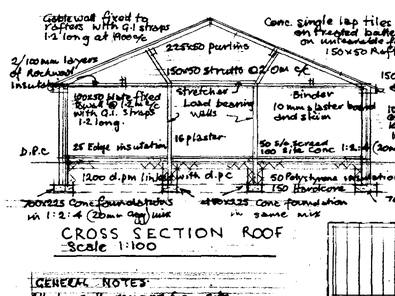


CROSS SECTION ROOF
Scale 1:100


GENERAL NOTES
All top soil removed from site
All new windows double glazed and weatherstripped
All new windows to have 1/10 floor area of room of opening to fresh air as shown
Foul drains to be 100 osma laid on and surrounded with 150mm pea shingle @ 1:40 fall
Sanitary ware wastes to have c&s to allow easy cleaning of pipes. All traps 75mm seal
S.A to be min 3m from building cond in 3" below pipe & well filled with brick rubble.
Pipes to openings to have thermal breaks
ALL windows below 800 a/c to have safety glass

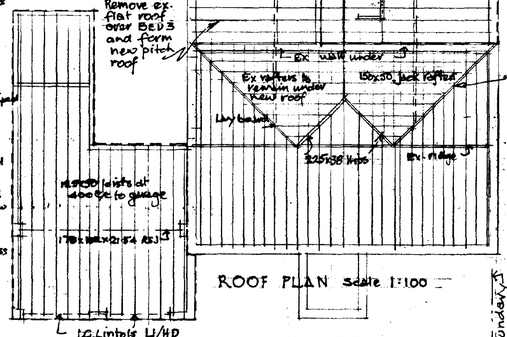

ROOF PLAN Scale 1:100

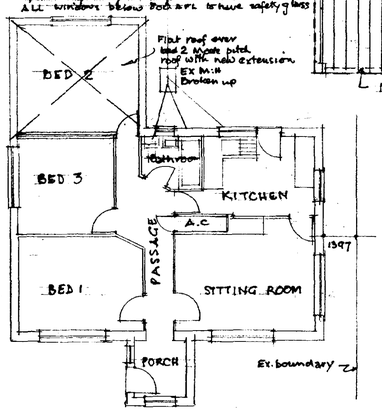


PLAN AS EXISTING.
SCALE 1:100

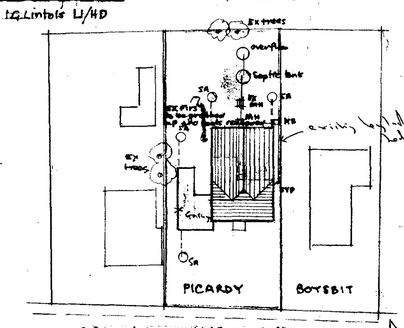


DRAINAGE LAYOUT AND SITE PLAN 1:500

North.

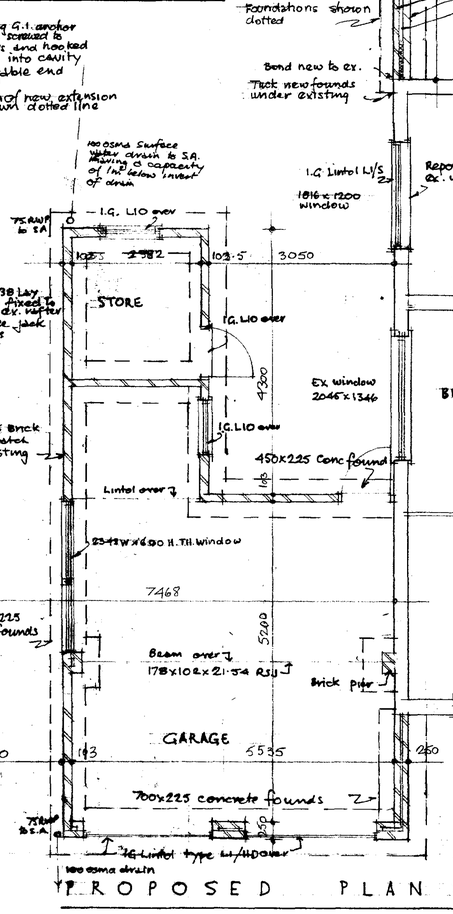

PROPOSED PLAN Scale 1:50

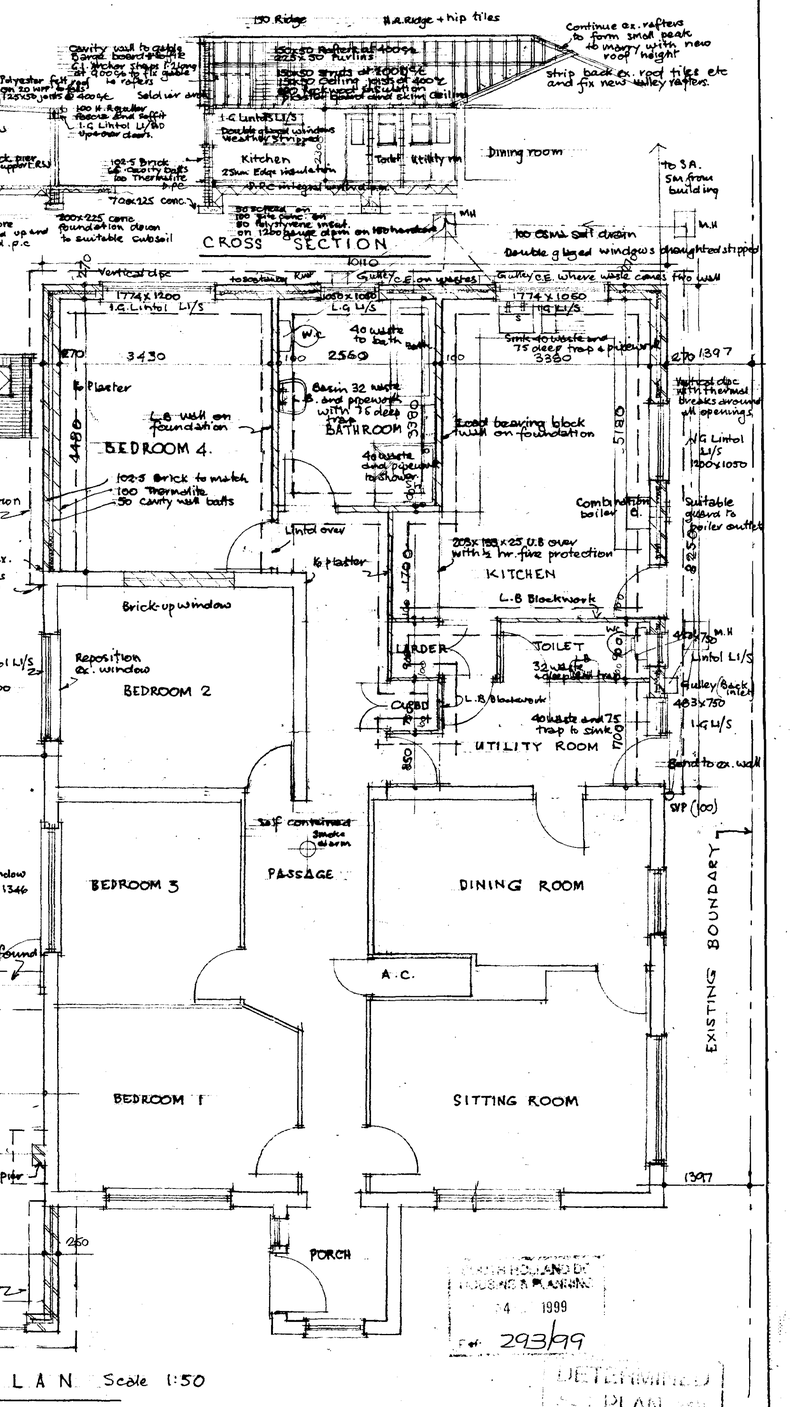


RECEIVED
DEPARTMENT OF HOUSING & PLANNING
4 1999
Ref. 293/99
DETERMINED
PLAN


PROPOSED ALTERATIONS: 'PICARDY', LUTTON BANK, LONG SUTTON, SPALDING for Mr M.J. RIDGETT. REVISION 'A'


SCALES: PLANS 1:50 ELEVATIONS 1:100 JANUARY 1999 Drawn by: J.W. RIDGETT B.A.

NORTH ELEVATION

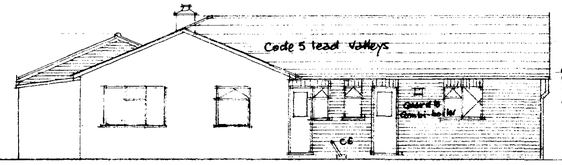


SOUTH ELEVATION

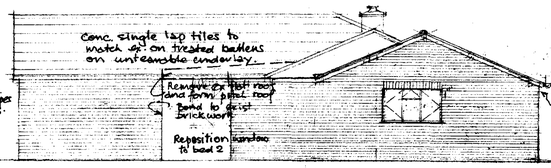


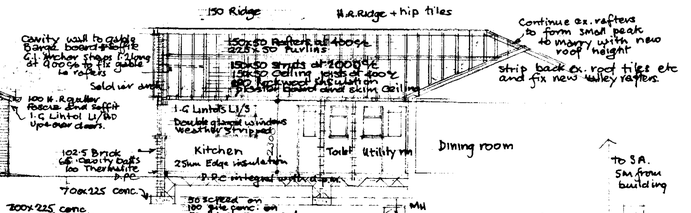

CROSS SECTION

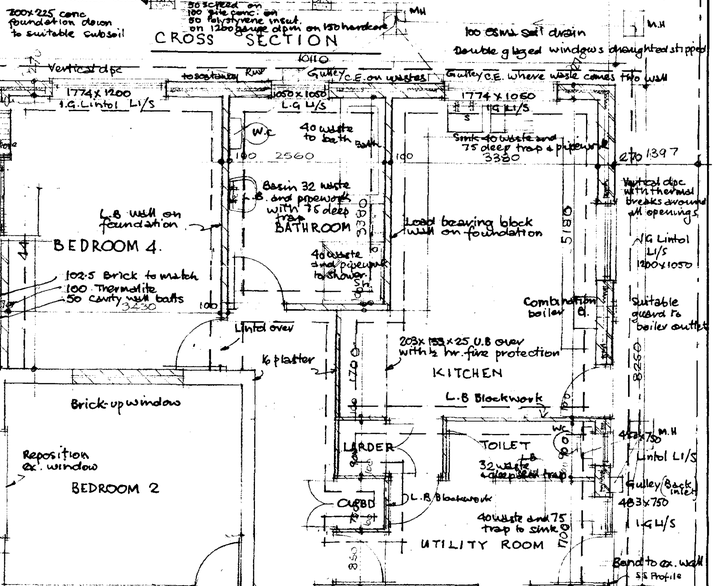


EAST ELEVATION

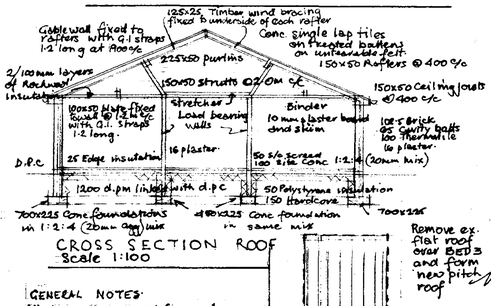


CROSS SECTION ROOF
Scale 1:100

WEST ELEVATION

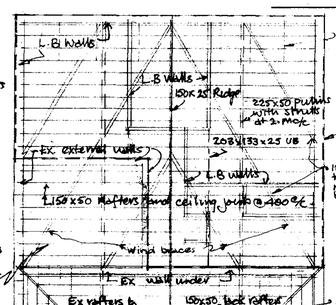


ROOF PLAN Scale 1:100

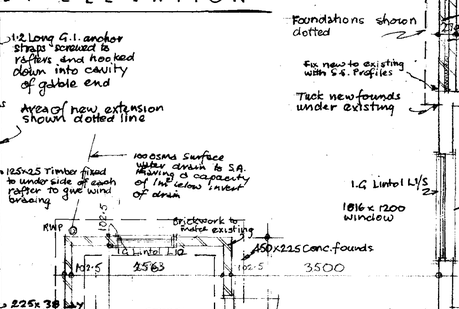


PROPOSED PLAN Scale 1:50

SECTION THROUGH GARAGE

PLAN AS EXISTING.
SCALE 1:100

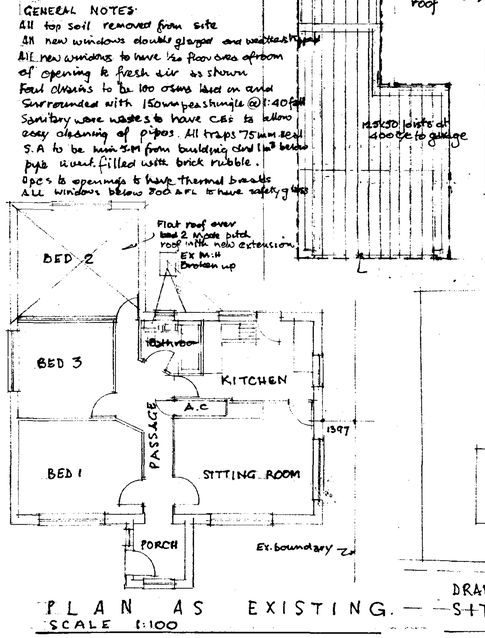

DRAINAGE LAYOUT AND SITE PLAN 1:500

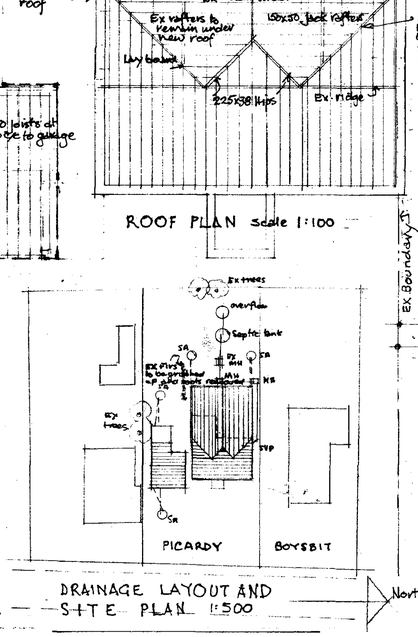

Remove ex. flat roof over BED 3 and form new pitch roof

GENERAL NOTES:
All top soil removed from site
All new windows double glazed and weatherstripped
All new windows to have 1/20 floor area of room of opening to fresh air as shown
Foul drains to be 100 ctsms laid on and surrounded with 150mm pea shingle @ 1:40 fall
Sanitary ware wastes to have c&s to allow easy cleaning of pipes. All traps 75mm seal
S.A to be min 5m from building and the bedding pipe work filled with brick rubble.
Dpc's to openings to have thermal breaks
ALL windows below 800 A.F.L to have safety glass

PROPOSED ALTERATIONS: 'PICARDY', LUTTON BANK, LONG SUTTON, SPALDING for Mr M.J. RIDGETT. REVISION 'B'
SCALES: PLANS 1:50 ELEVATIONS 1:100 JANUARY 1999 Drawn by: J.W. RIDGETT B.A.

AMENDED PLAN
Rec. A1