




SIDE ELEVATION (BOTH SIMILAR)

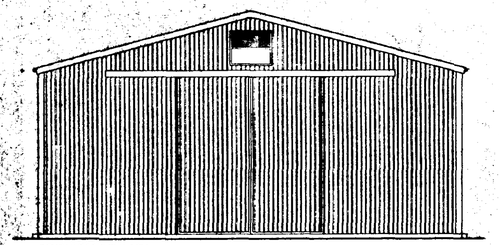


SOUTH WEST ELEVATION

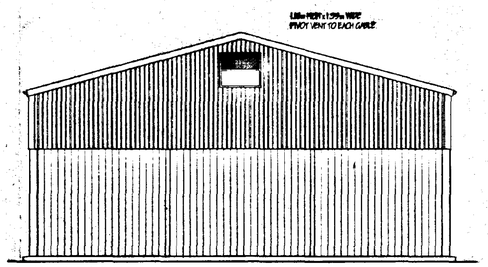


NORTH EAST ELEVATION

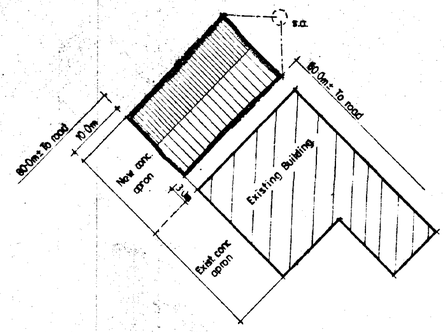


BLOCK PLAN 1:500

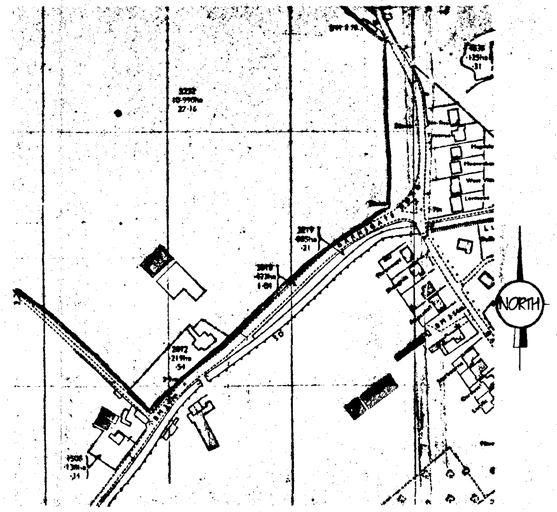

LOCATION PLAN 1:2500

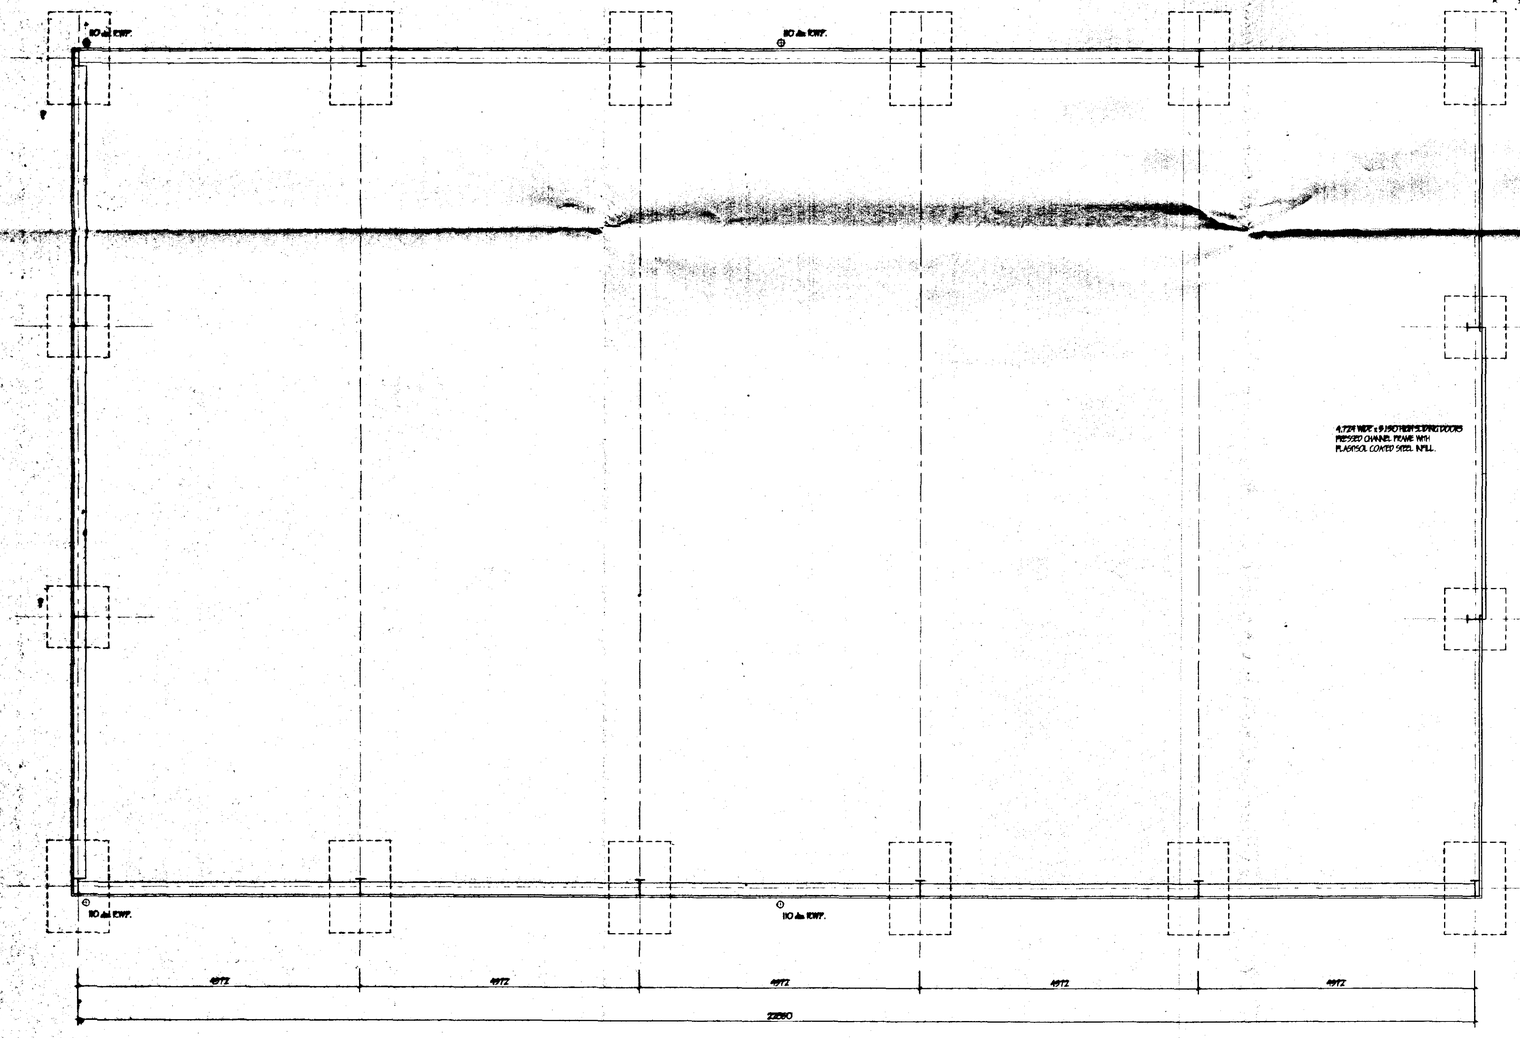

FLOOR PLAN.

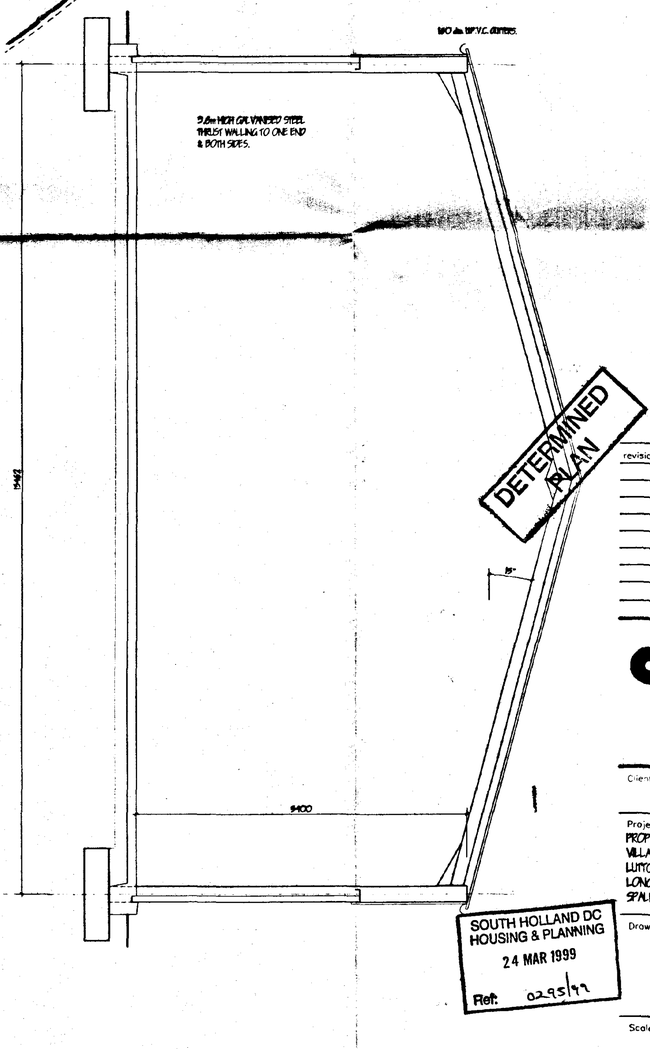

SECTION

PITCHED ROOF
Form pitched roof covering of 0.7mm thick Plastisol coated trapezoidal profile galvanised steel (Goosen White Grey 10N09) Cladding system fixed to 'Ward multibeam' or similar galvanised steel purlins spaced at 1750mm max. centres. All fixed in accordance with manufacturers instructions

CLADDING
Form all vertical claddins of 0.5mm thick Plastisol coated trapezoidal profile galvanised steel (Olive Green 12B27) Cladding system fixed to 'Ward Multibeam' or similar galvanised steel purlins spaced to Structural Engineer recommendations. All fixed in accordance with manufacturers instructions

FLOORS.
Floor slab to comprise of 200mm min. thick and wall consolidated hardcore risk excavation 75mm max. size with 50mm blinding, 150mm reinforced concrete RC35 min. with 1 layers A252 reinforcing fabric min. cover 40mm from top. Provide 1200g polythene D.P.M. lapped min. 300mm in all directions and taken up edge of floor slab. Longitudinal joints of 900mm long 12mm dia. tor bars at 600mm c/ c. at sleckwork bay centres. Contraction joints of 400mm long 12mm dia. bars at 900mm c/ c. dowl bars debonded over half length. All at. max 90.0m centres

revision	date	init.	revision details.

SOUTH HOLLAND DC
HOUSING & PLANNING
24 MAR 1999
Ref: 0295/99

COOPER ARCHITECTURAL DESIGN
BRONAVON, HOOKLESGATE,
FLEET, SPALDING, LINC'S PE12 8LF
Tel/Fax : 01406 423782
Mobile : 0410 290852

Client.
A & R WILLIAMSON

Project.
PROPOSED BULK POTATO STORAGE BUILDING
VILLA FARM,
LUTTON GARNSGATE,
LONG SUTTON,
SPALDING, LINC'S.

Drawing.

Scale 1:50 1:100	Drawing No. 9856
Date. MAR. 99	Drawn. J.C.