


... photographed or used for any purpose other than that for which it is issued without consent of RH & RW Clutton

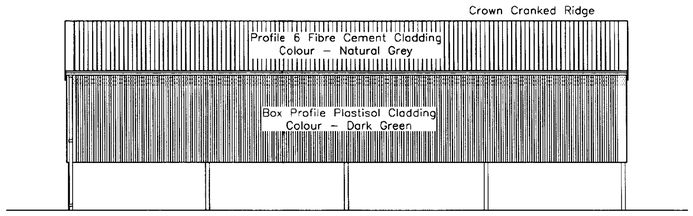


West Elevation

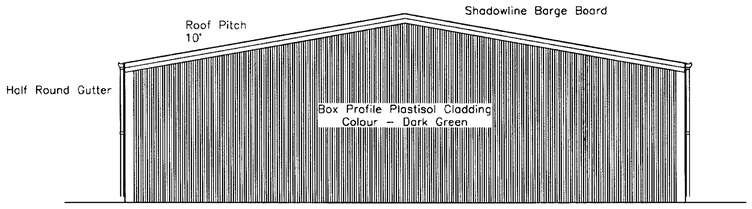


North Elevation

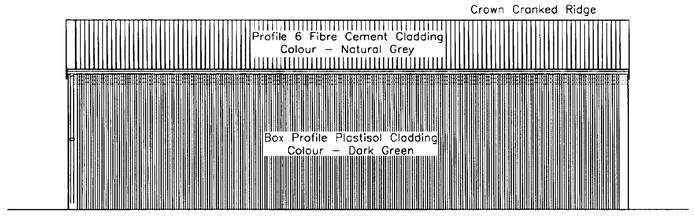


East Elevation

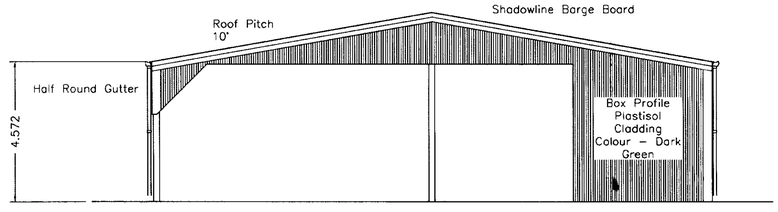

South Elevation

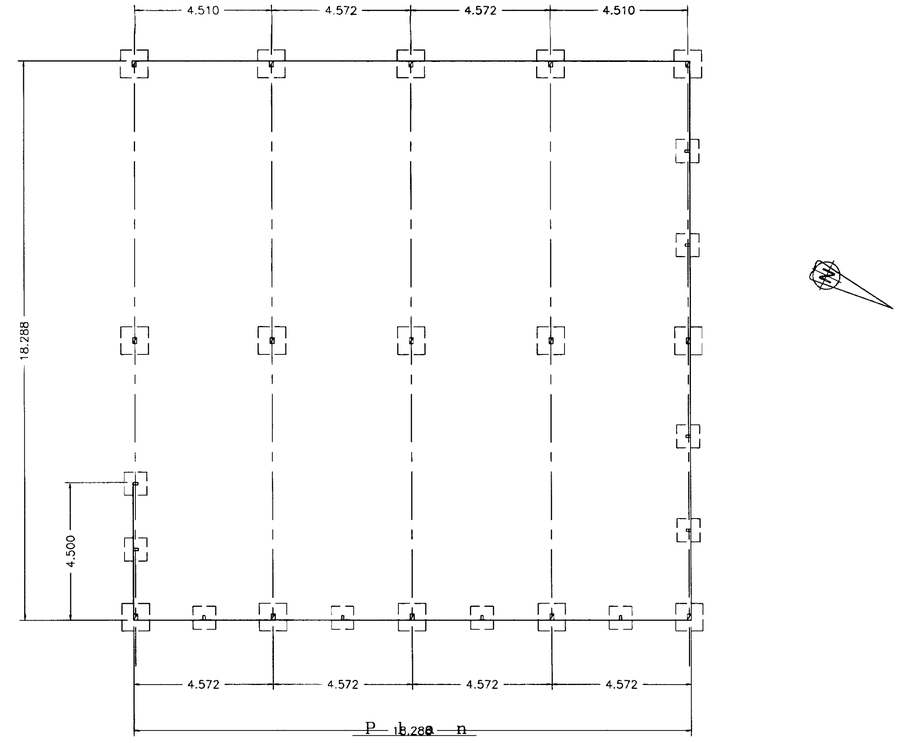

Plan

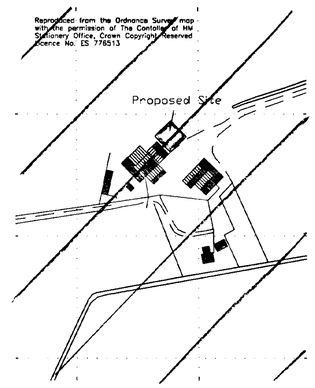

Site Plan – Scale 1 : 2500

SHDC
Planning & Development
25 MAR 2002
Ref 0330102

RH & RW CLUTTON
92 High Street
East Grinstead, West Sussex, RH 19 3DF
Tel: 01342 410122 Fax: 01342 314489
E-mail: mail@rhrwclutton.co.uk

PROJECT TITLE
The Henry Smith Charity
Sutton Bridge Estate
Holding 204

DRAWING
Relocation of Existing Building
from Holding 148
Plan and Elevations

REV	DESCRIPTION	DATE	BY

SCALE: 1 : 100 on A1 sheet
DRAWN: S.A.K.
DATE: 20-03-02
DRAWING No.: SB/204/01