

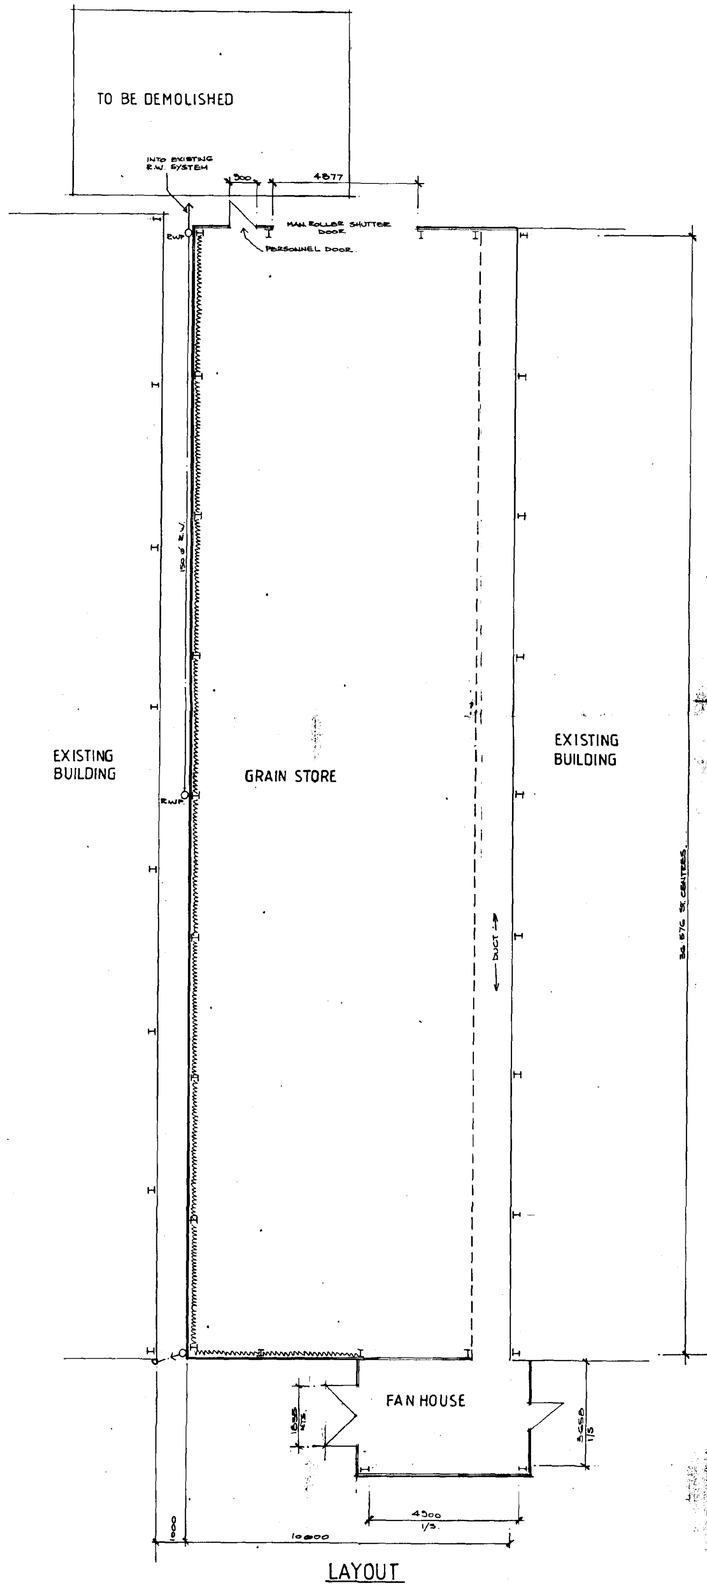


LAYOUT

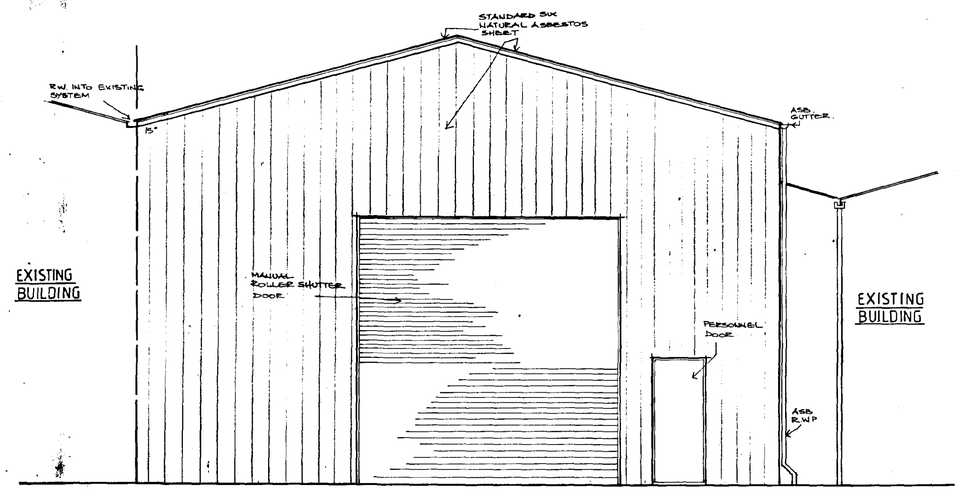


FRONT ELEVATION GRAIN STORE

NOTE: MATERIALS : NATURAL STD SIX ASBESTOS SHEET AGES TO MATCH EXISTING BUILDINGS.

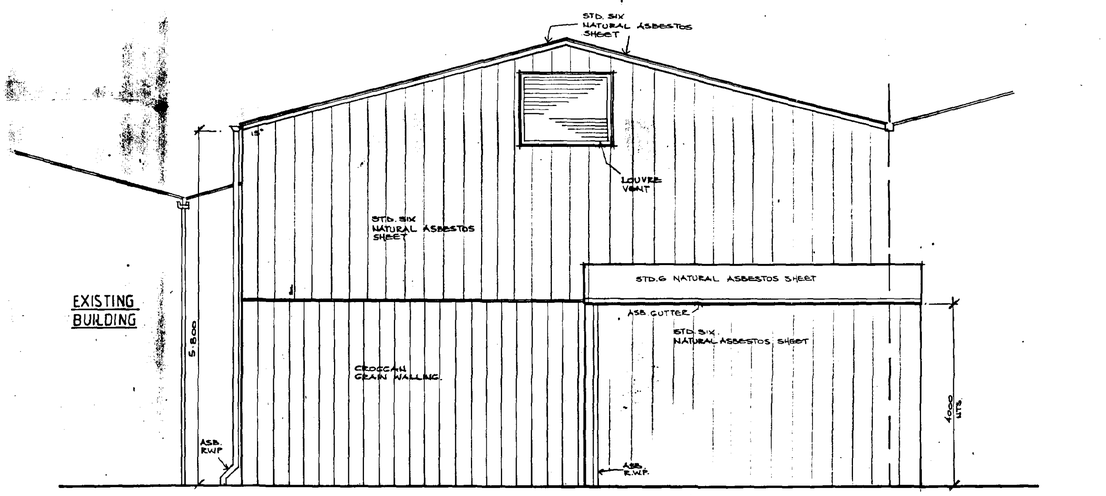

REAR ELEVATION GRAIN STORE & FANHOUSE

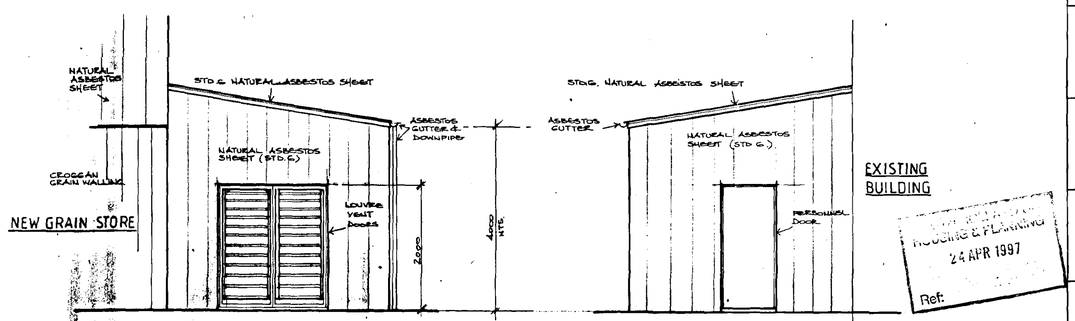

SIDE ELEVATION FANHOUSE

SIDE ELEVATION FAN HOUSE

RECEIVED PLANNING 24 APR 1997 Ref:

APPROVED PLAN Ref.

DRAWING NO.

D.A. GREEN & SONS Ltd.
WHAPLODE, SPALDING, LINCS, PE12 6TL.
Tel: HOLBEACH (01406) 370585
Fax: HOLBEACH (01406) 370766

GENERAL NOTES
ALL HOLE SIZES MUST BE NOTED ON ACTUAL DETAILS.
ALL WELDING TO BE mm FILLET WELD CONT. EXCEPT WHERE NOTED.
ALL NOTCHES TO HAVE 10mm RADIUS.

REVISIONS	BY	DATE
A. MINOR AMENDMENTS.	DA	01.4.97

S/BLAST								
PAINT								
REPAINT								
SCALE 1:100, 1:50							DATE	
DRAWN DA.							MAR.97	
CHKD.								

DRAWING ISSUED TO

F.	W.	SP.	A.	AP.	T.	SM.	CR.
SC.	LP	RC	CM.	SO.	ST.	B.	

ARCHITECT
AVOCET DESIGN
6 WEST VIEW FARM
THE FEN,
BASTON, PETERBOROUGH.

CONSULTING ENGINEER

MAIN CONTRACTOR

PROJECT
PROPOSED GRAIN STORE AND FANHOUSE


SITE ADDRESS
GRANGE FARM,
LUTTON,
LINCS.

DETAILS
LAYOUT & ELEVATIONS


GREEN STRUCTURAL

DRAWING NO. 1778/1A

SUMMIT D.O.S. 933558/A

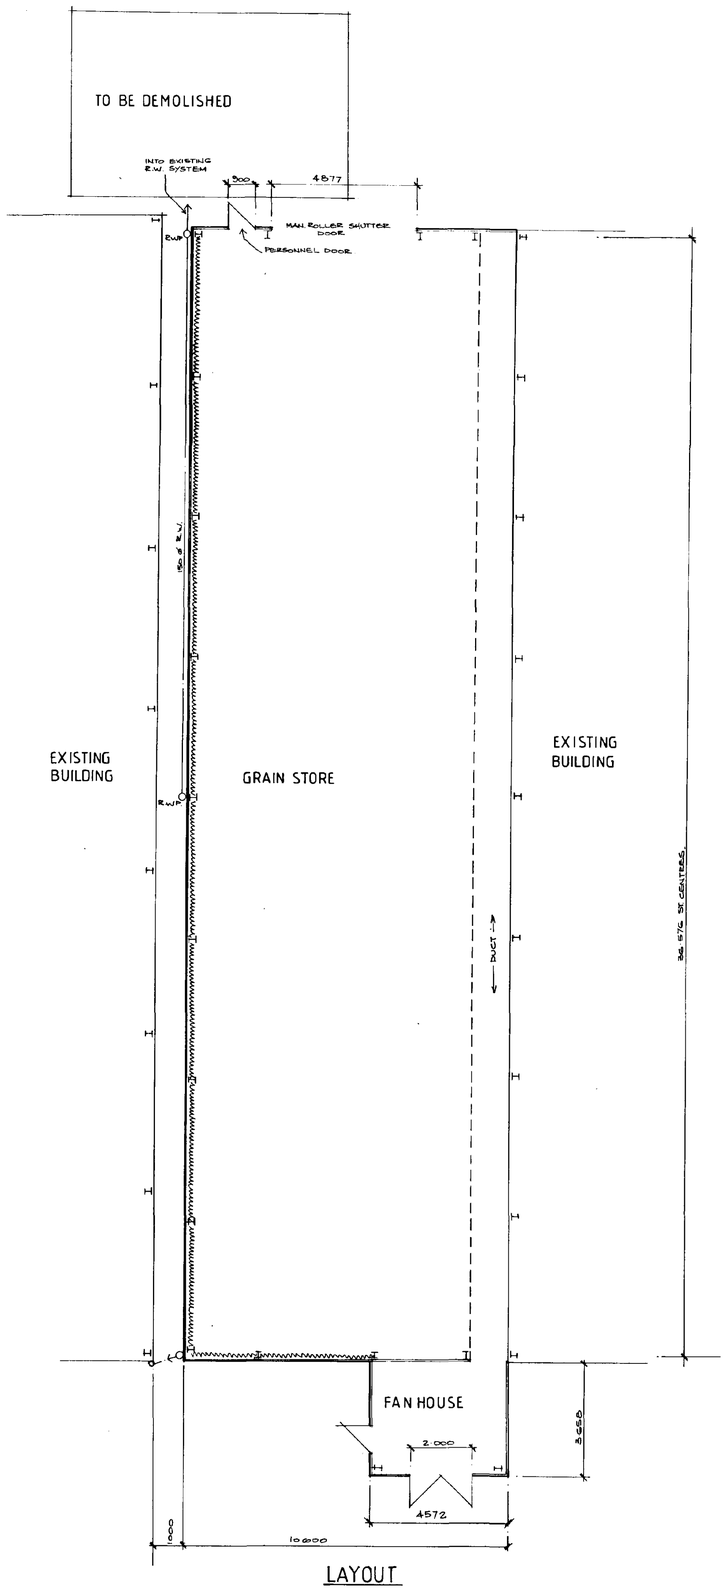


LAYOUT

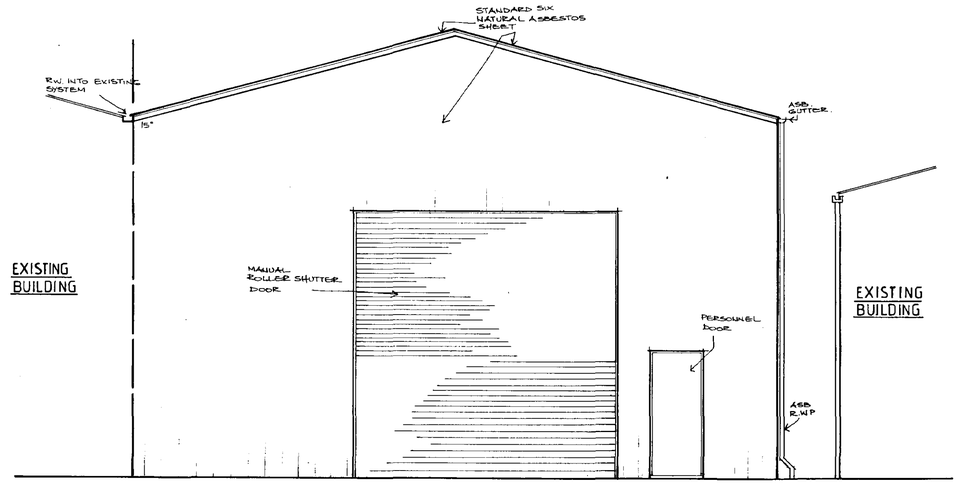


FRONT ELEVATION GRAIN STORE


NOTE: MATERIALS : NATURAL STD SIX ASBESTOS SHEET ARE TO MATCH EXISTING BUILDINGS.

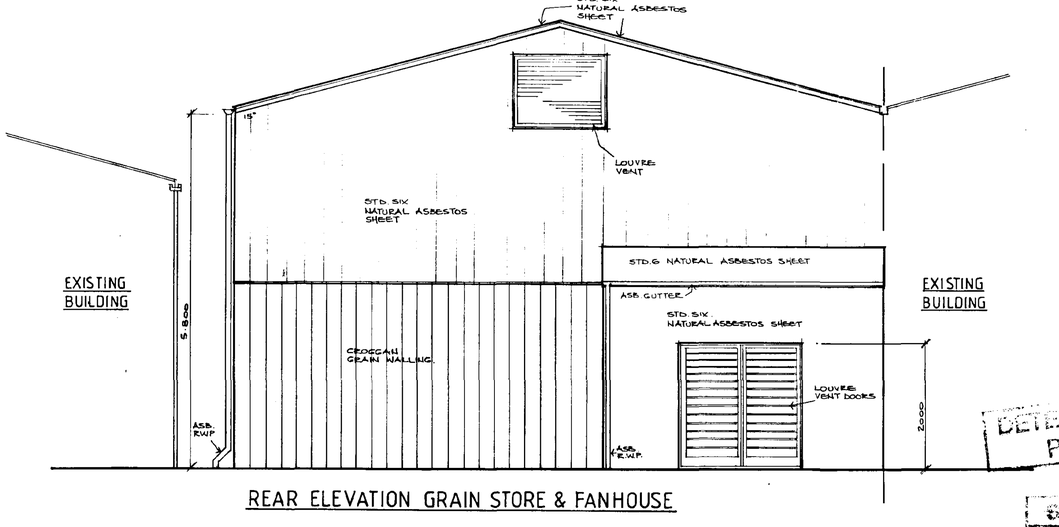

REAR ELEVATION GRAIN STORE & FANHOUSE

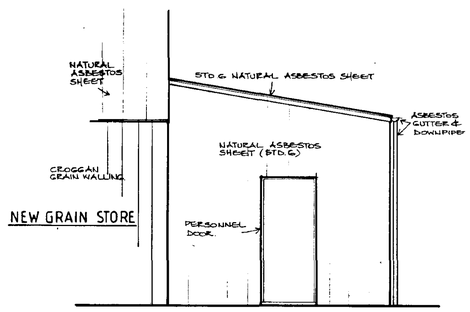

SIDE ELEVATION FANHOUSE

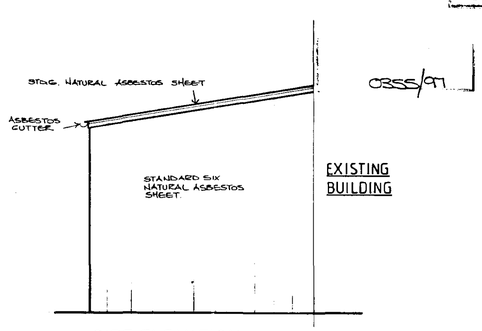

SIDE ELEVATION FAN HOUSE

DETERMINED PLAN

SUPERSEDED

DRAWING NO.

D.A. GREEN & SONS Ltd.
WHAPLODE, SPALDING, LINCS, PE12 6TL.

Tel: HOLBEACH (01406) 370585

Fax: HOLBEACH (01406) 370766

GENERAL NOTES
ALL HOLE SIZES MUST BE NOTED ON ACTUAL DETAILS.
ALL WELDING TO BE mm FILLET WELD CONT. EXCEPT WHERE NOTED.
ALL NOTCHES TO HAVE 10mm RADIUS.

REVISIONS	BY	DATE

S/BLAST	
PAINT	
REPAINT	
SCALE 1:100, 1:50	DATE
DRAWN	MAR.97
CHKD.	

DRAWING ISSUED TO

F.	W.	SP.	A.	AP.	T.	SM.	CR.
SC.	LP	RC	CM.	SO.	ST.	B.	

ARCHITECT
AVOCET DESIGN
6 WEST VIEW FARM
THE FEN
BARTER, PETERBOROUGH.
PE6

CONSULTING ENGINEER

MAIN CONTRACTOR

PROJECT
PROPOSED GRAIN STORE AND FANHOUSE

SITE ADDRESS
GRANGE FARM,
LUTTON,
LINCS.

DETAILS
LAYOUT & ELEVATIONS

GREEN STRUCTURAL

DRAWING NO. 1778/1