


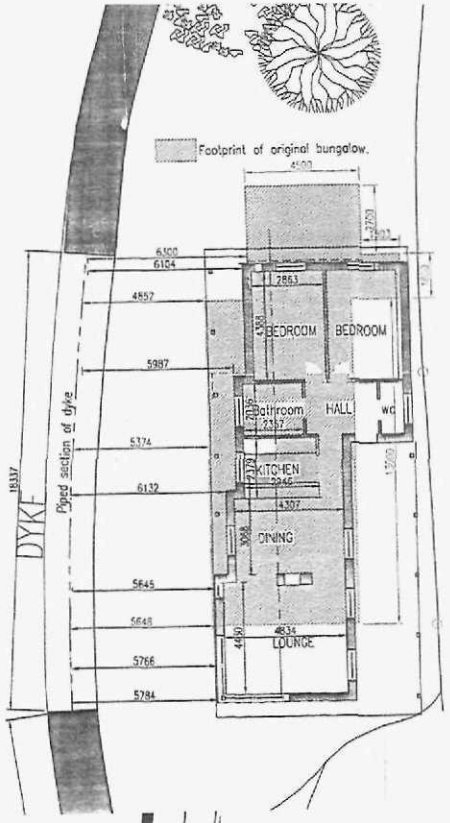


EXISTING SITE

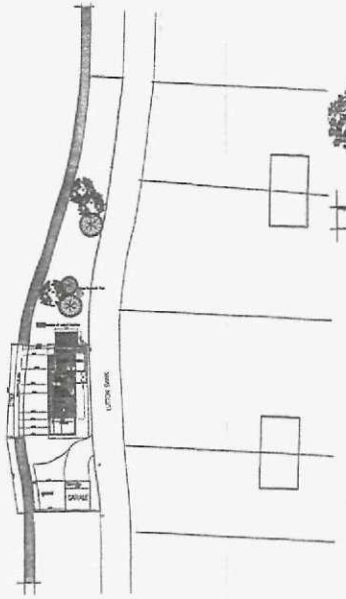

PROPOSED DWELLING

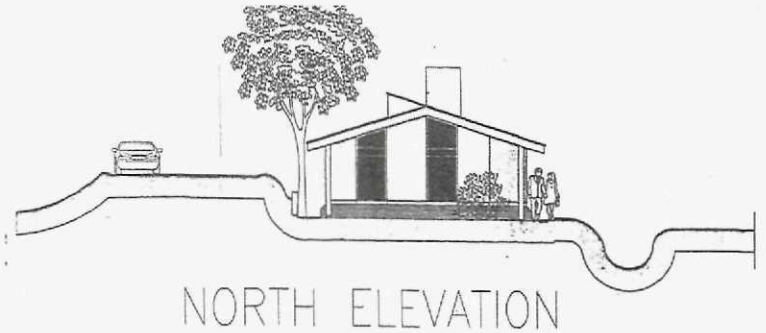


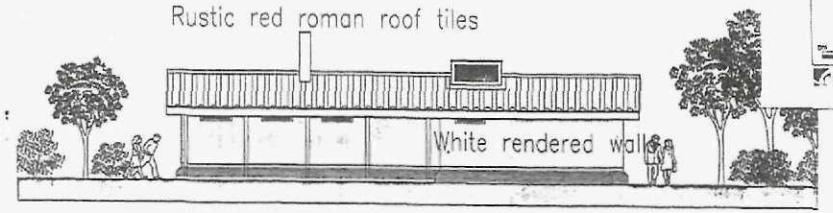

EAST ELEVATION




BRICKS TO BE EPSTOCK MULTI RED.

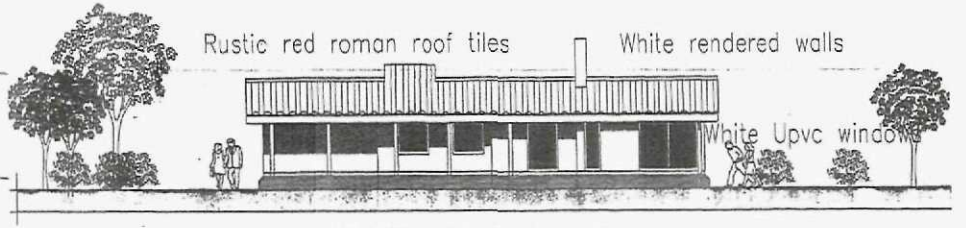

WEST ELEVATION

AMENDED PLAN
Ref. AB

SHDC
Planning & Development
26 JUL 2012
Ref: 12/0854/FUL

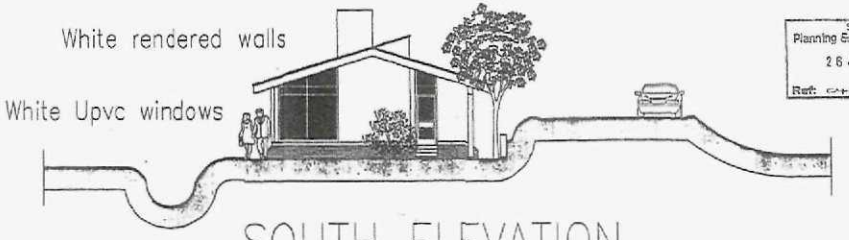

SOUTH ELEVATION

JOHN D LYNCH partnership
CHARTERED ARCHITECTS

Client: David & Jackie Bebby

Project: Proposed new dwelling at Lutton Bank, Lutton Marsh

Drawing: Plans & Elevations of Proposed New Dwelling at Lutton Bank, Lutton Marsh

Date: May 2012 | Drawn: JdI

Job No: 1717 | Drawing No: AD/1A

Scale: 1:100, 1:500 & 1:1250

Revisions:
A Move dwelling 2M south.
B Tarmac drive with gravel-hardstanding
C Piped dyke & Crit Dimen-
D Dwelling position adjusted.

John D Lynch Dip. Arch (Dundee) ARIBA, AAIC
28 Hereford Street, Spalding, Lincs PE11 2QP
Tel: 01775 714181, Fax: 01775 724181
Mobile: 07903102789
Email: johndlynch@aol.com