


DETERMINED
PLAN

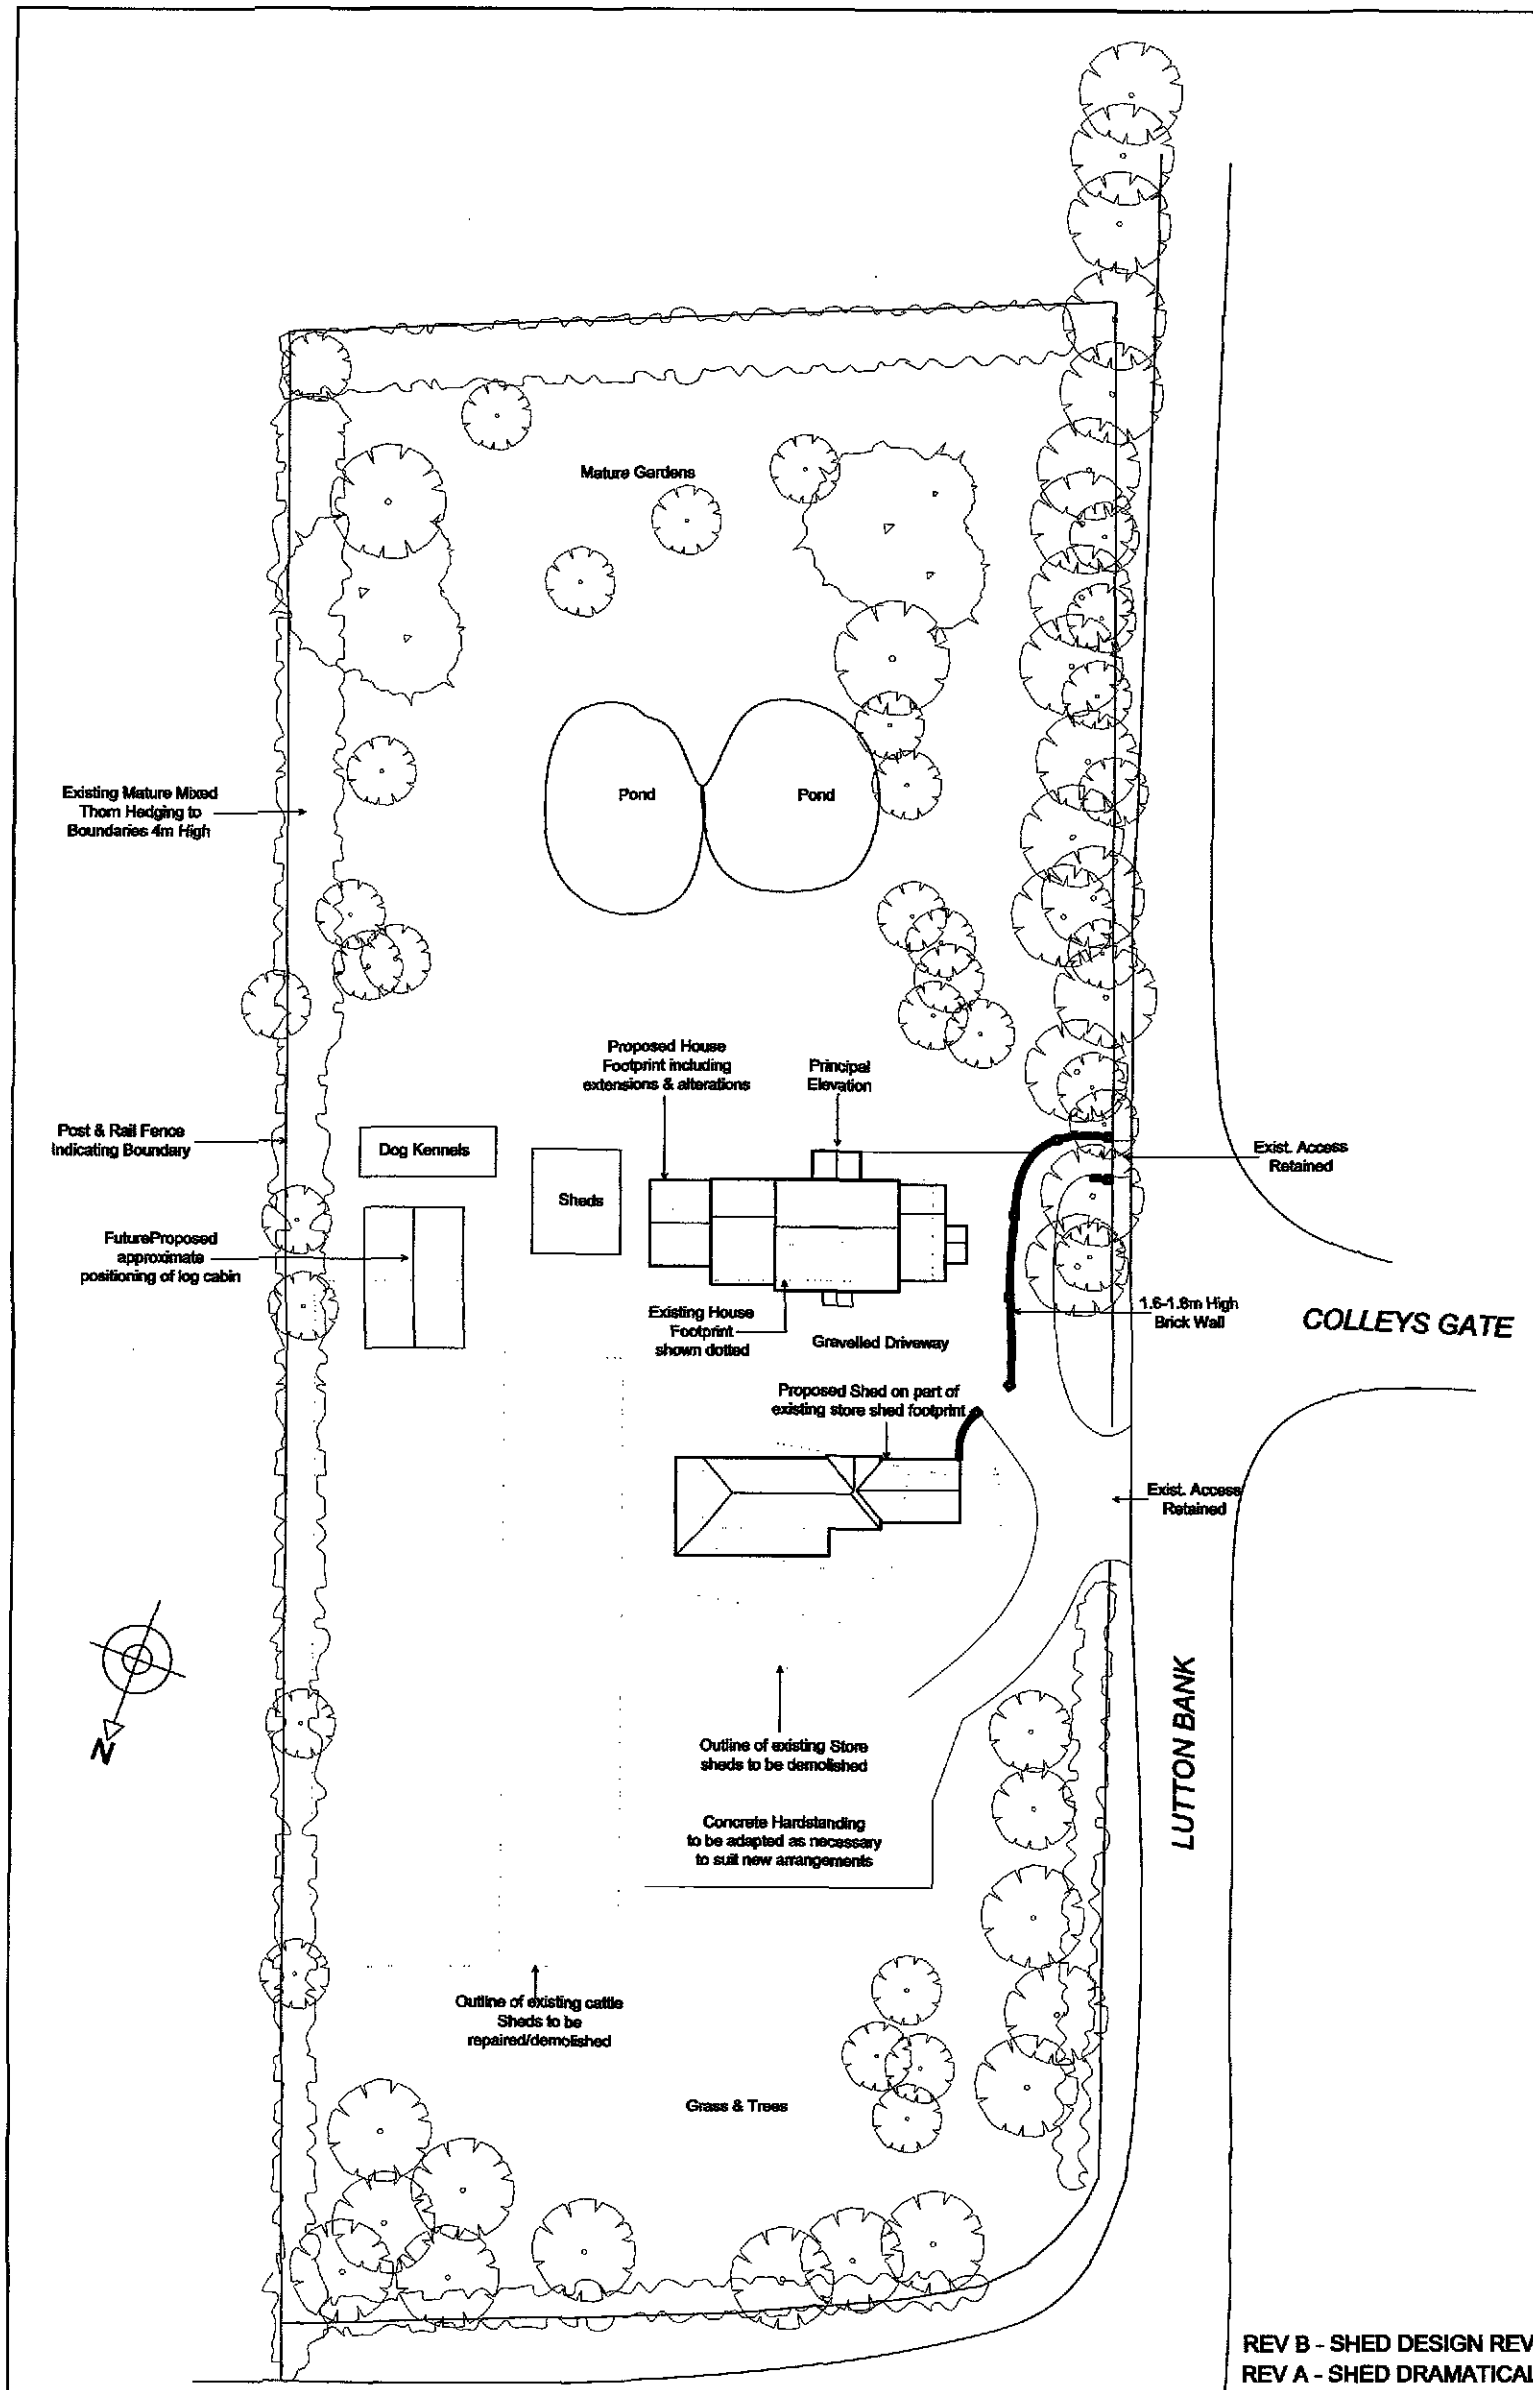

REV B - SHED DESIGN REVISED TO REDUCE HEIGHT
REV A - SHED DRAMATICALLY REDUCED

Client
Mr T. Day

Scale
1:500

Project
Proposed Alterations to detached house & Replacement Shed at:
'Sassenheim'
Lutton Bank, Lutton Gowts
Lincolnshire

Date
Mar 2010

Drawing No.
105

Title
Proposed Site Plan


Revision
B

A3


SHDC
Planning & Development
3 1 AUG 2010
Ref: 0435-10

DETERMINED PLAN


©Design Copyright reserved. Written consent must be obtained before copying or reproducing this drawing. Do not scale from this drawing, use dimensioned figures only. Contractors are responsible for taking and checking site dimensions. Any discrepancy must be reported immediately.

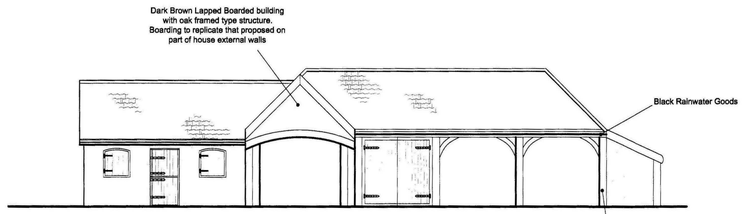


Proposed shed facing house

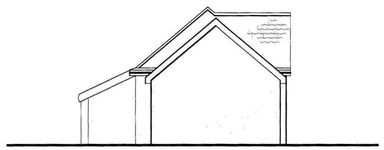


Proposed East elevation ofshed - facing road

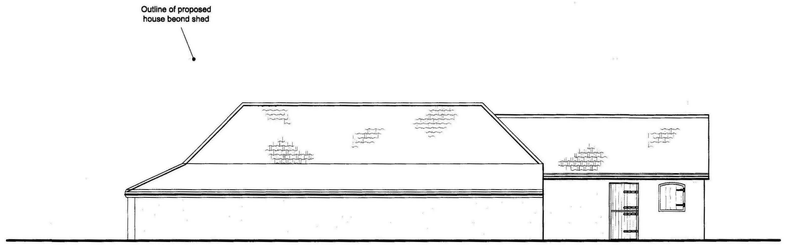

Proposed North side of shed

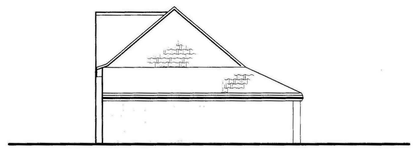

Proposed west elevation of shed

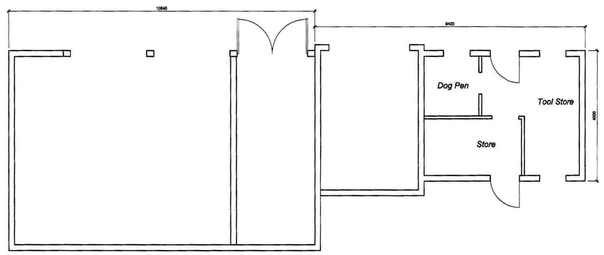

Proposed shed floor plan

Planning Department
Received
Ref 04-35-10

REV C SHED HEIGHT REDUCED & DESIGN AMEND AS ADVISED BY PLANNERS
REV B SHED DRAMATICALLY REDUCED IN SIZE & OUTBUILDING ADDED OFF HOUSE TO ACCOMODATE SOME STORAGE
REV A ROOF SPACE FLOOR AREA ADDED TO DRAWING 01/07/10

Client: Mr T. Day

Scale: 1:100

Date: Mar 2010

Project: Proposed Alterations to detached house & Replacement Shed at: 'Sassenheim' Lutton Bank, Lutton Gowts Lincolnshire

Drawing No. 106

Title: Proposed Shed Elevations & Floor Layouts

Revision C

A1