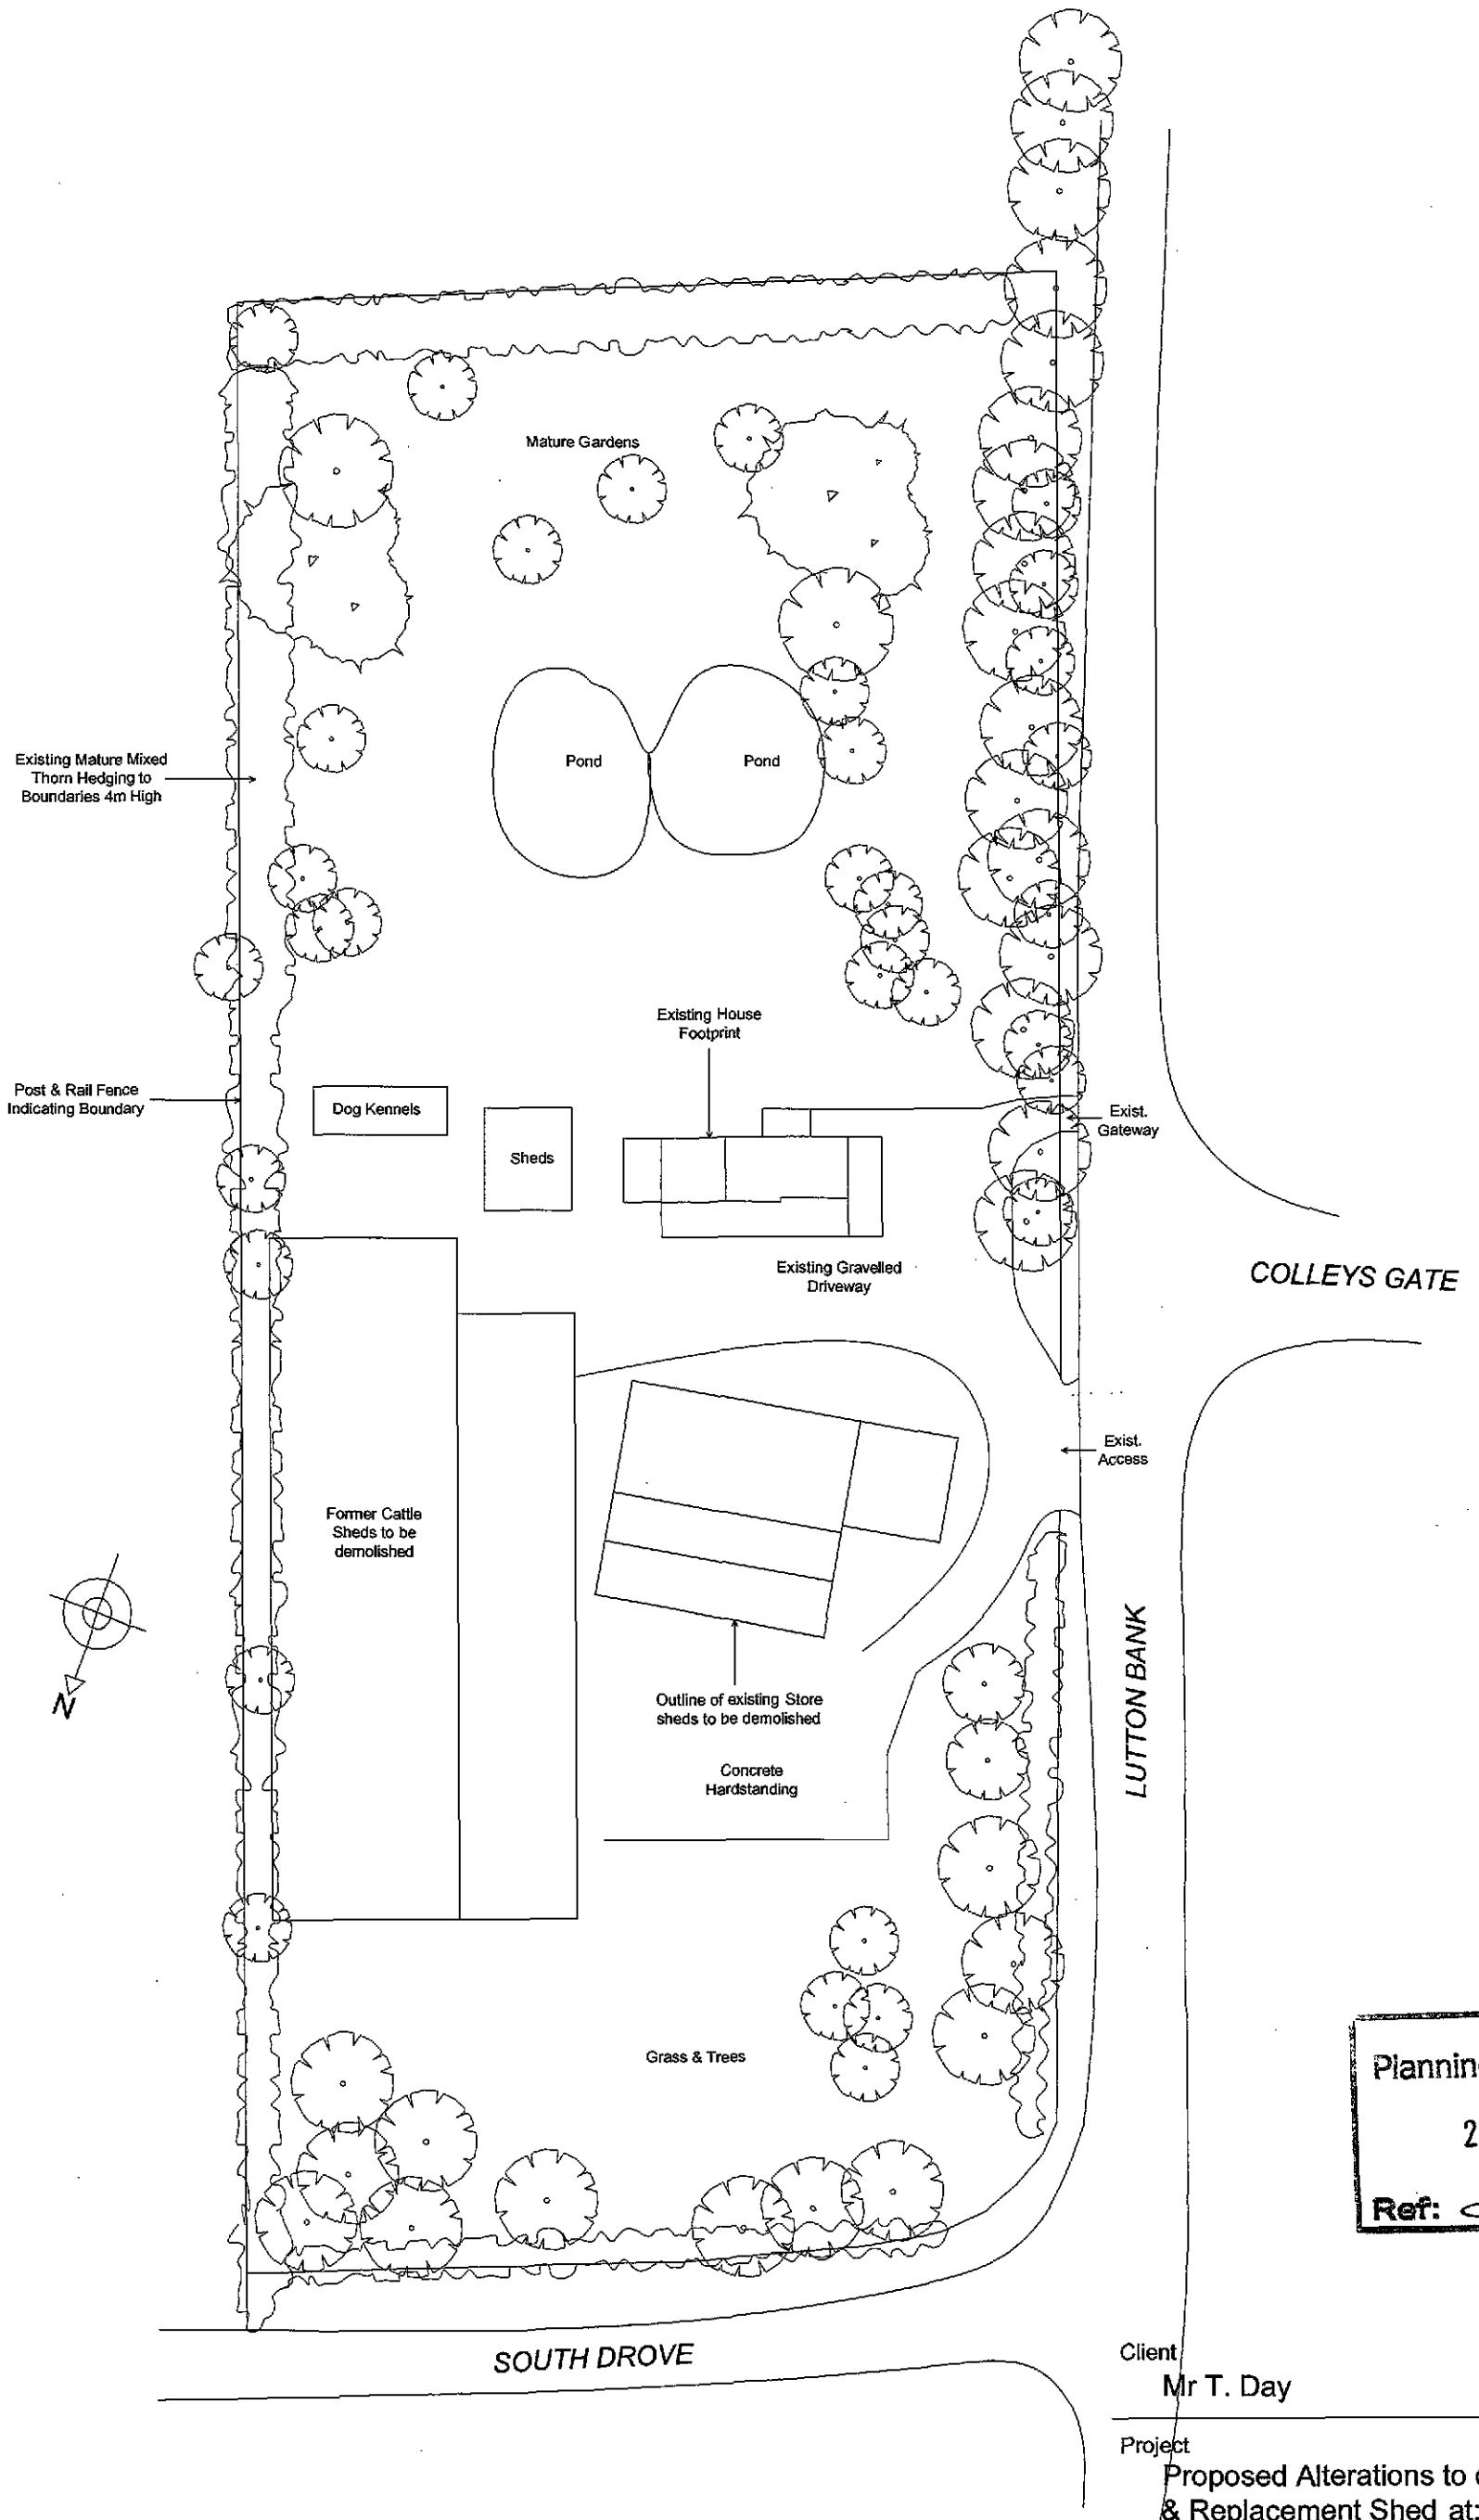


SHDC
Planning & Development
2 1 MAY 2010
Ref: 0H35-10

Client
Mr T. Day

Scale
1:500

Project
Proposed Alterations to detached house & Replacement Shed at:
'Sassenheim'
Lutton Bank, Lutton Gowts
Lincolnshire


Date
Mar 2010

Drawing No.
104

Title
Existing Site Plan

Revision

A3

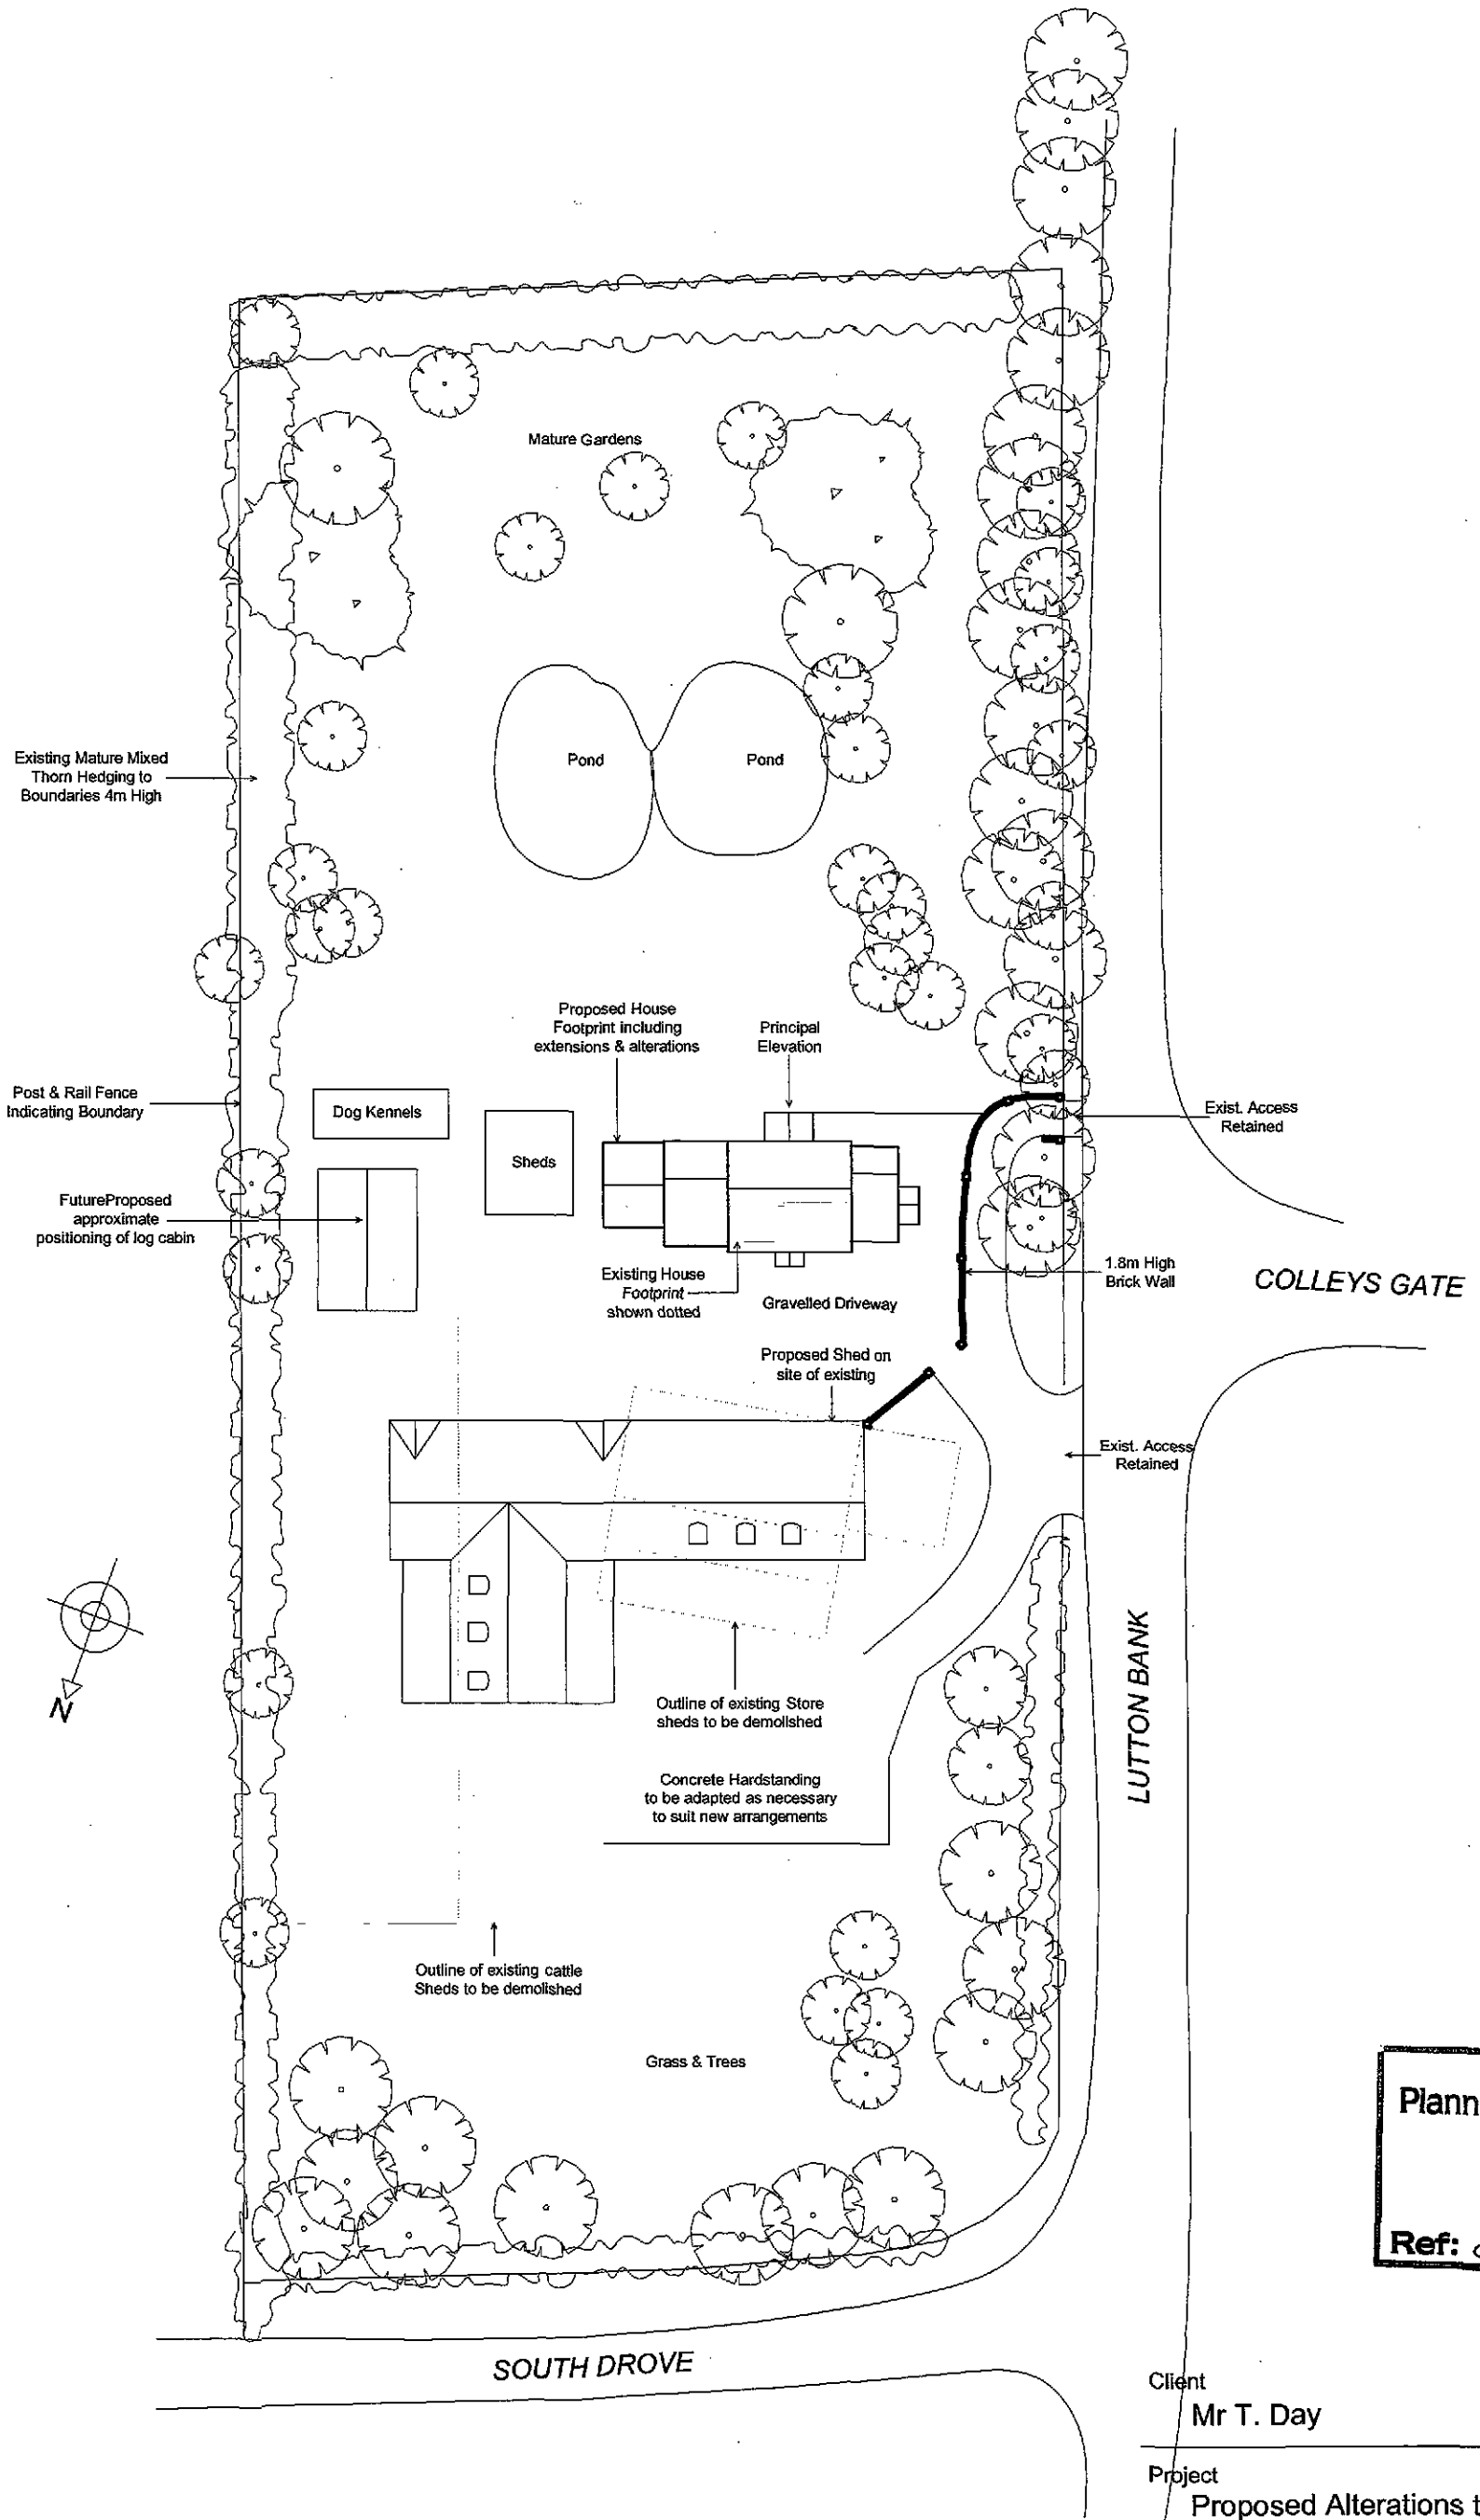

SHDC
Planning & Development
2 1 MAY 2010
Ref: 0435-10

Client
Mr T. Day

Scale
1:500

Project
Proposed Alterations to detached house & Replacement Shed at:
'Sassenheim'
Lutton Bank, Lutton Gowts
Lincolnshire


Date
Mar 2010

Drawing No.
105

Title
Proposed Site Plan

Revision

A3

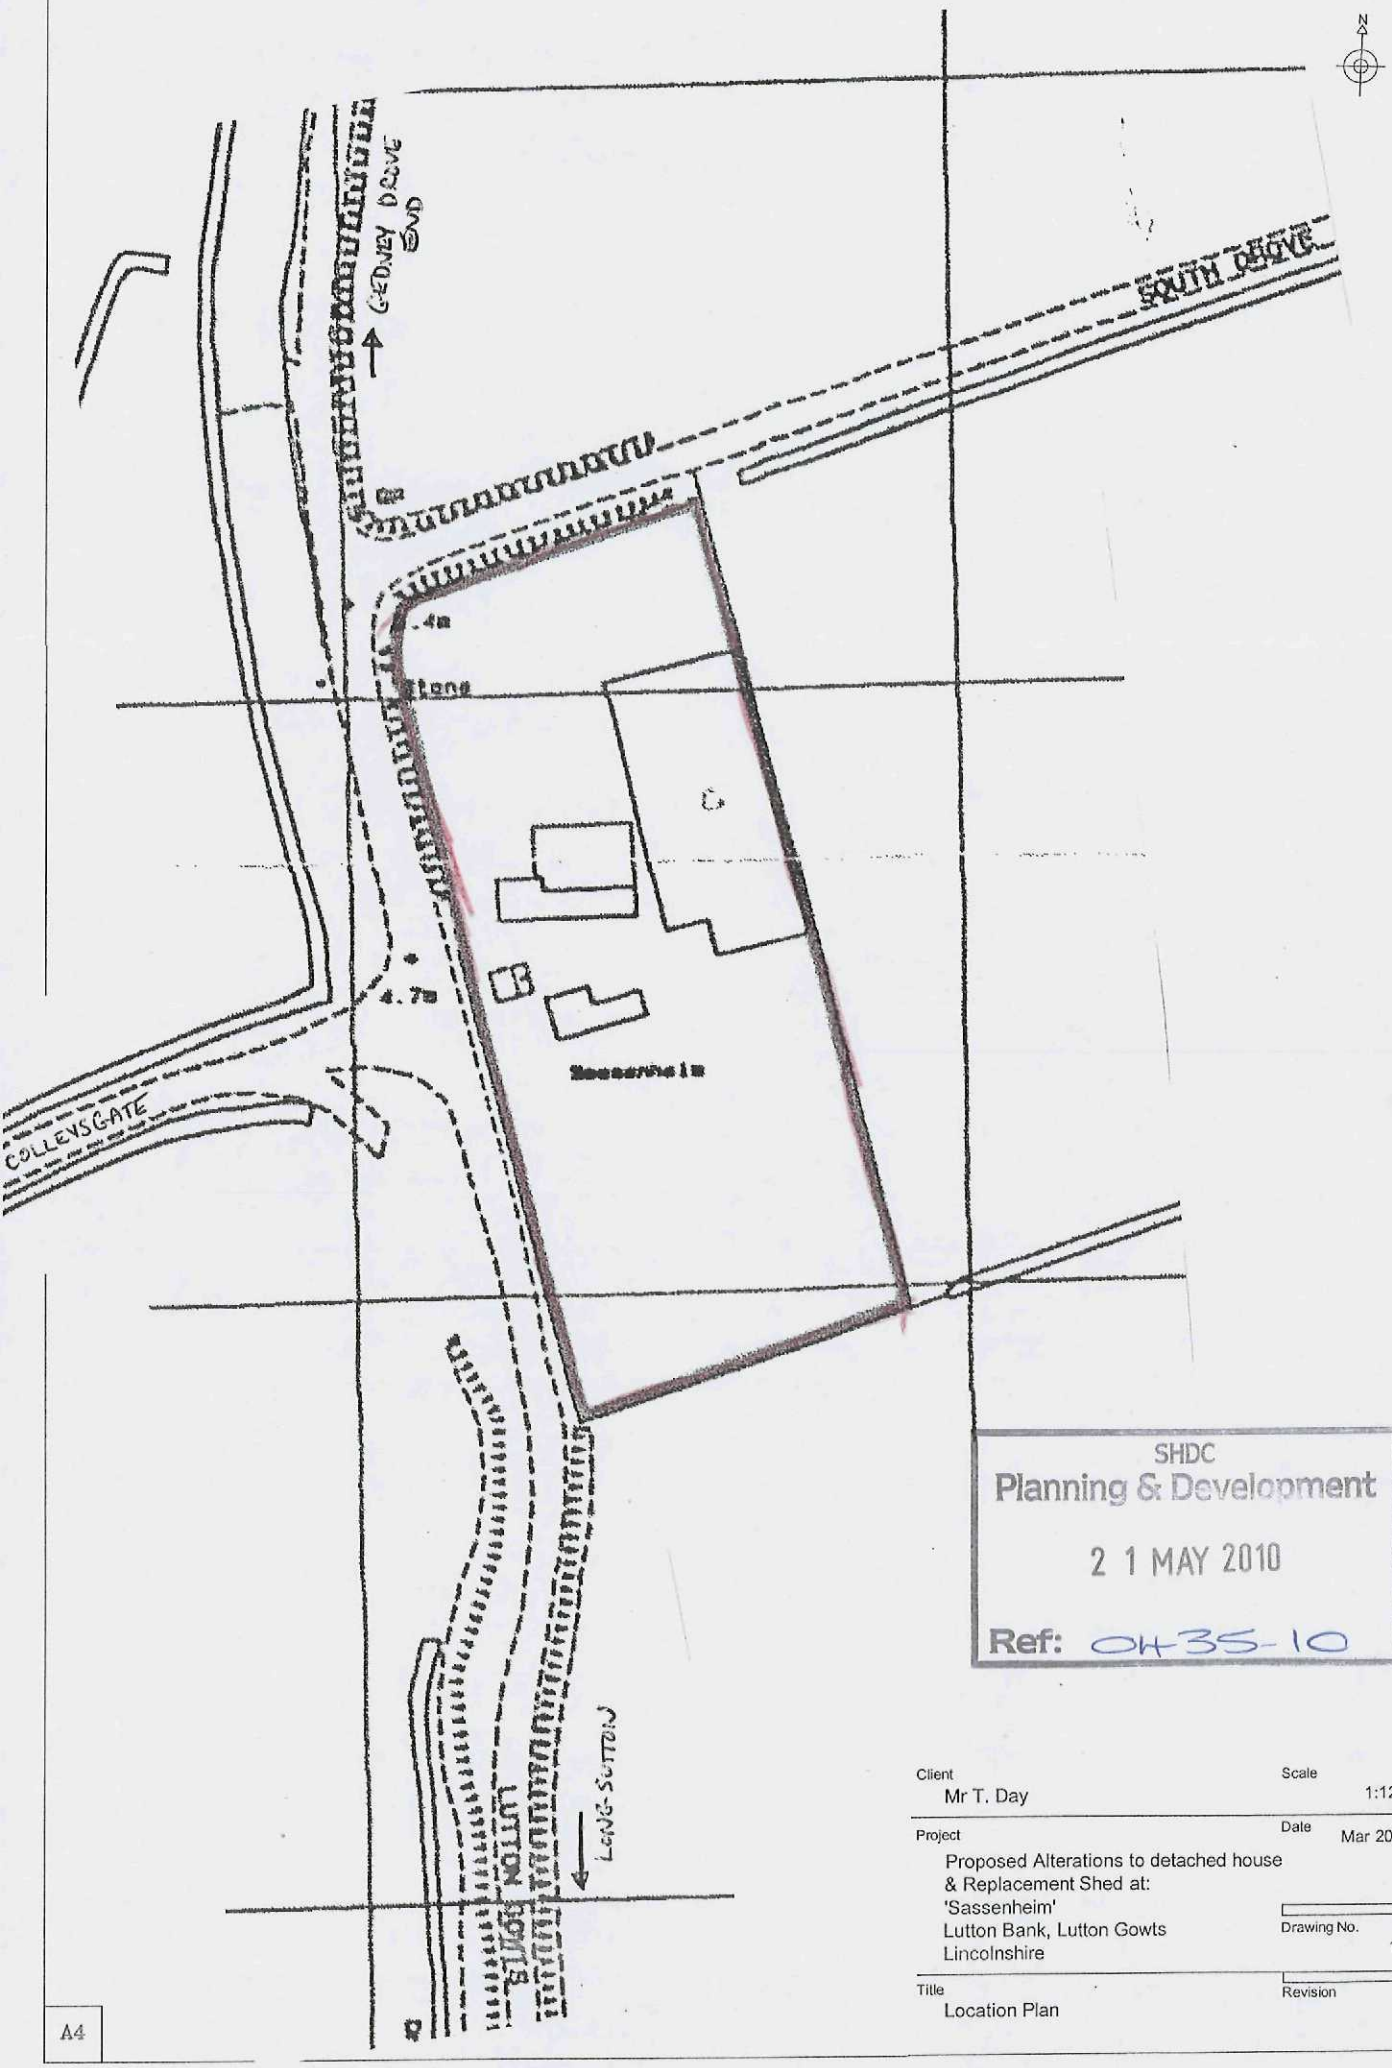


SHDC
Planning & Development
2 1 MAY 2010
Ref: 0435-10


Client: Mr T. Day	Scale: 1:1250
Project: Proposed Alterations to detached house & Replacement Shed at: 'Sassenheim' Lutton Bank, Lutton Gowts Lincolnshire	Date: Mar 2010
	Drawing No.: 102
Title: Location Plan	Revision:

A4


©Design Copyright reserved. Written consent must be obtained before copying or reproducing this drawing. Do not scale from this drawing, use dimensioned figures only. Contractors are responsible for taking and checking site dimensions. Any discrepancy must be reported immediately.

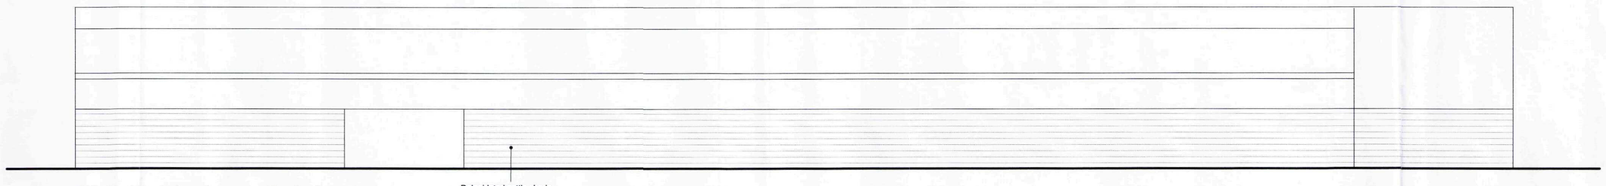


Existing West elevation on cattle sheds

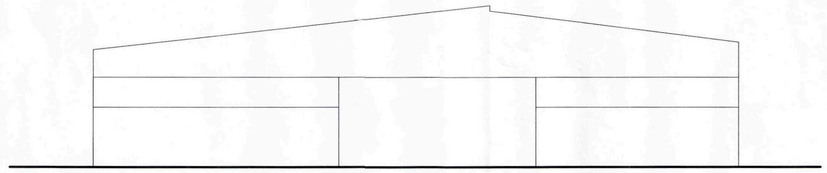


Existing North elevation on cattle sheds

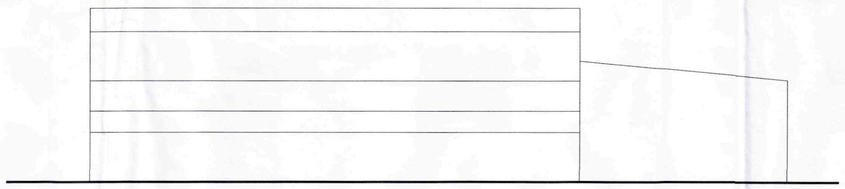

Existing North elevation on store sheds

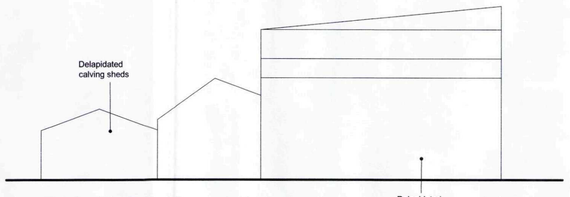

Existing West elevation on sheds

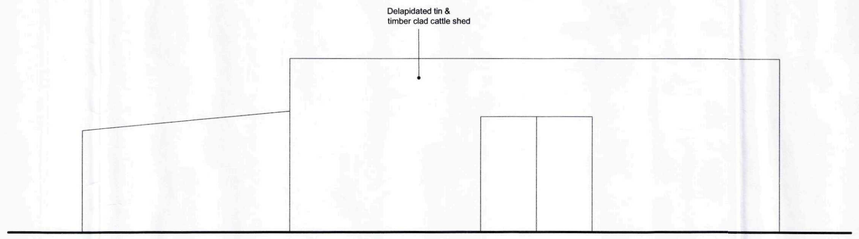

Existing South elevation on store sheds - currently facing house

Existing Delapidated store sheds to north of house - see site layout drawing for details

SHDC
Planning & Development
21 MAY 2010
Ref: 0435-10

Client
Mr T. Day

Scale
1:100

Project
Proposed Alterations to detached house & Replacement Shed at:
'Sassenheim'
Lutton Bank, Lutton Gowts
Lincolnshire

Date
Mar 2010

Drawing No.
101

Title
Existing Store & Cattle Shed Elevations


Revision

A1


©Design Copyright reserved. Written consent must be obtained before copying or reproducing this drawing. Do not scale from this drawing, use dimensioned figures only. Contractors are responsible for taking and checking site dimensions. Any discrepancy must be reported immediately.



Proposed Side Elevation

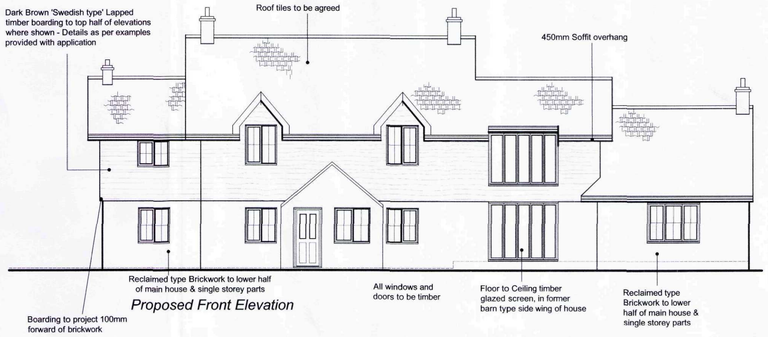


Proposed Front Elevation

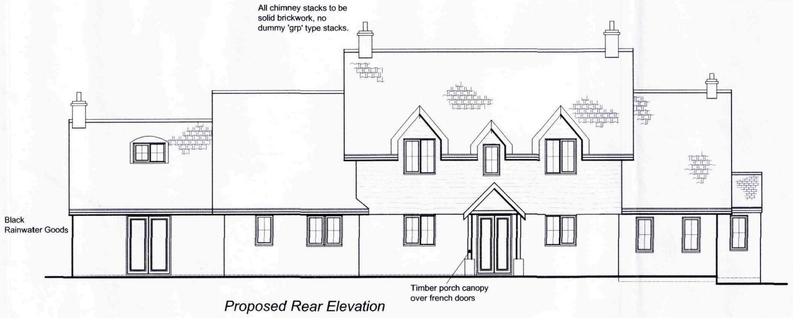

Proposed Rear Elevation



Proposed Side Elevation

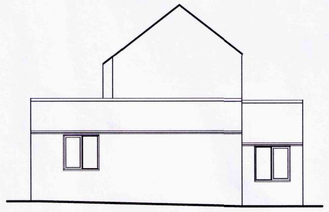


Existing Side Elevation




Existing Front Elevation




Existing Rear Elevation

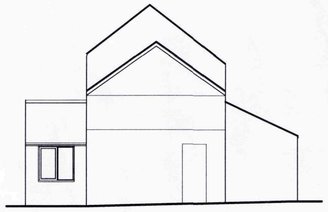


Existing Side Elevation

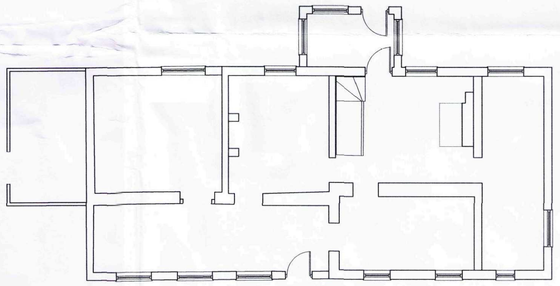


Existing Ground Floor

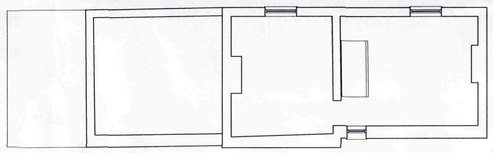

Existing First Floor

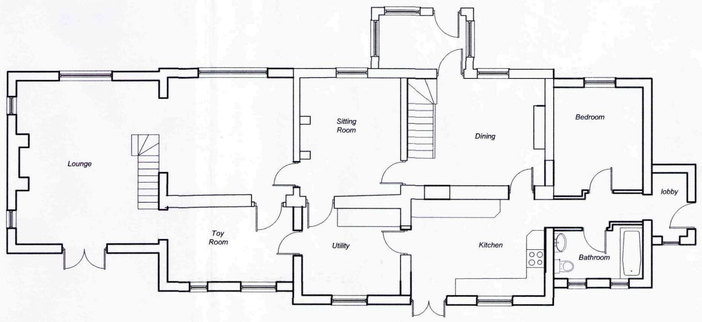

Proposed Ground Floor

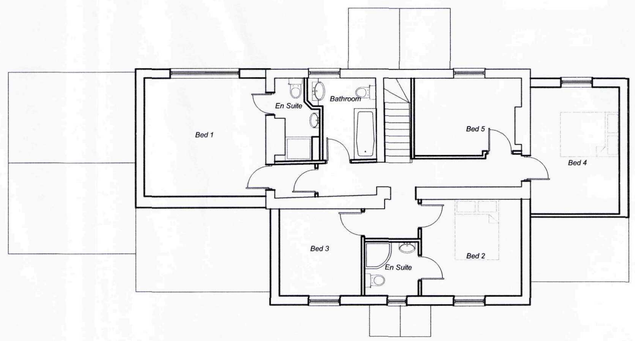

Proposed First Floor

SHDC
Planning & Development
2 1 MAY 2010
Ref: 0435-10

Client
Mr T. Day

Scale
1:100

Project
Proposed Alterations to detached house & Replacement Shed at:
'Sassenheim'
Lutton Bank, Lutton Gowts
Lincolnshire

Date
Mar 2010


Drawing No.
100

Title
Existing & Proposed House Elevations & Floor Layouts

Revision

A1


©Design Copyright reserved. Written consent must be obtained before copying or reproducing this drawing. Do not scale from this drawing, use dimensioned figures only. Contractors are responsible for taking and checking site dimensions. Any discrepancy must be reported immediately.

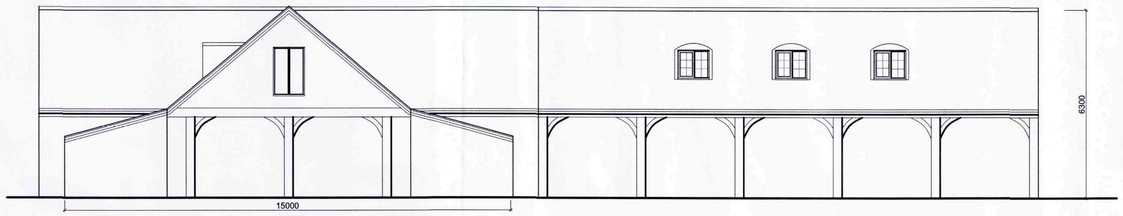


Proposed Shed North Elevation




Proposed Shed West Side Elevation

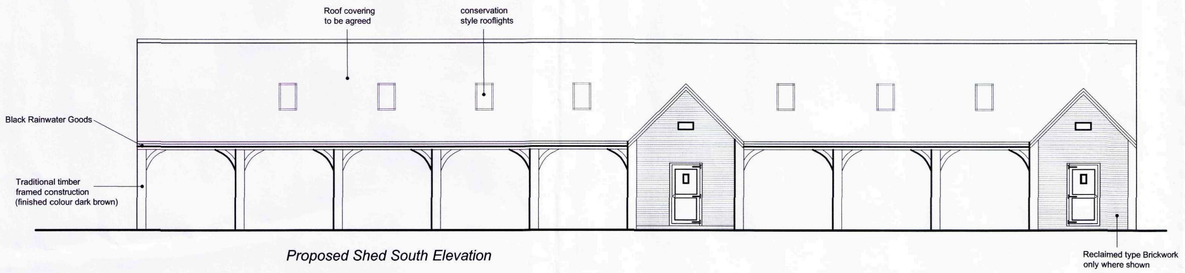


Proposed Shed South Elevation

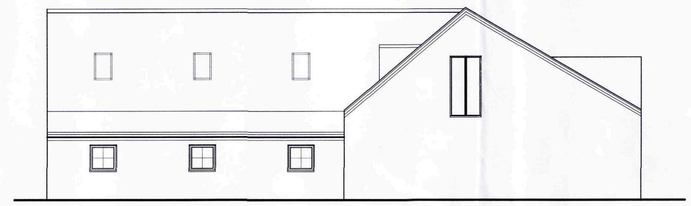

Proposed Shed East Side Elevation

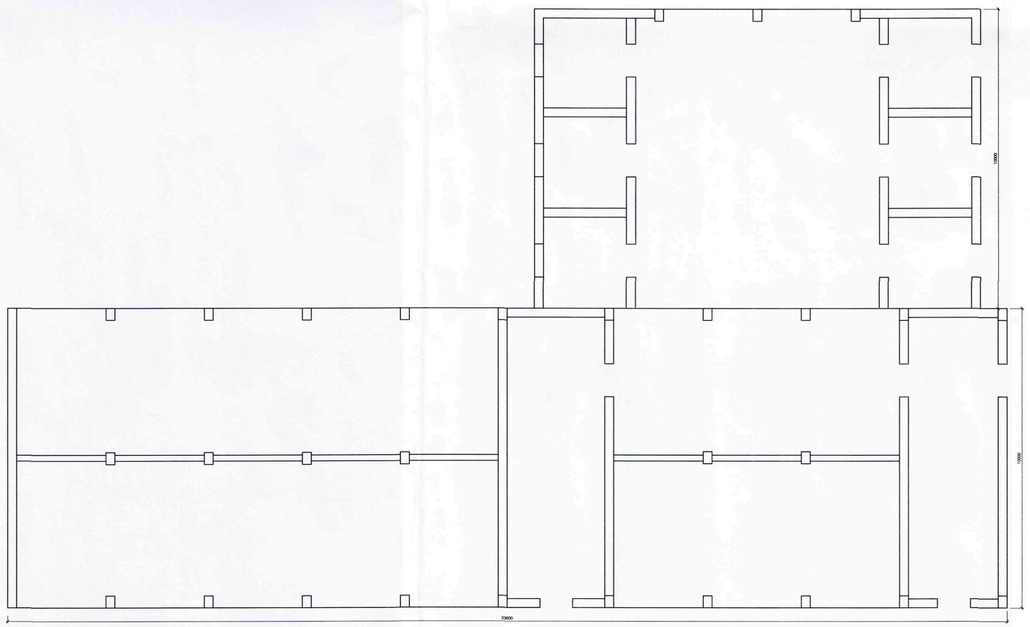

Proposed Shed Floor Plan

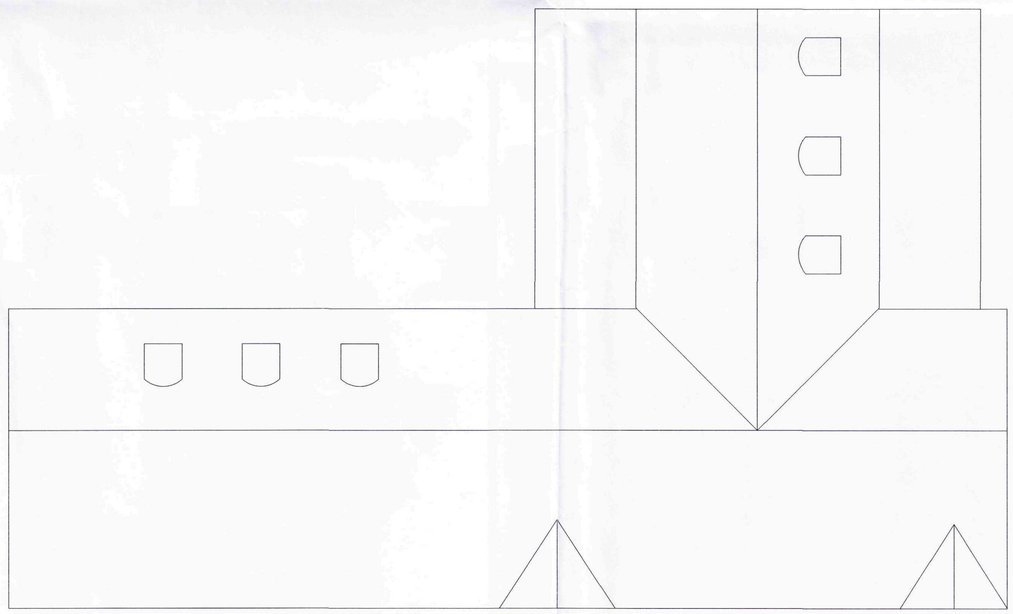

Proposed Shed Roof Plan

GHDC
Planning & Development
21 MAY 2010
Ref: OH-35-10

Client
Mr T. Day

Scale
1:100

Project
Proposed Alterations to detached house & Replacement Shed at:
'Sassenheim'
Lutton Bank, Lutton Gowts
Lincolnshire

Date
Mar 2010

Drawing No.
106

Title
Proposed Shed Elevations & Floor Layouts

Revision

A1