


ROOF: TILES AS BUNGALOW
WALLS: FACING BRICKS AS BUNGALOW
WINDOWS: uP.V.C. DOUBLE GLAZED AS BUNGALOW

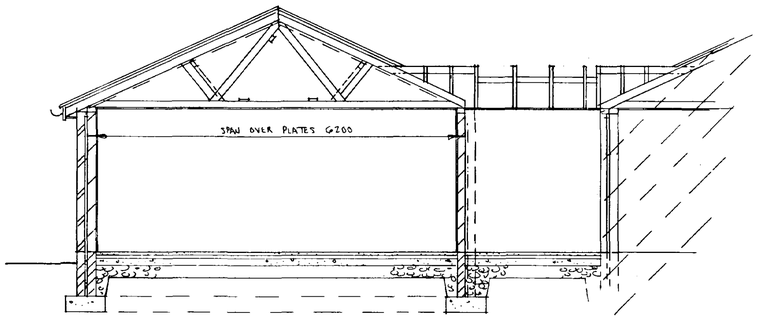


SECTION AA

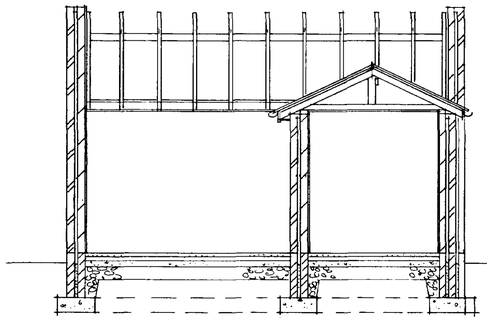


SECTION BB

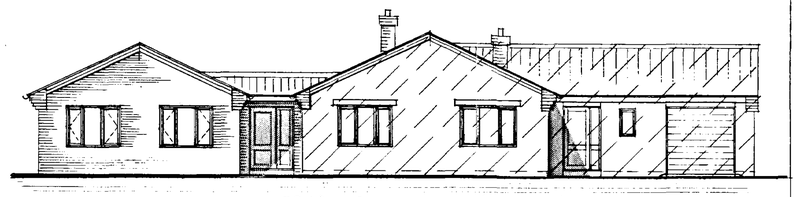


PROPOSED FRONT ELEVATION

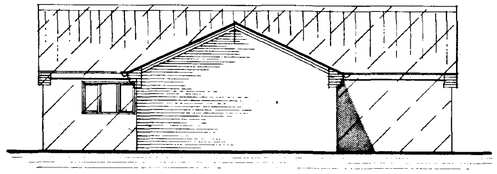


PROPOSED SIDE ELEVATION

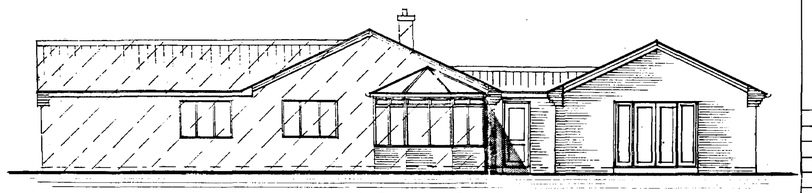

PROPOSED REAR ELEVATION

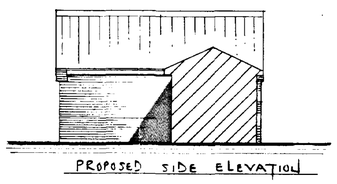

PROPOSED SIDE ELEVATION

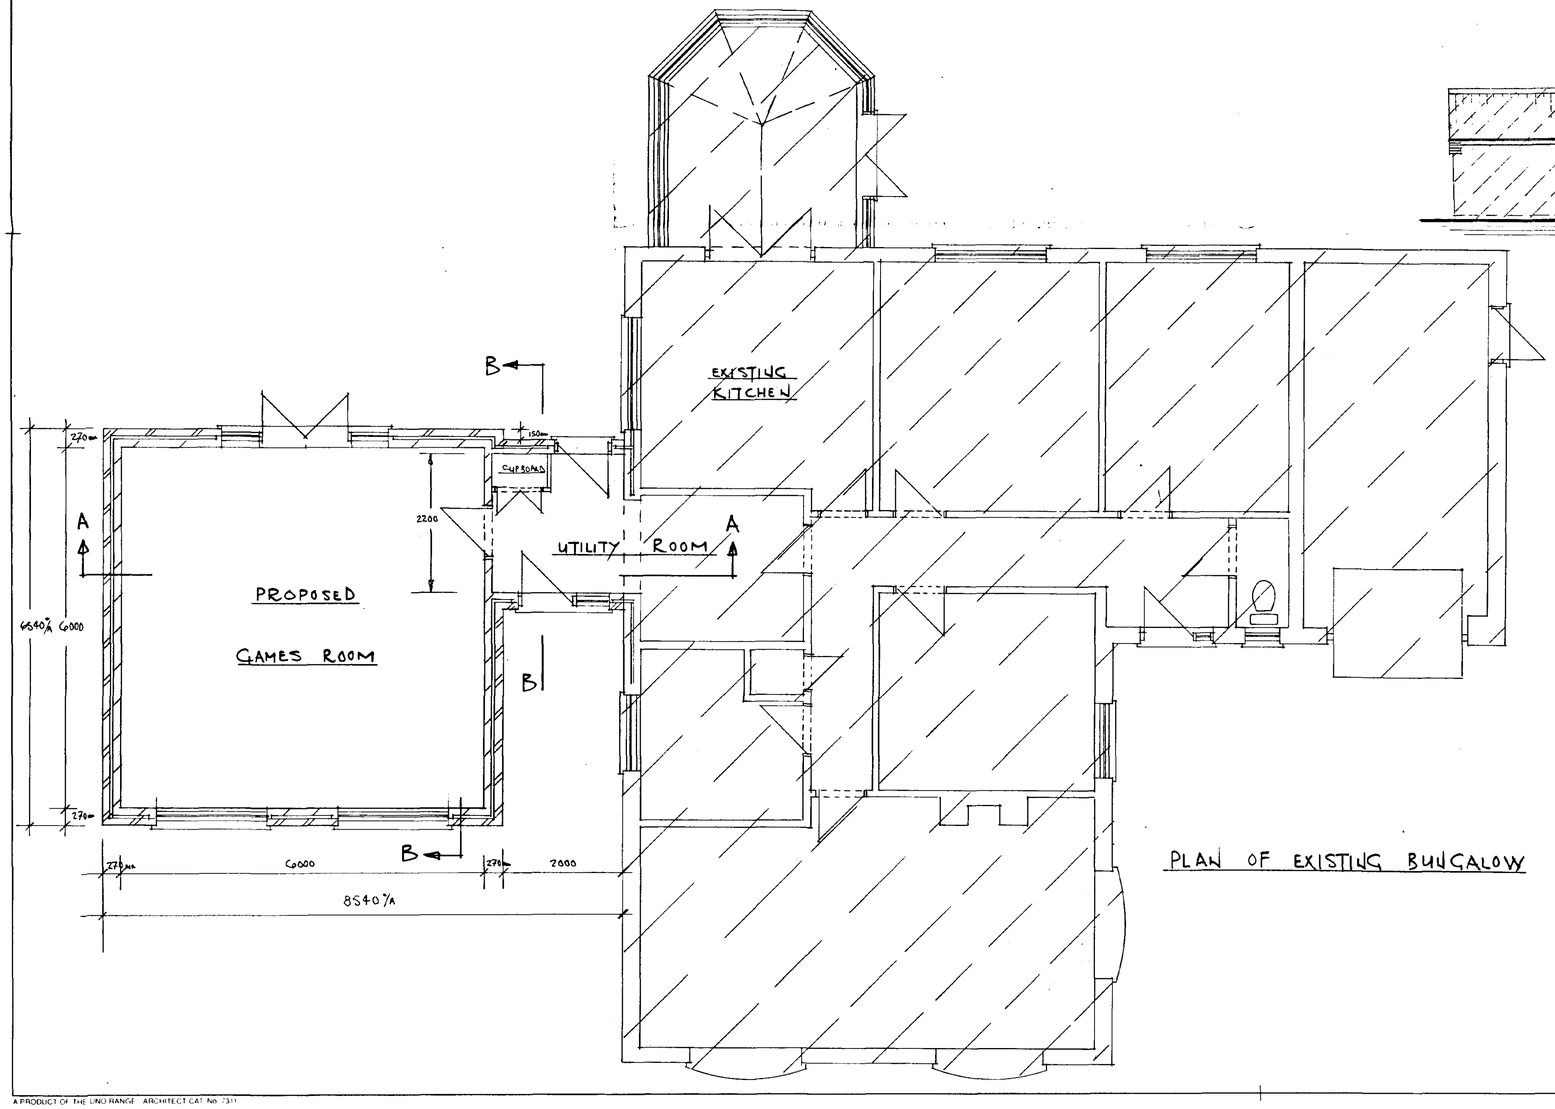

PLAN OF EXISTING BUNGALOW

DETERMINED PLAN

NOTES:
All dimensions must be checked on site and not scaled from this drawing.

A	Date	Revisions

© Copyright

DESIGN AND PLANNING CONSULTANT
Grahame Seaton A.M.I.A.S.
Wall Creek Lodge, St. Peter's Road, Upwell, Wisbech, Cambs. PE14 9EJ
Telephone (01945) 772632 Fax: (01945) 773192
Mobile (0589) 455149

SOUTH HOLLAND DC
HOUSING & PLANNING
06 MAY 1999
Ref: 0452/99

Client
MR & MRS DACK
64 LIME WALK
LONG SUTTON
Phone 01406 363655

Job Title
PROPOSED EXTENSION TO EXISTING BUNGALOW AT 64 LIME WALK, LONG SUTTON.

Drawing Title
PROPOSED DETAILS


Scale 1:50 1:100

Date MAY 1999 Drawn By


Drg. No. 99/5/754/1 Rev.

A PRODUCT OF THE LINO RANGE ARCHITECT CAT No 7311


A1

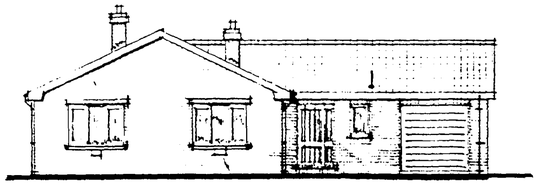


EXISTING FRONT ELEVATION

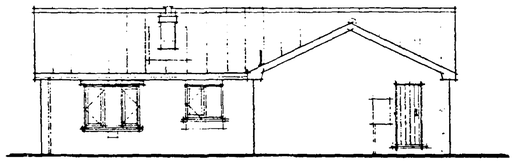


EXISTING SIDE ELEVATION

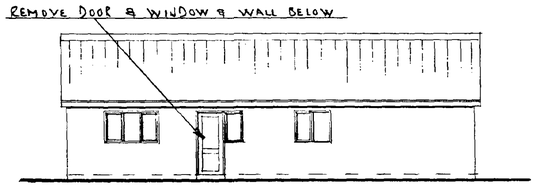


EXISTING SIDE ELEVATION

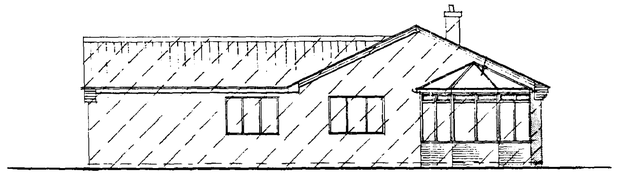


EXISTING REAR ELEVATION

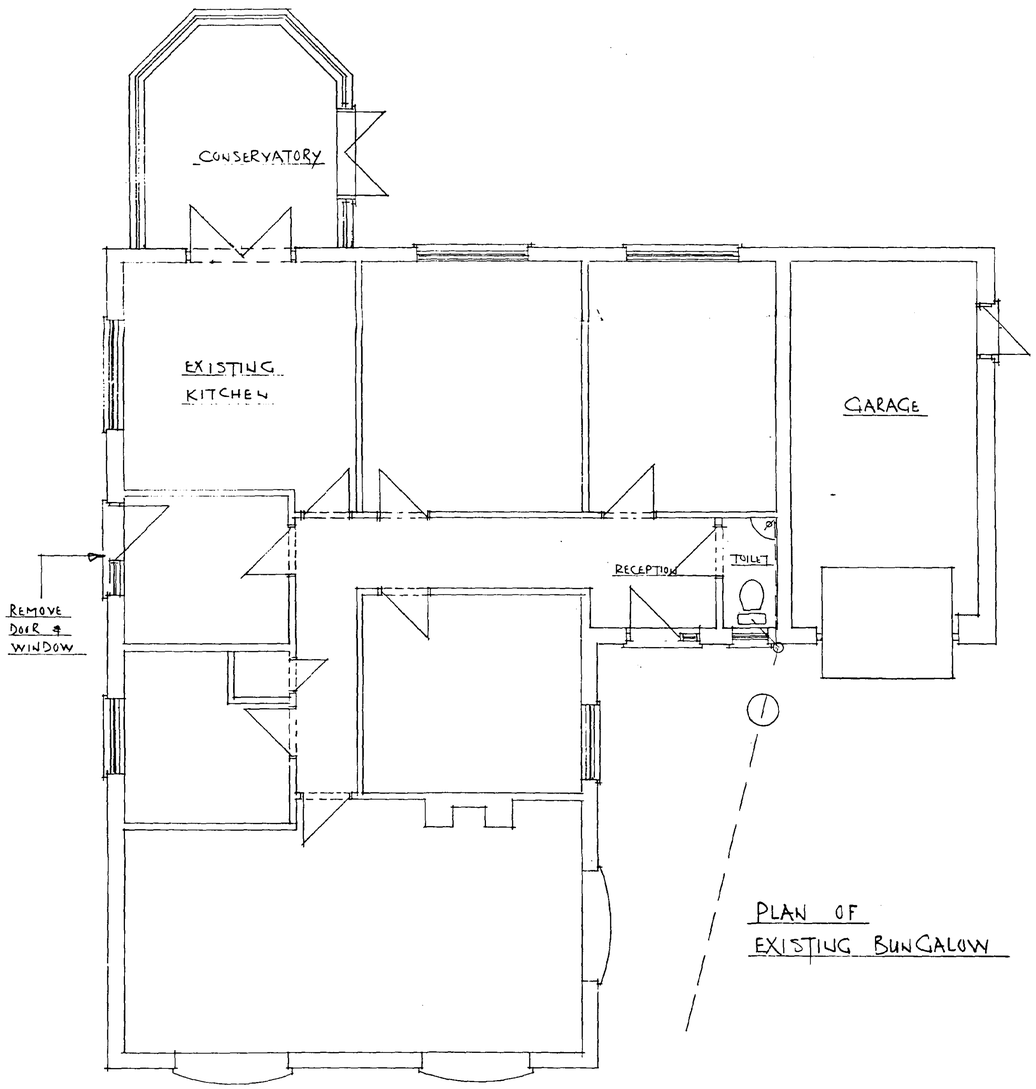

PLAN OF EXISTING BUNGALOW

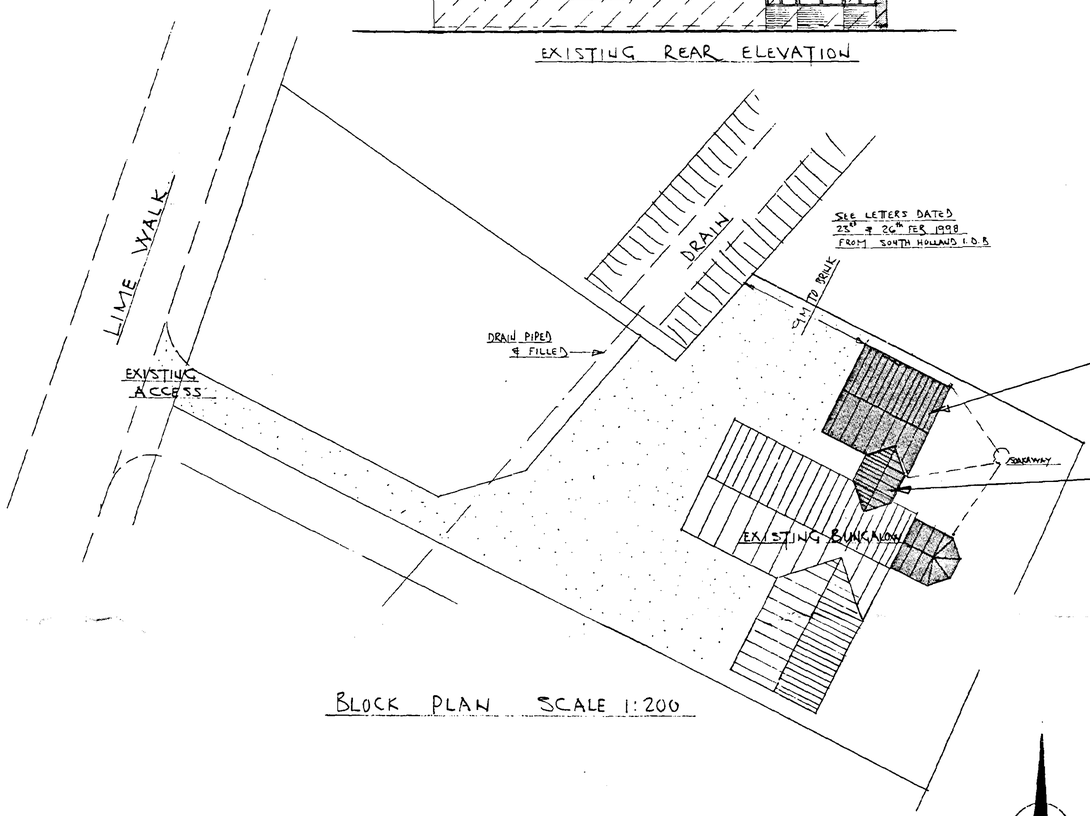

BLOCK PLAN SCALE 1:200

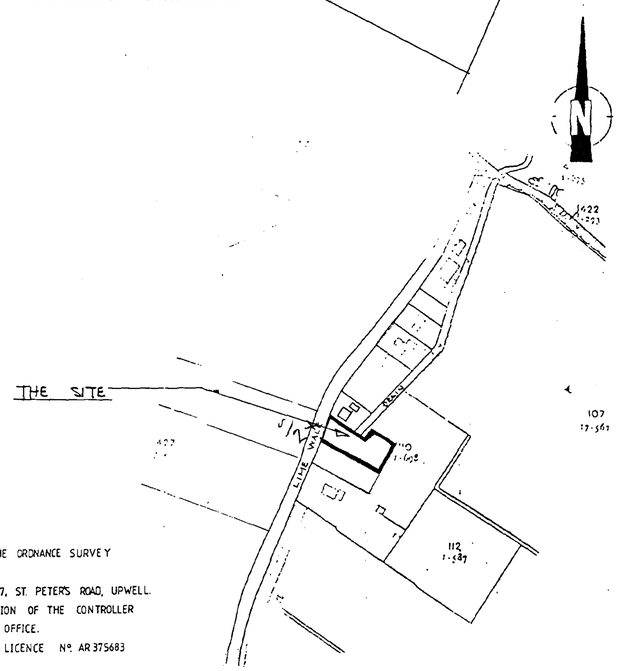

LOCATION PLAN SCALE 1:2500

REPRODUCED FROM THE ORDNANCE SURVEY MAP BY:-
GRAHAME SEATON 67, ST. PETERS ROAD, UPWELL.
WITH THE PERMISSION OF THE CONTROLLER OF H.M. STATIONERY OFFICE.
CROWN COPYRIGHT. LICENCE No. AR 375683

NOTES.

All dimensions must be checked on site and not scaled from this drawing.

A		
	Date	Revisions

© Copyright

DESIGN AND PLANNING CONSULTANT
Grahame Seaton AMIAS
Wash Creek Lodge, St. Peter's Road, Upwell, Wisbech, Cambs. PE14 9EJ
Tel. Wisbech (01945) 772632 Fax (01945) 775192

SOUTH HOLLAND DC
HOUSING & PLANNING
06 MAY 1999
Ref: 0452/99

Client
MR & MRS DACK
64 LIME WALK
LONG SUTTON
Phone 01406 363655

Job Title

PROPOSED ALTERATIONS AND EXTENSIONS TO EXISTING BUNGALOW

Drawing Title

EXISTING DETAILS

DETERMINED

Scale 1:50 1:100

Date MAY 99 Drawn By

Drg. No. 99/S/754 Rev.

A PRODUCT OF THE UNO RANGE ARCHITECT CAT No 7311