




GROUND FLOOR PLAN

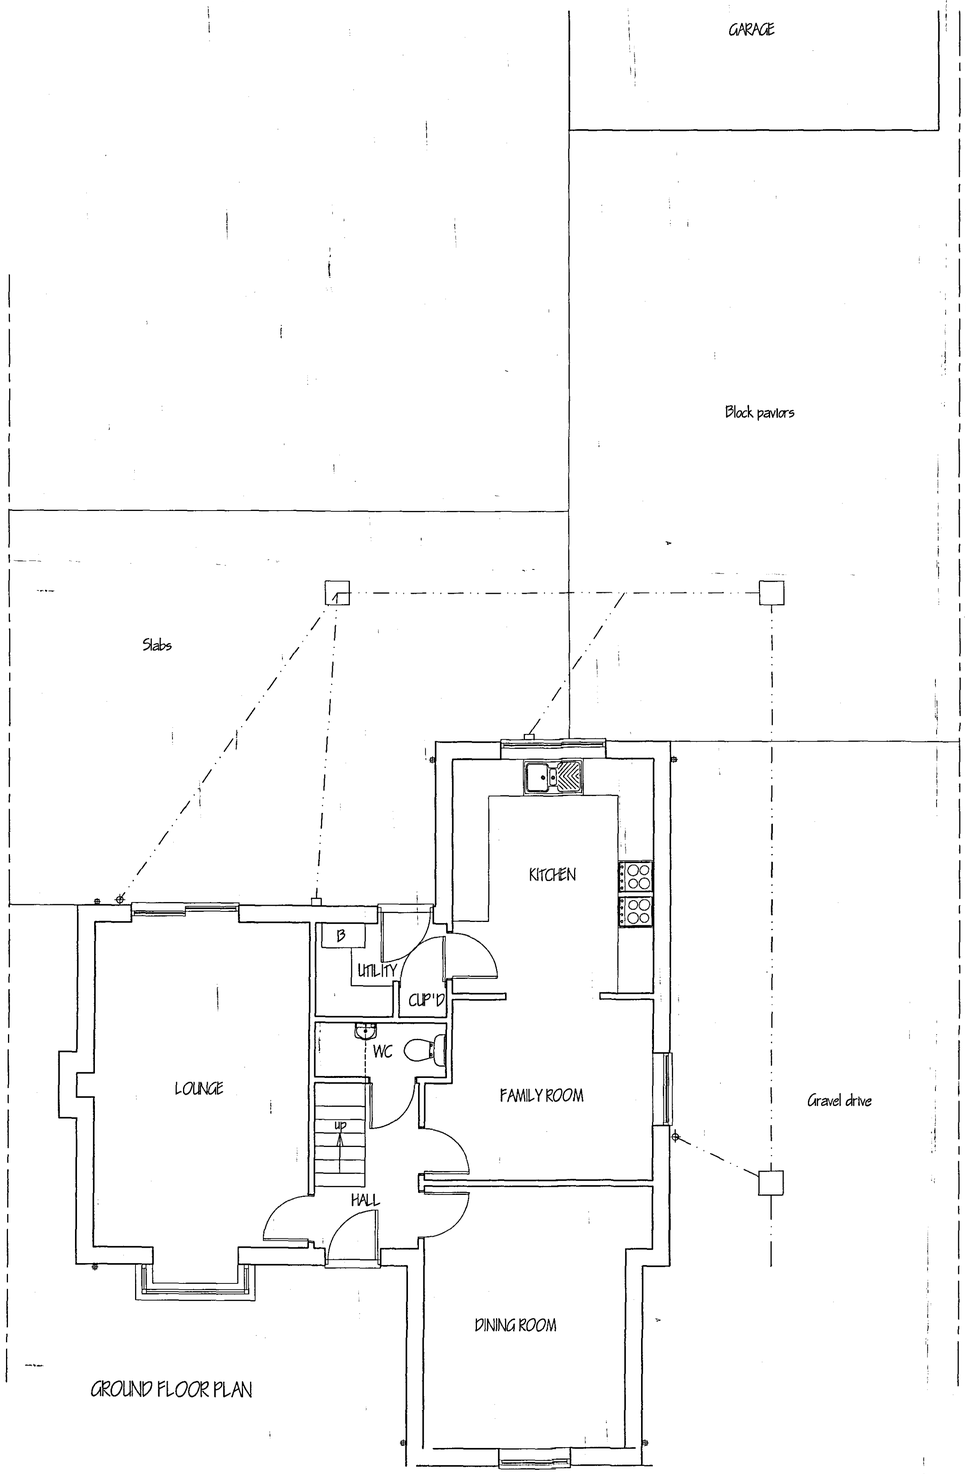

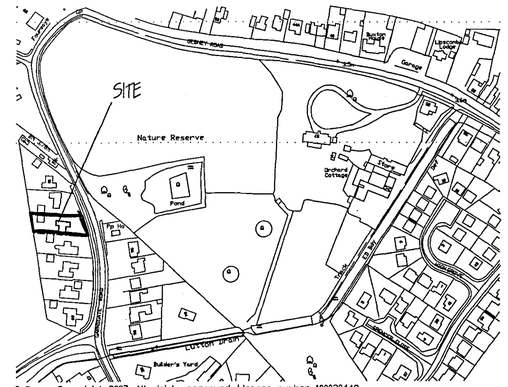


© Crown Copyright 2007. All rights reserved. Licence number 100020449

LOCATION PLAN
1/2500

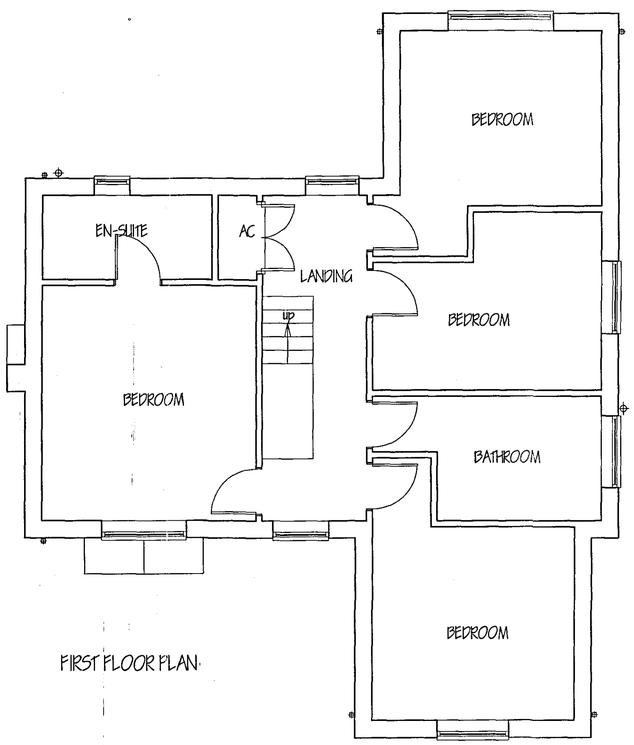

FIRST FLOOR PLAN

NORTH

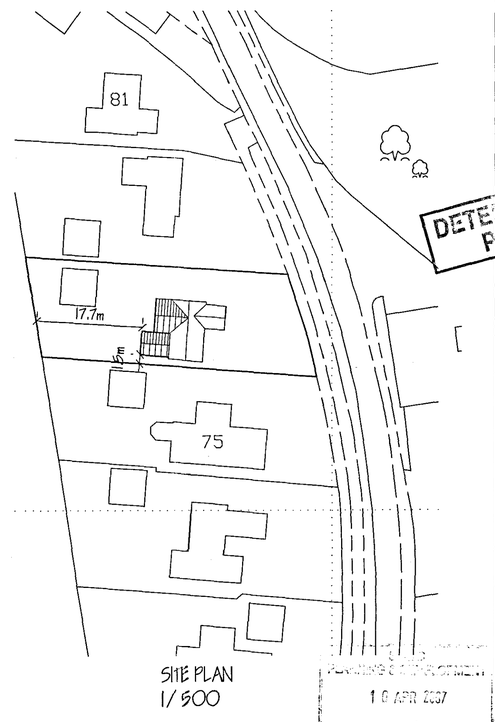

SITE PLAN
1/500

DETERMINED PLANS

1 0 APR 2007

Ref. 0456/07

ref.	revision	date

G. R. MERCHANT LTD.
I.ENG AMICE FIWO
ARCHITECTURAL, STRUCTURAL AND LAND DRAINAGE CONSULTANTS
4 Wrights Mews
12A Park Road, Holbeach,
Spalding, Lincs. PE12 7EE
Tel: 01406 490300
Fax: 01406 425744
E-Mail: gr.merchant@btconnect.com

Project
EXTENSIONS & ALTERATIONS.
27 GARNSGATE ROAD.
LONG SUTTON.
SPALDING. LINC'S. PE12 9BU.

Client
MR. & MRS. J. CLARK.

Drawing
FLOOR PLANS & ELEVATIONS - EXISTING.
LOCATION & SITE PLANS.

Job Ref.	Drawing No.
1538-07.	01.
Date	**Drawn**
FEB '07.	GRM.

Scales
1/50. 1/100. (unless otherwise stated)

DO NOT SCALE FROM THIS DRAWING

This drawing is copyright and may not be altered, traced, photographed or used for any other purposes other than that for which it is issued. The Genaral Contractor is to check all dimensions on site and report any discrepancies to the Architect. All details shown on this drawing including foundations are based upon typical site conditions related to the area. No responsibility can be accepted for abnormal conditions which may be discovered during construction unless reported to the Architect so that investigations may be carried out. The Architect is not responsible for reading the ground conditions on the site and drawings may be completed before the full extent of the site conditions are known. This drawing is issued in the amount of information contained and does not purport to contain a full specification of the works. It is not ready for the purpose of obtaining Planning / Building Regulation approval. This drawing must not be used as a contract document alone. The works will not be supervised or inspected on site by G R Merchant or any representative thereof. It is the client or their appointed agents responsibility to control workmanship, substitution of materials, adherance to specification, variations to contract etc.All materials to be new unless otherwise stated and all components and materials etc. to be used fitted and installed etc. to strict accordance with manufacturers instruction and relevant code of practice. Materials shall conform to appropriate British standard specification or BBA certificate or European code equivalent. The Employer / Client shall ensure that the selected contractor is conversant with and adopts all measures necessary to achieve compliance with Health and Safety legislation for Building sites and Work places. The Employer / Client is advised that almost the entire need to comply with the Control Of Pollution (Silent Piling) Regulations 1987 and the Control Of Pollution Act 1974. In particular with Section 79(4) Clarity and Reasonableness of Prior Notice on the drawing and Section 79(5) Work that may not specifically be shown but may be reasonably inferred as necessary to carry out the works shall be assessed to be included. It is the job / land owners responsibility to be aware of the Party Wall etc. Act 1996 when building in close proximity to adjoining neighbours boundaries.