

NOTES


All dimensions must be checked on site and not scaled from this drawing.

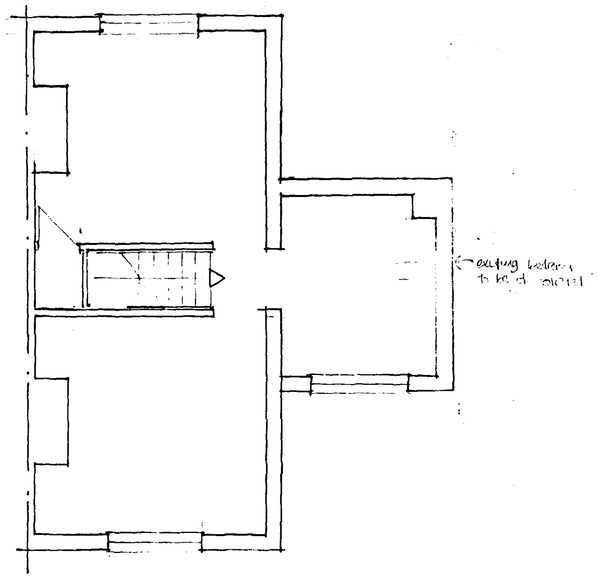


FIRST FLOOR PLAN AS EXISTING

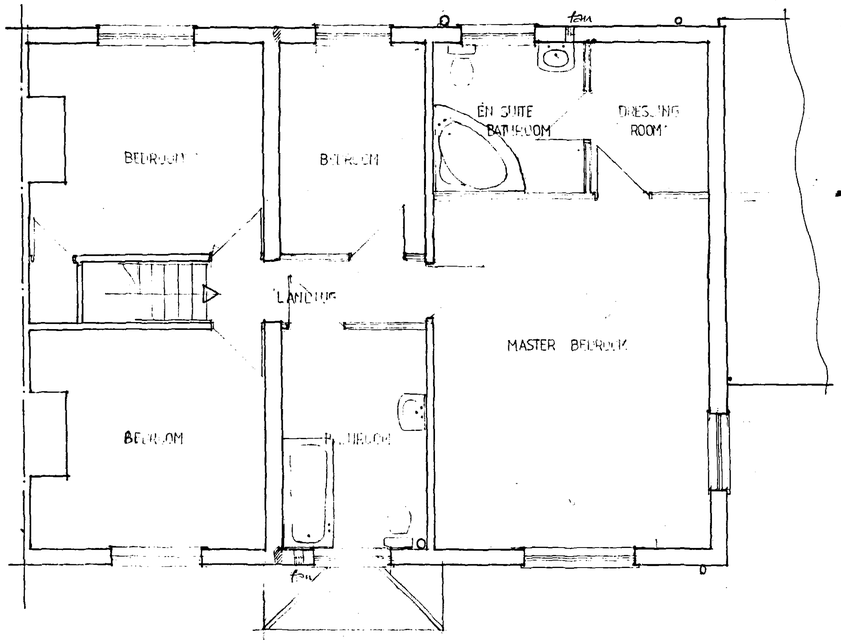


FIRST FLOOR PLAN PROPOSED

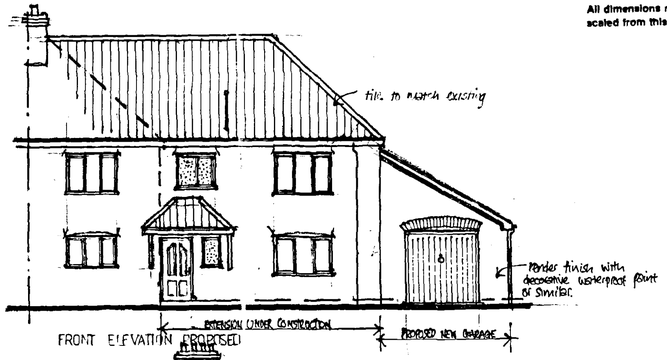


FRONT ELEVATION PROPOSED

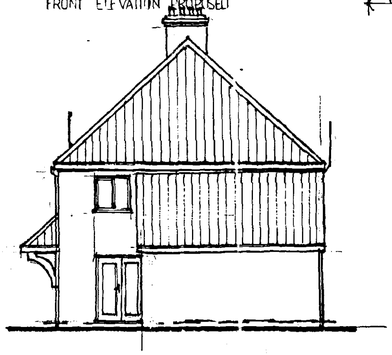


SIDE ELEVATION

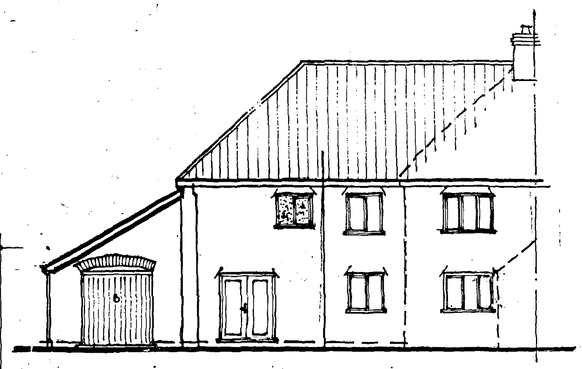

REAR ELEVATION

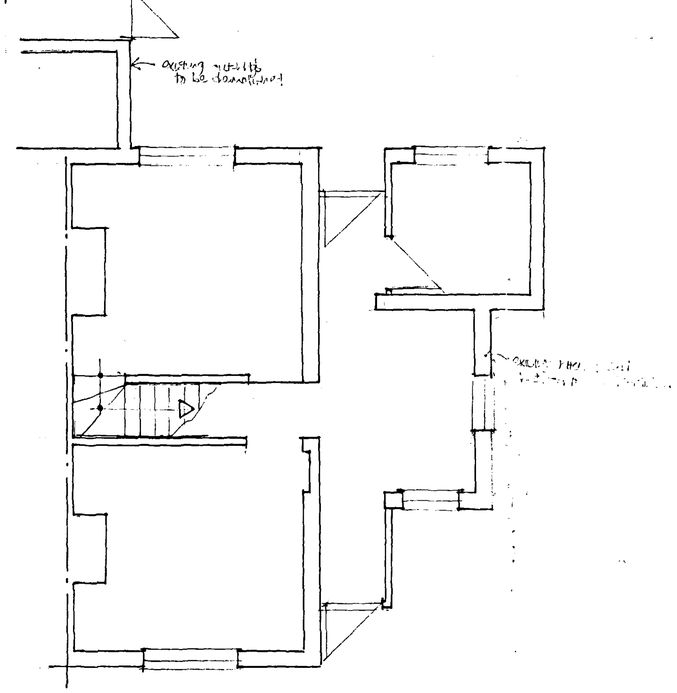

GROUND FLOOR PLAN EXISTING

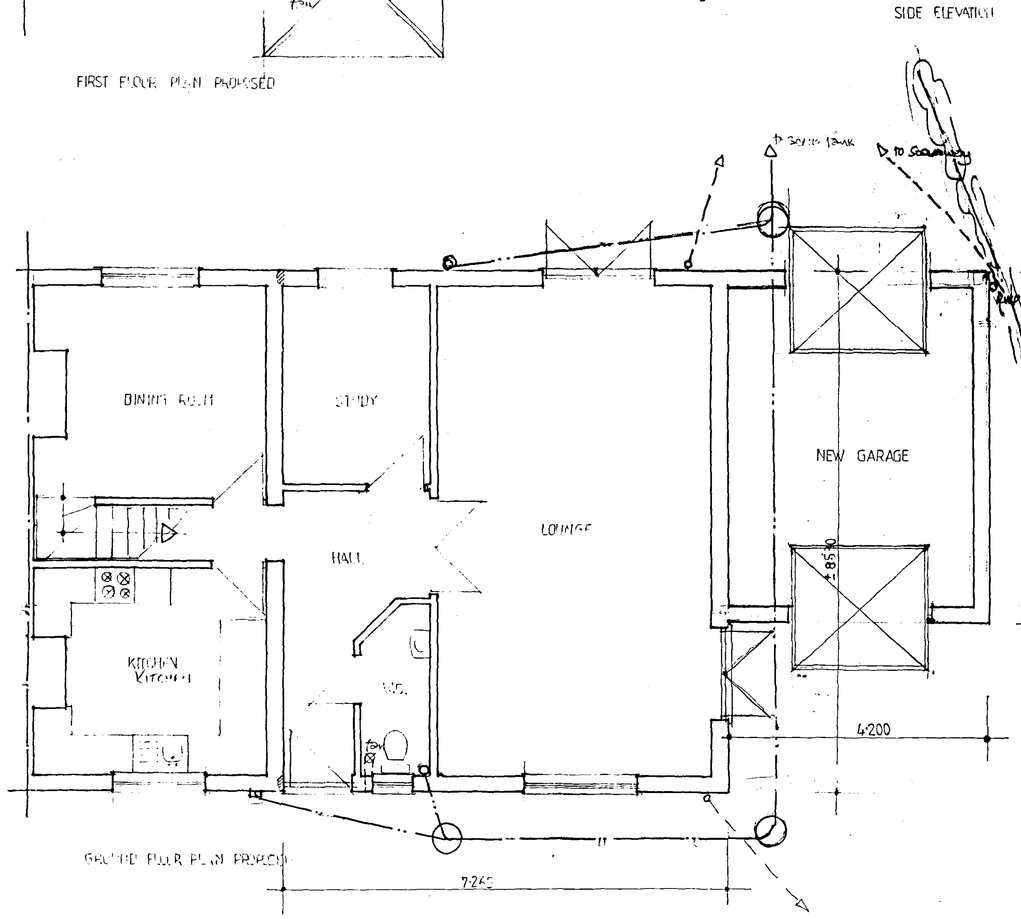

GROUND FLOOR PLAN PROPOSED

SHDC
Planning & Development
- 5 APR 2005
Ref: 04/31/07

DETERMINED PLAN

Client
MR AND MRS. P. ALLOCK.

Job Title
PROPOSED NEW GARAGE TO SIDE OF HOUSE
51, LEAMLANDS,
LUTTON MARSH,
SPALDING,
LINCS.

Drawing Title
PLANS AND ELEVATION

Scale 1:50, 1:100.

Date MAR 2005 | **Drawn by** L.W.RUSS.

Drg No. | **Rev.**

RIBA ARCHITECT STANDARD