




FRONT (EAST)

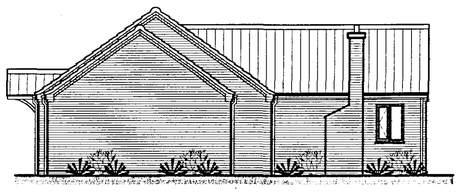

SIDE (NORTH)

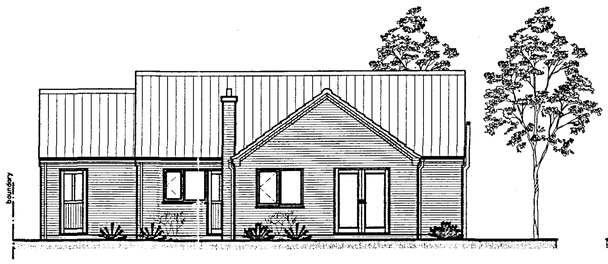

REAR (WEST)

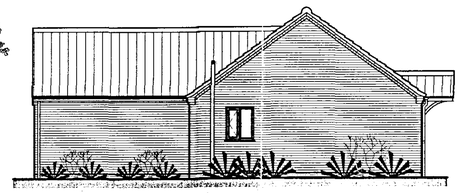


SIDE (SOUTH)

PROPOSED BUNGALOW ELEVATIONS

scale: 1:100

EXTERNAL FINISHES
FACING BRICKS: IBSTOCK BRADGATE RED FACING
ROOF TILES: MARLEY MENDIP SMOOTH RED TILES

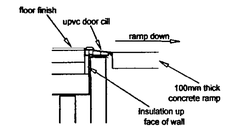

MAIN ACCESS DOOR THRESHOLD DETAIL

WALL LEGEND

External Brickwork Wall
102mm Facing Brickwork (102mm 5N/mm sq.)
100mm Cavity Filled with 100mm Crown Drytherm cavity slab 32 Insulation
100mm Thermolite Turbo insulating Blockwork (2.8N/mm sq.)
13 Render with plaster skim finish


Internal Blockwork Wall
13mm Render with plaster skim finish
100mm Blockwork
13mm Render with plaster skim finish

Internal Stud Wall
15mm Wallboard & skim finish
50 x 75mm sw studs
15mm Wallboard & skim finish

SYMBOL LEGEND


(SD) SMOKE DETECTOR

(E) ENERGY EFFICIENT INDICATIVE LIGHT POSITION

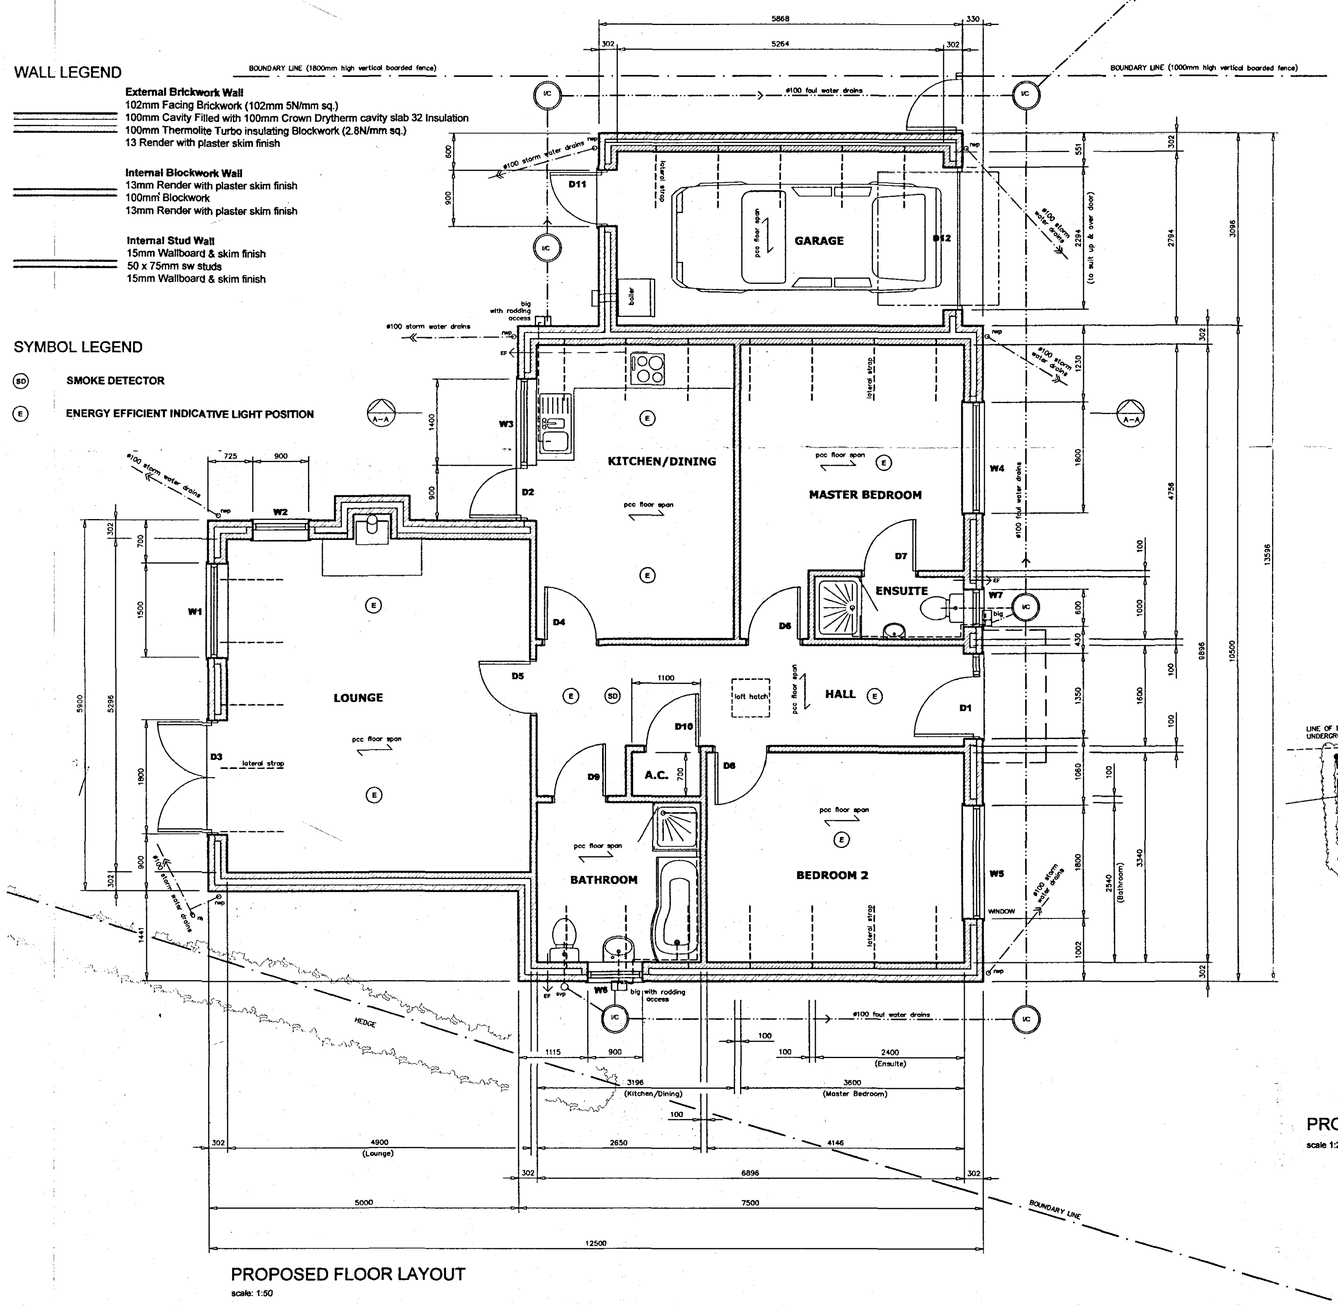


PROPOSED FLOOR LAYOUT

scale: 1:50

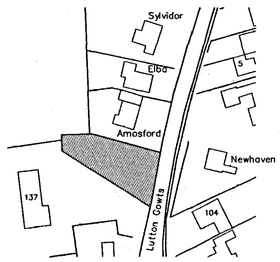

LOCATION PLAN


SCALE 1:1250

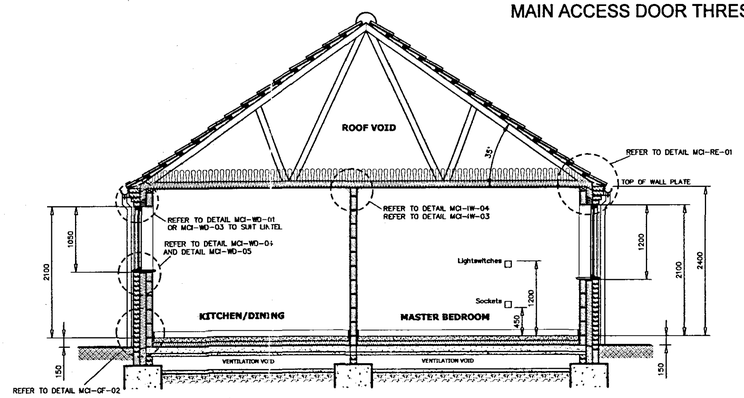

FOUNDATIONS TO BE CONFIRMED AFTER SITE INVESTIGATION

PROPOSED SECTION A-A

scale: 1:50

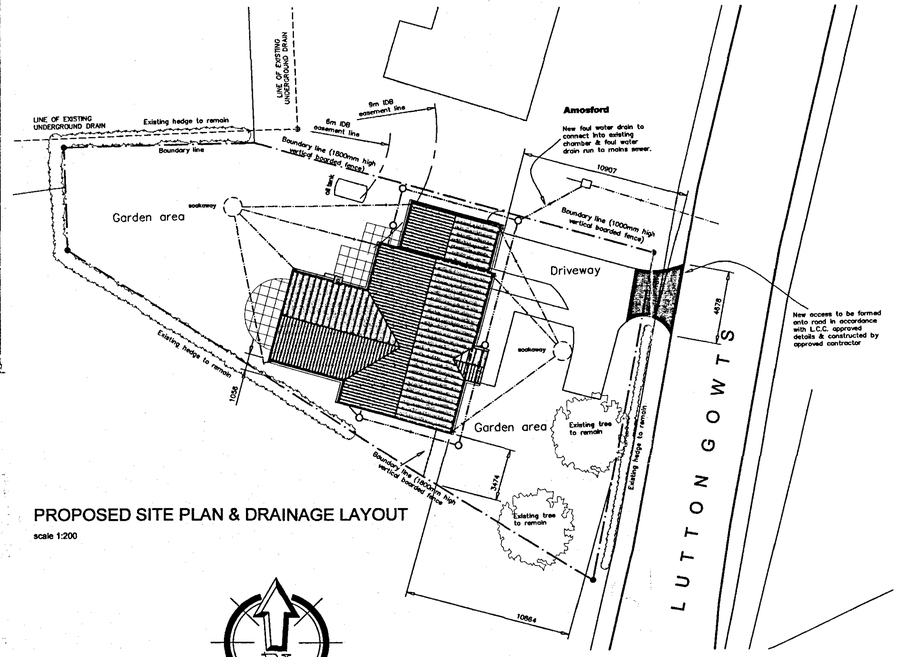

PROPOSED SITE PLAN & DRAINAGE LAYOUT

scale 1:200

SHDC
Planning & Development
- 7 APR 2008
Ref: 0465/08

F	01.11.07	BUILDING REGULATIONS ADDED
E	13.08.07	DRAWING UPDATED WITH CLIENTS COMMENTS
E	13.08.07	DRAWING UPDATED WITH CLIENTS COMMENTS
D	26.07.07	LAYOUT REVISED TO SUIT PLANNING COMMENTS
C	23.03.07	DRAWING UPDATED WITH CLIENTS COMMENTS
B	30.01.07	CAVITY WALL CONSTRUCTION ADDED TO GARAGE WITH A REAR ACCESS DOOR & ADDITIONAL NOTES ADDED FOR PLANNING
A	23.01.07	DRAWING UPDATED WITH CLIENTS COMMENTS

Revisions

Preliminary | For Construction

David Trundley Design Services Limited
Chartered Institute of Architectural Technologists
Salgate Barn, Islington Road, Tilney All Saints, King's Lynn, Norfolk. PE34 4RY
Tel: 01553 617700 Fax: 01553 617874 Email: enquiries@dtrundleydesign.co.uk

Project Title:

DAY & HAMMOND BUILDINGS LTD

DETERMINED PLAN

PROPOSED NEW DWELLING
PLOT ADJACENT TO AMOSFORD
LUTTON GOWTS

Drawing Title:

PROPOSED SITE PLAN
FLOOR PLAN AND ELEVATIONS
LOCATION PLAN

Scale: 1:50, 1:100, 1:200 & 1:1250 | Date: JULY 07 | Drawn: TN

Drawing Number:

06-260-01 F

Copyright:
This drawing must not be re-issued, loaned or copied without the consent of David Trundley Design Services Limited. Do not scale this drawing, use only figured or grid dimensions. All dimensions to be checked by contractor on site prior to start of works. Any discrepancies are to be notified.