
**This drawing is the copyright of Lincs Design Consultancy and must not be reproduced without written consent. The client/contractor is responsible for taking and checking all dimensions on site prior to commencement particularly where building elements have not been accessible during surveys, and reporting back to the architectural consultant any discrepancies. All materials specified on this drawing are to be used in strict accordance with manufacturers written instructions and current codes of practice.**


All Details and Specification on this drawing and in relation to this specific project should be adhered to. If any deviations occur the contractor / client should inform Lincs Design Consultancy immediately as we cannot be held responsible for errors resulting from undeclared detail and specification changes.

**DRAWING ISSUES AND REVISIONS**


....

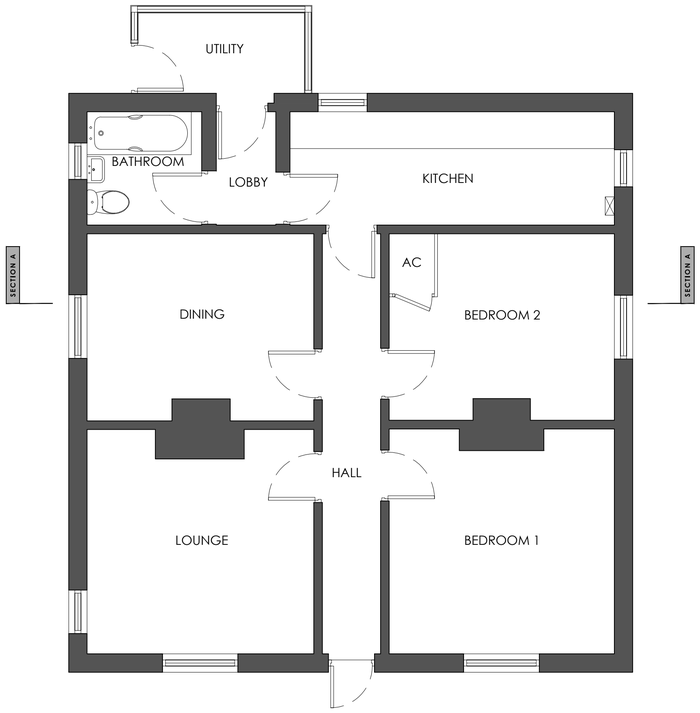



## FLOOR PLAN
scale 1:50

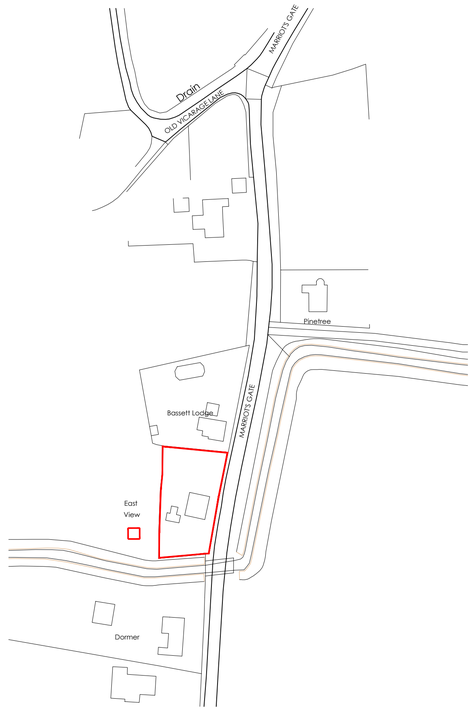


## SITE LOCATION PLAN
scale 1:1250

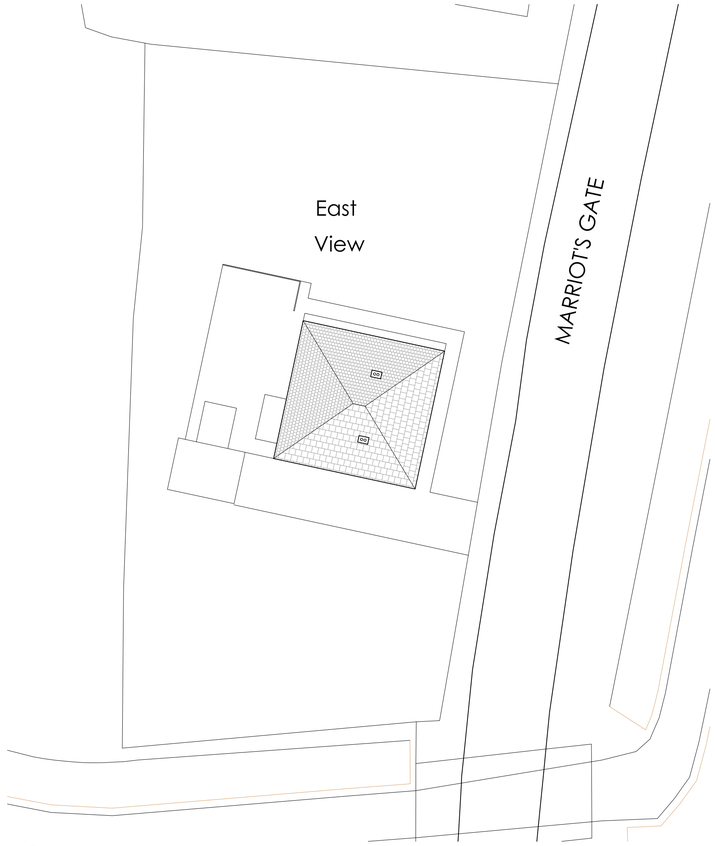


## EXISTING BLOCK PLAN
scale 1:200

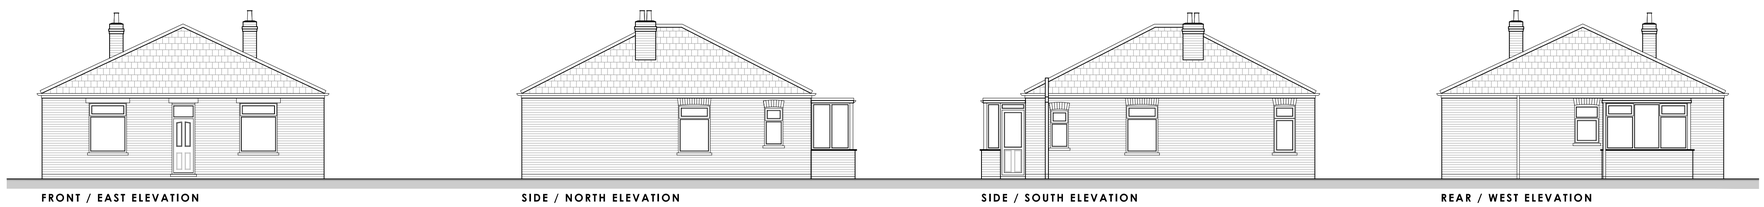


FRONT / EAST ELEVATION

SIDE / NORTH ELEVATION

SIDE / SOUTH ELEVATION

REAR / WEST ELEVATION

## ELEVATIONS
scale 1:100

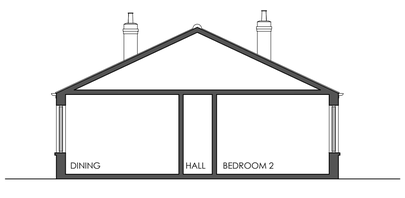


## SECTION A-A
scale 1:100

Lincs Design Consultancy
12 Vickers Lane
Louth
Lincolnshire
LN11 9PJ
T | 01507 611155
E | admin@lincsdesignconsultancy.co.uk
www.lincsdesignconsultancy.co.uk

| | |
|---|---|
| PROJECT | Extension & Alterations, Eastview, Marriots Gate, Lutton, Spalding, Lincs. |
| DATE | April 2026 |
| TITLE | Existing |
| SCALE | 1:50 / 1:100 / 1:200 / 1:1250 |
| ORIGINAL SIZE | A1 |
| DRG STATUS | CONCEPT |
| DRAWING NUMBER | LDC3826 - 01 |