
This drawing is the copyright of Lincs Design Consultancy and must not be reproduced without written consent. The client/contractor is responsible for taking and checking all dimensions on site prior to commencement particularly where building elements have not been accessible during surveys, and reporting back to the architectural consultant any discrepancies. All materials specified on this drawing are to be used in strict accordance with manufacturers written instructions and current codes of practice.


All Details and Specification on this drawing and in relation to this specific project should be adhered to. If any deviations occur the contractor / client should inform Lincs Design Consultancy immediately as we cannot be held responsible for errors resulting from undeclared detail and specification changes.

DRAWING ISSUES AND REVISIONS


A Revised to Planning Issue 26/05/26

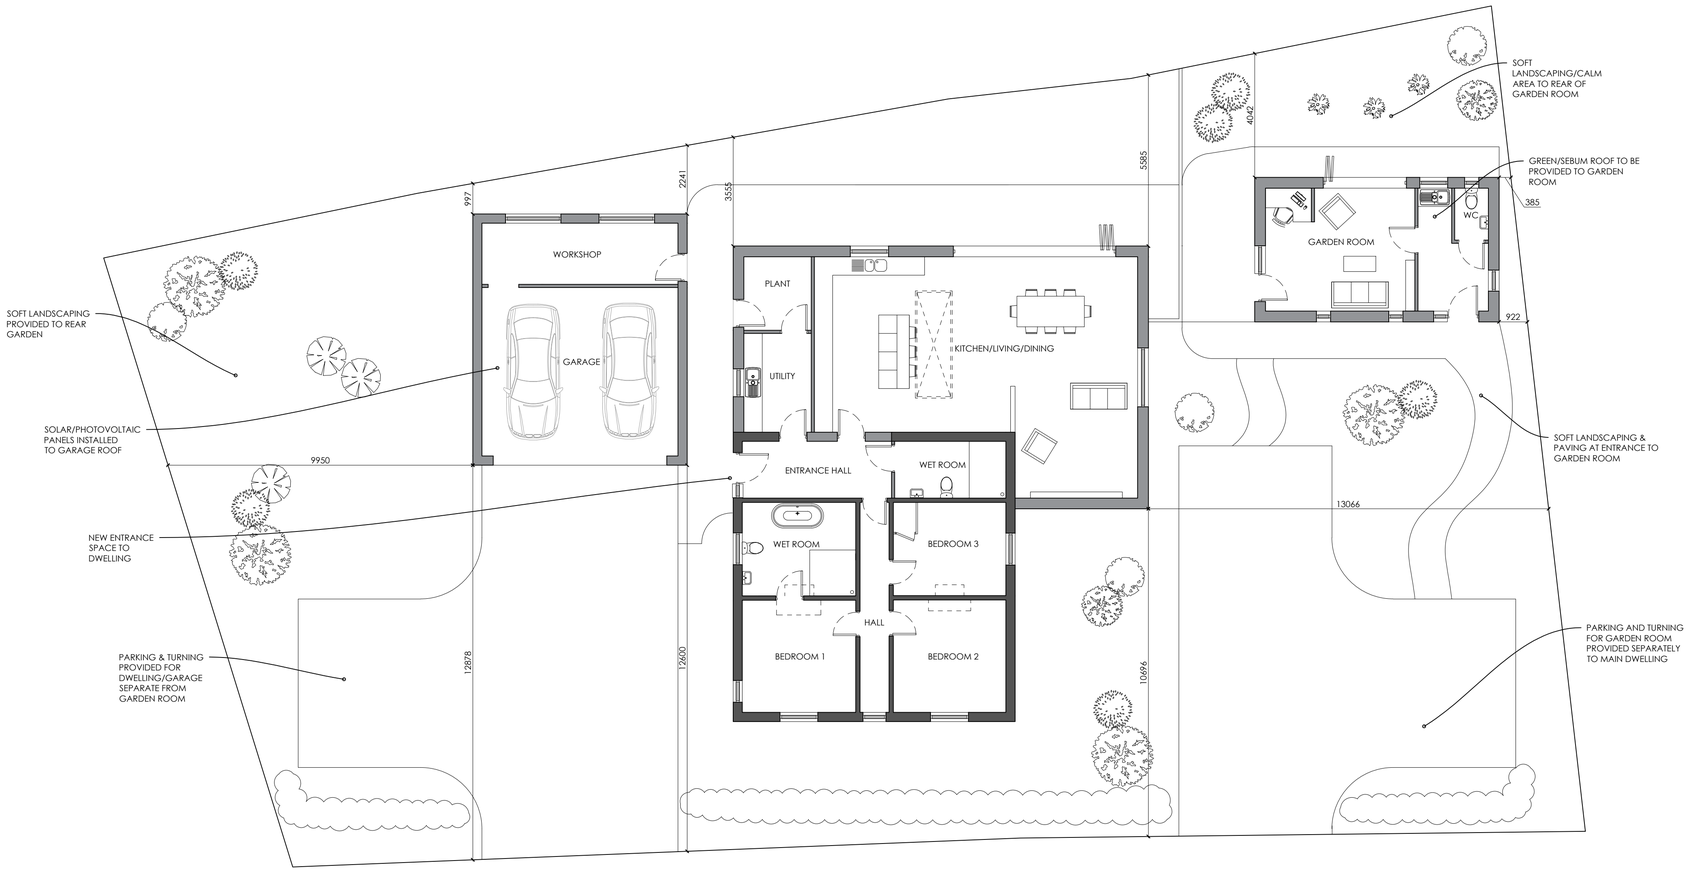

SITE PLAN
scale 1:100

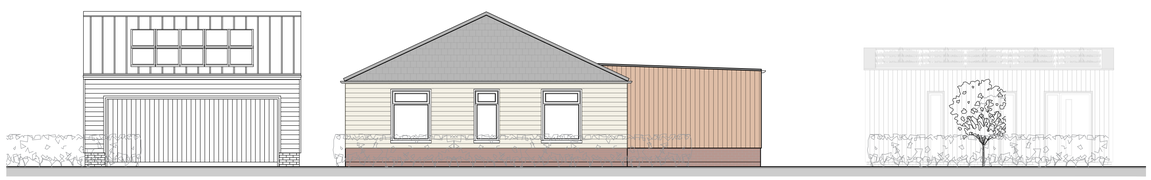

SOUTH FACING VIEW FROM ROAD
scale 1:100

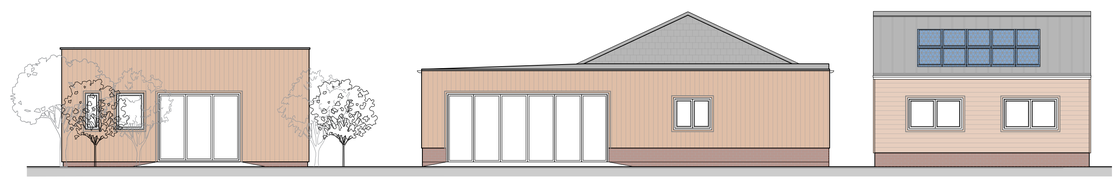

NORTH FACING VIEW FROM BOUNDARY
scale 1:100

Subject to Clients Approval

P L A N N I N G I S S U E

Lincs Design Consultancy
10 Vickers Lane
Louth
Lincolnshire
LN11 9PJ
T | 01507 611155
E | admin@lincsdesignconsultancy.co.uk
www.lincsdesignconsultancy.co.uk

PROJECT	Extension & Alterations, Eastview, Marriots Gate, Lutton, Spalding, Lincs.
DATE	May 2026
TITLE	Proposals
SCALE	1:100
ORIGINAL SIZE	A1
DRG STATUS	PLANNING
DRAWING NUMBER	LDC3826 - 03 A