
AS PROPOSED

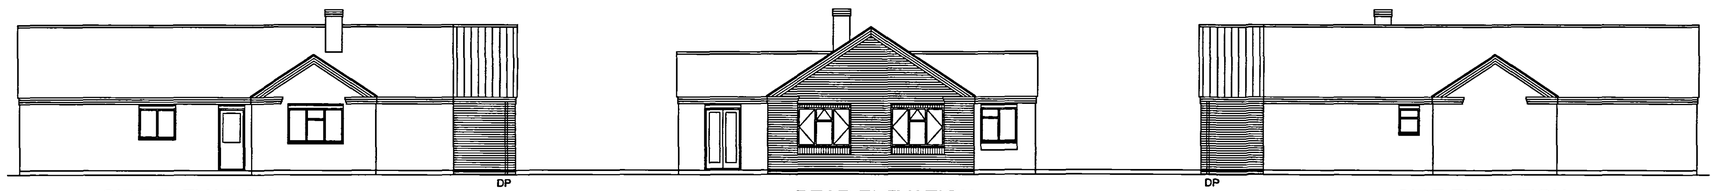

SIDE ELEVATION
SCALE 1:100

REAR ELEVATION
SCALE 1:100

SIDE ELEVATION
SCALE 1:100


AS EXISTING



SIDE ELEVATION
SCALE 1:100


REAR ELEVATION
SCALE 1:100


SIDE ELEVATION
SCALE 1:100

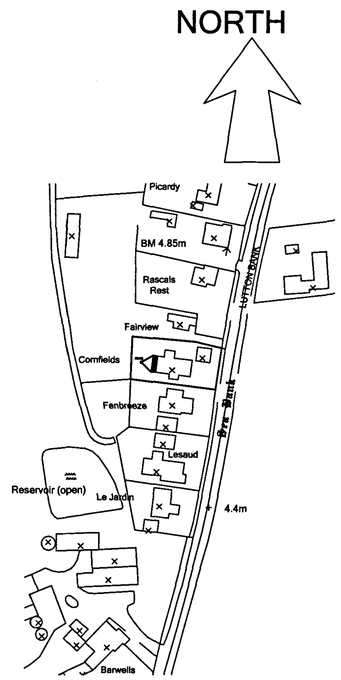


LOCATION PLAN 1:1250

AS PROPOSED

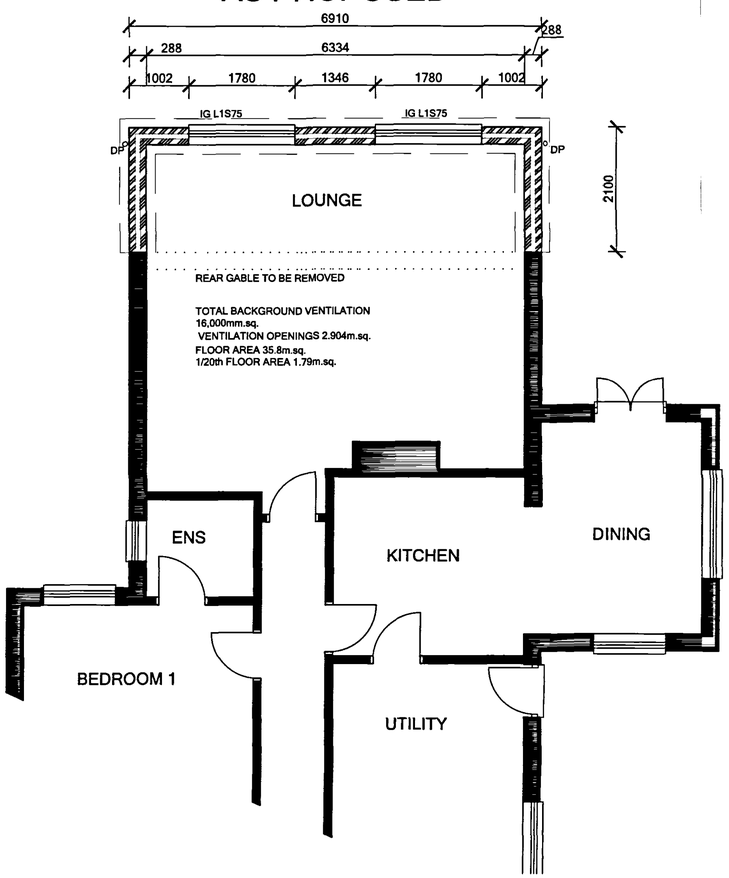


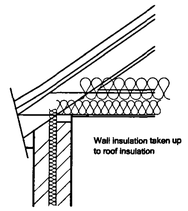


EAVES DETAIL 1:20

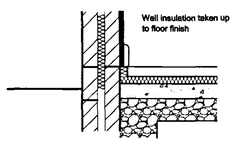


FLOOR DETAIL 1:20

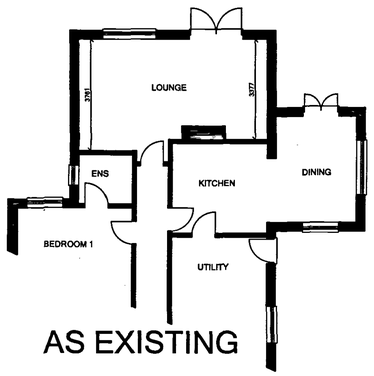

AS EXISTING

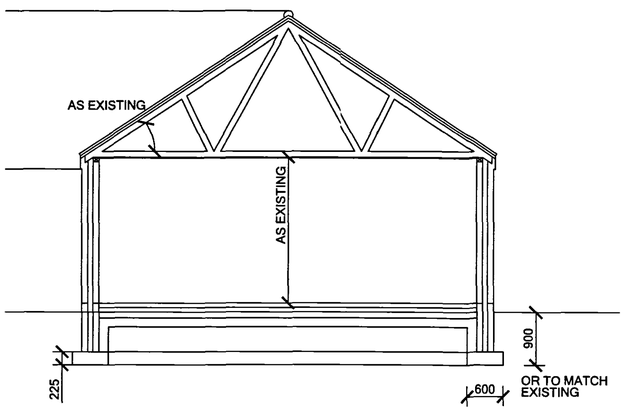

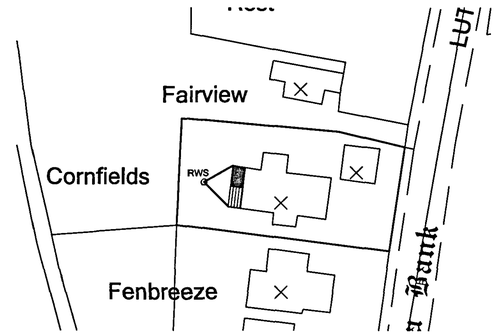

SITE PLAN 1:500

PLANNING & DEVELOPMENT
17 APR 2007
Ref. 0502/07

PLOT AT A1 SIZE

DETERMINED

PROPOSED EXTENSION

MR AND MRS TOWNSEND
Scale 1:100 1:50