


Site Plan

Scale: 1:200

0 2 4 6 8

metres

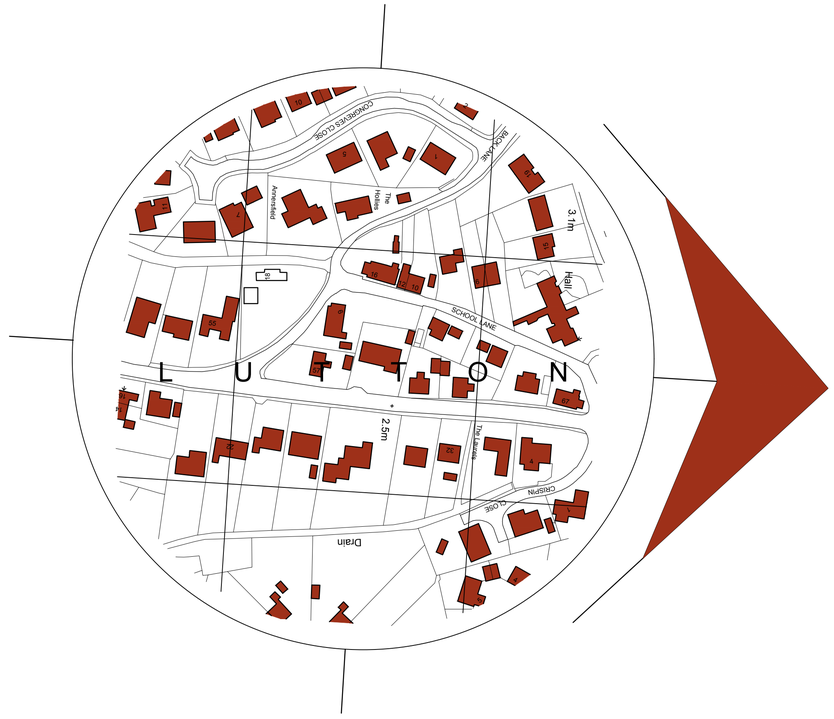

Location Plan

Scale: 1:1250

0 10 20 30 40

metres

General Notes

1. This drawing shall not be scaled, figured dimensions only to be used.
2. All dimensions are shown in 'mm' unless otherwise stated.
3. The contractor, sub-contractors and suppliers must verify all dimensions on site prior to the commencement of any work.
4. This drawing is to be read in conjunction with all relevant engineers and specialist sub-contractors drawings and specifications.
5. Any discrepancies are to be brought to the designers attention.

SITE PLAN KEY

- Indicates buildings un-surveyed (from ordinance survey location plan)
- Indicates buildings surveyed on site
- Indicates existing site access
- Indicates existing trees and planting on site - surveyed
- Indicates existing trees and planting on site - un-surveyed
- 2.500 — Indicates existing site levels to datum (2.5m AOD)

1



2



3



SWANN EDWARDS
ARCHITECTURE
Swann Edwards Architecture Limited, Swann Edwards Architecture, Fen Road, Guyhirn, Wisbech, Cambs. PE13 4AA
t 01945 450694 e info@swannedwards.co.uk w www.swannedwards.co.uk

Job Title: Proposed Dwelling Land Adjacent 18 School Lane, Lutton, Spalding, PE12 9HW for: IMN Properties Ltd.

Drawing Title: Survey Drawing

Date: April 2018

Scale: As Shown

Sheet Size: A1

Job No.: SE-970

Drawn by: SHe

Dwg No.: 01

Revision:

Swann Edwards Architecture Limited ©