
Form Q19/A
DATE Jan-04
ISSUE 2C
PAGE 1 OF 1
ORIGIN Rav Page

Site plan

SHDC
Planning & Development
2 9 APR 2004
Ref: 0552/04

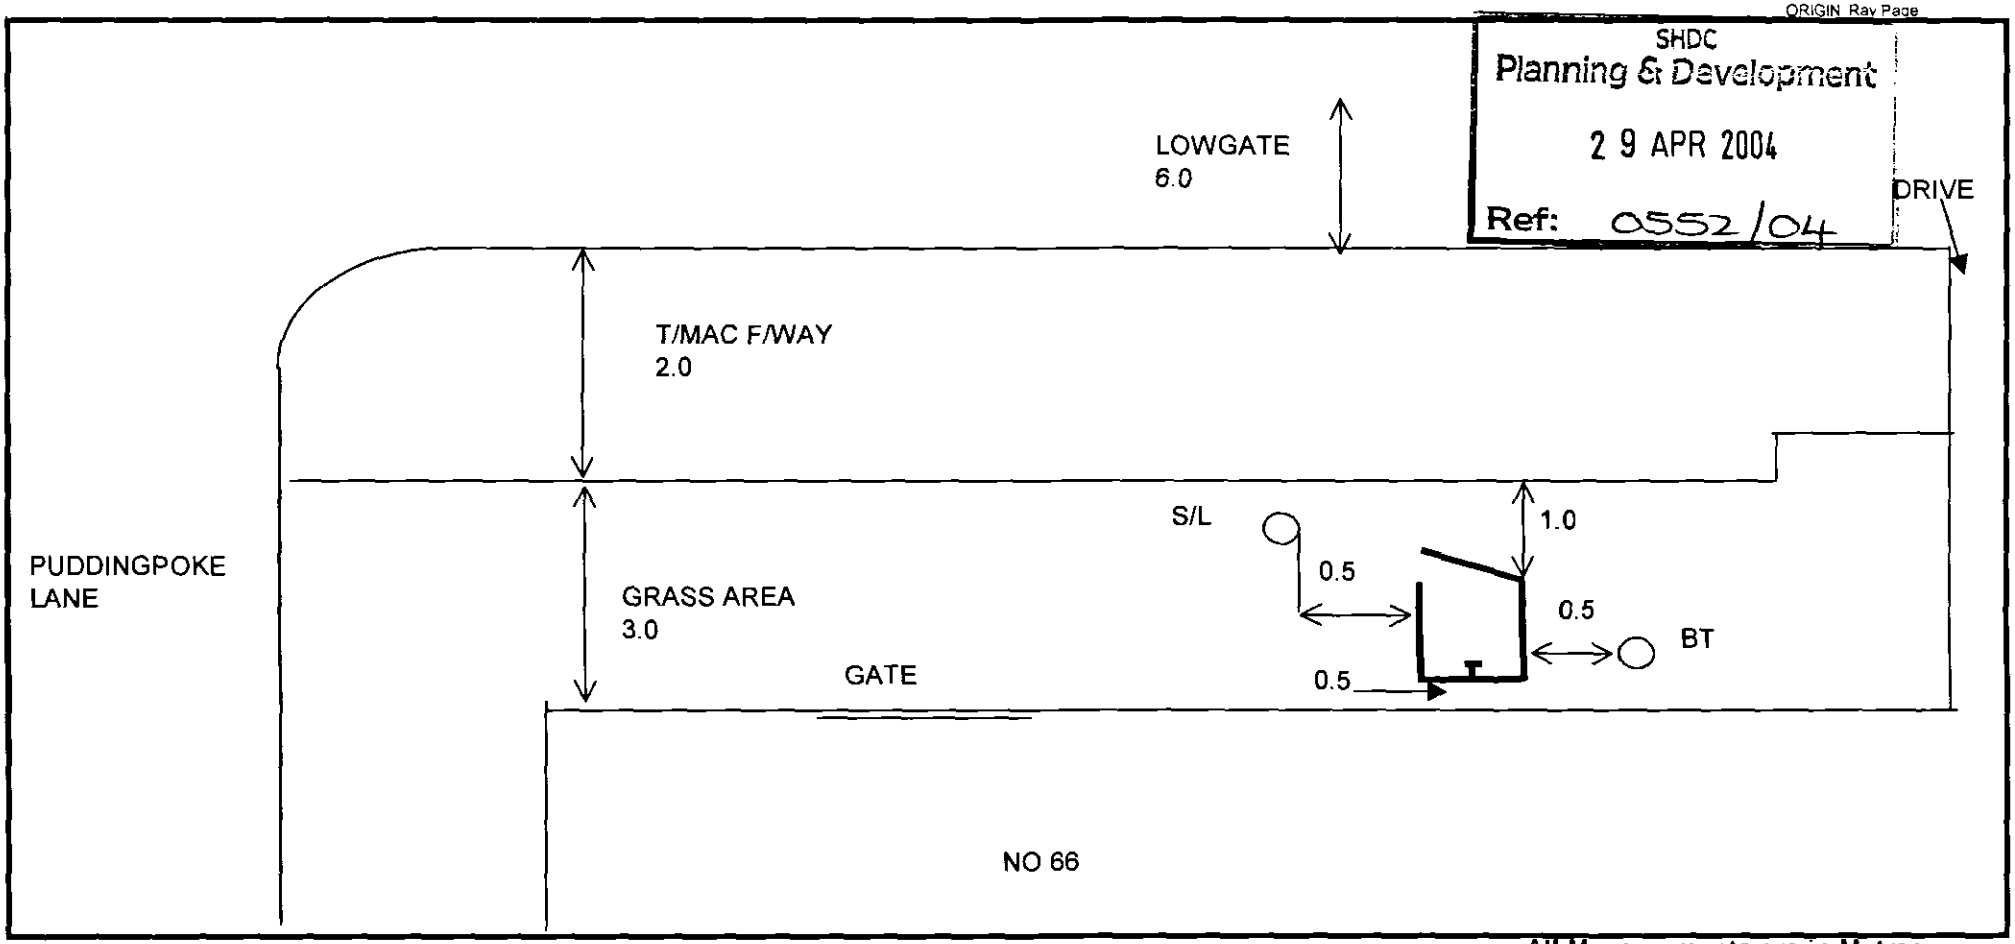

SL=Street Light TL=Traffic Light BD=Bollard DK=Drop Kerb BTJF=BT Footway Box ELJF=Electric Footway box CATV=Cable TV footwaybox

All Measurements are in Metres

BT Payphones	*Job Description:* to include pco numbers Provide KX100A 01406 362173	*Location:* LOWGATE NR JN PUDDINGPOKE LANE . LUTTON. SPALDING. LINCS Post Code: PE12 9HP
BT Ref No: .		Exchange: LONG SUTTON O.S Ref: 543413. 325886 PSO IT/EM/01/03/04
Issue: 1		Scale: Not to Scale Date: 05.04.03