
FORM Q19/A
DATE Jan-04
ISSUE 2C
PAGE 1 OF 1
ORIGIN Rav Page

## Site plan

SHDC
Planning & Development
2 9 APR 2004
Ref: 0552/04

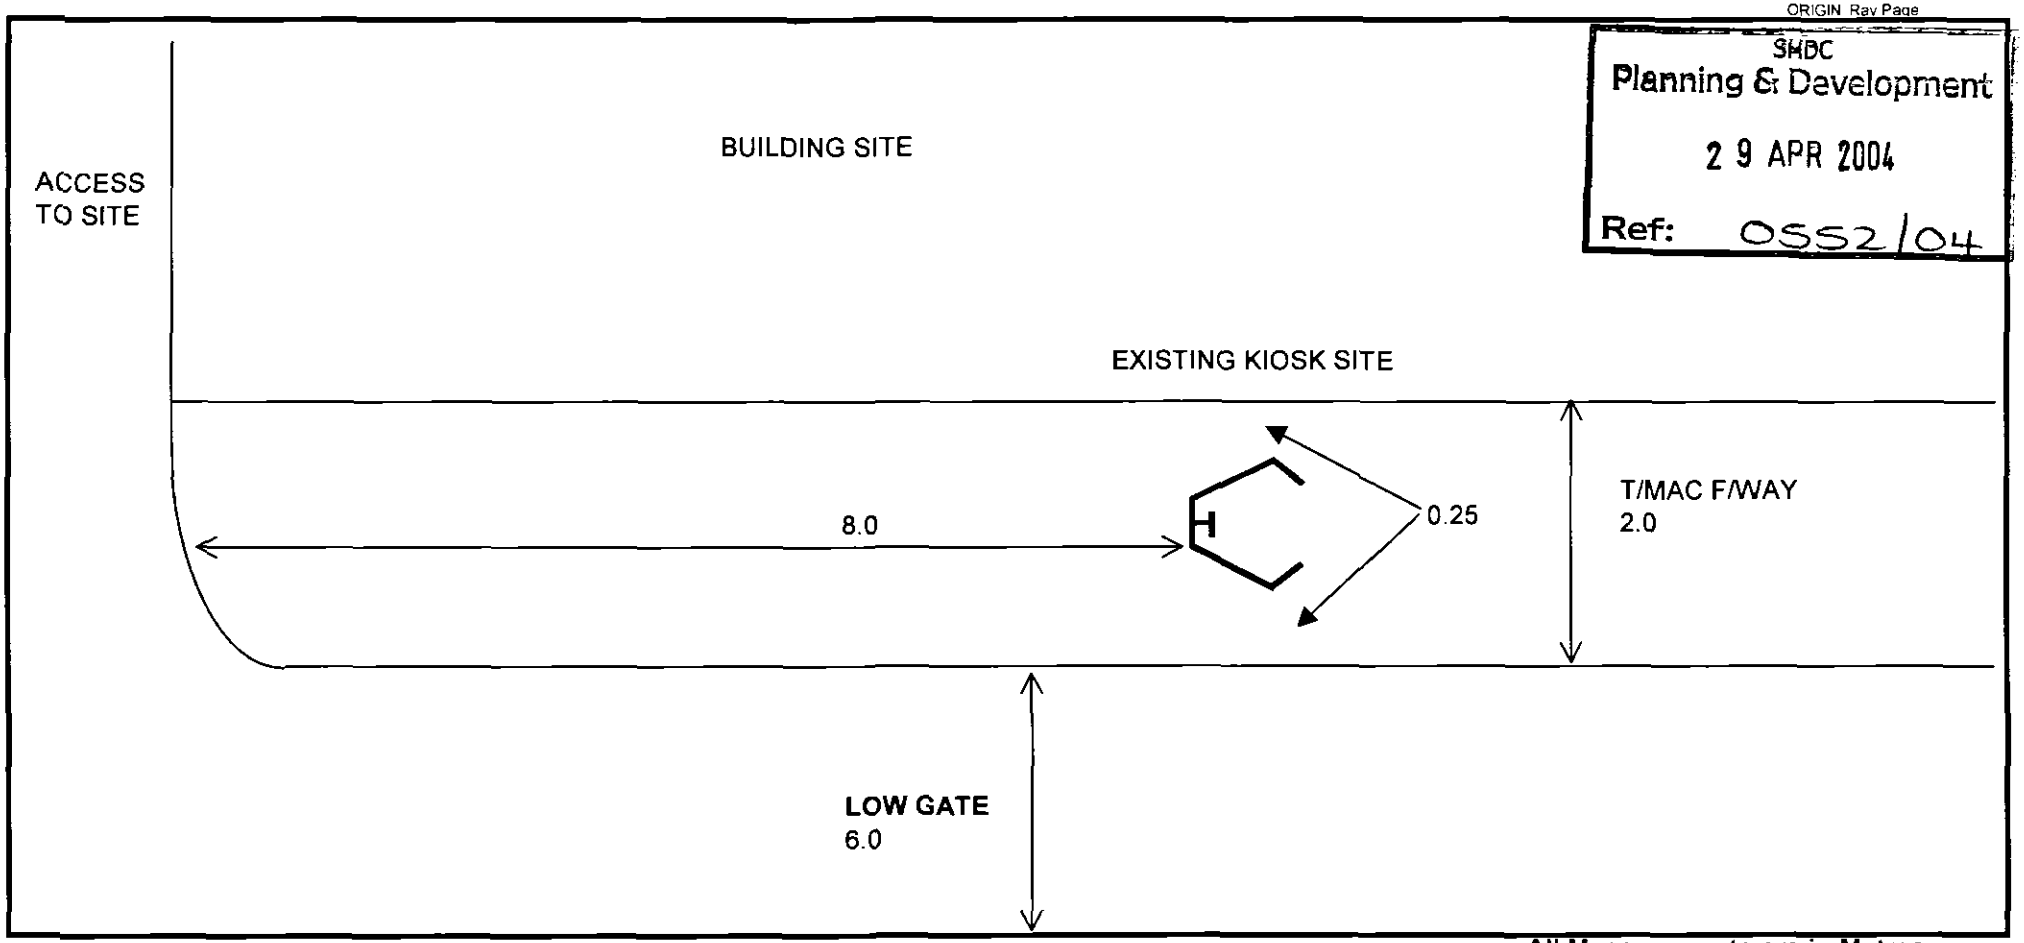


SL=Street Light TL=Traffic Light BD=Bollard DK=Drop Kerb BTJF=BT Footway Box ELJF=Electric Footway box CATV=Cable TV footwaybox

**All Measurements are in Metres**

| | | | | |
|---|---|---|---|---|
| BT Payphones | Job Description: to include pco numbers<br>Recover<br><br>KX300 01406 362173<br>TO BE RESITED<br>SEE ASSOCIATED PROVISION PLAN | Location:<br>OPP THE CHURCH. LOWGATE<br>.<br>LUTTON. SPALDING LINCS<br>Post Code: PE12 9HP | | |
| BT Ref No: . | | Exchange: LONG SUTTON | O.S Ref: 543326. 325529 | PSO IT/EM/01/03/04 |
| Issue: 1 | | | Scale: Not to Scale | Date: 05.04.03 |