
DRAINAGE
Foul drainage to mains sewer
Surface water drains to soakaway

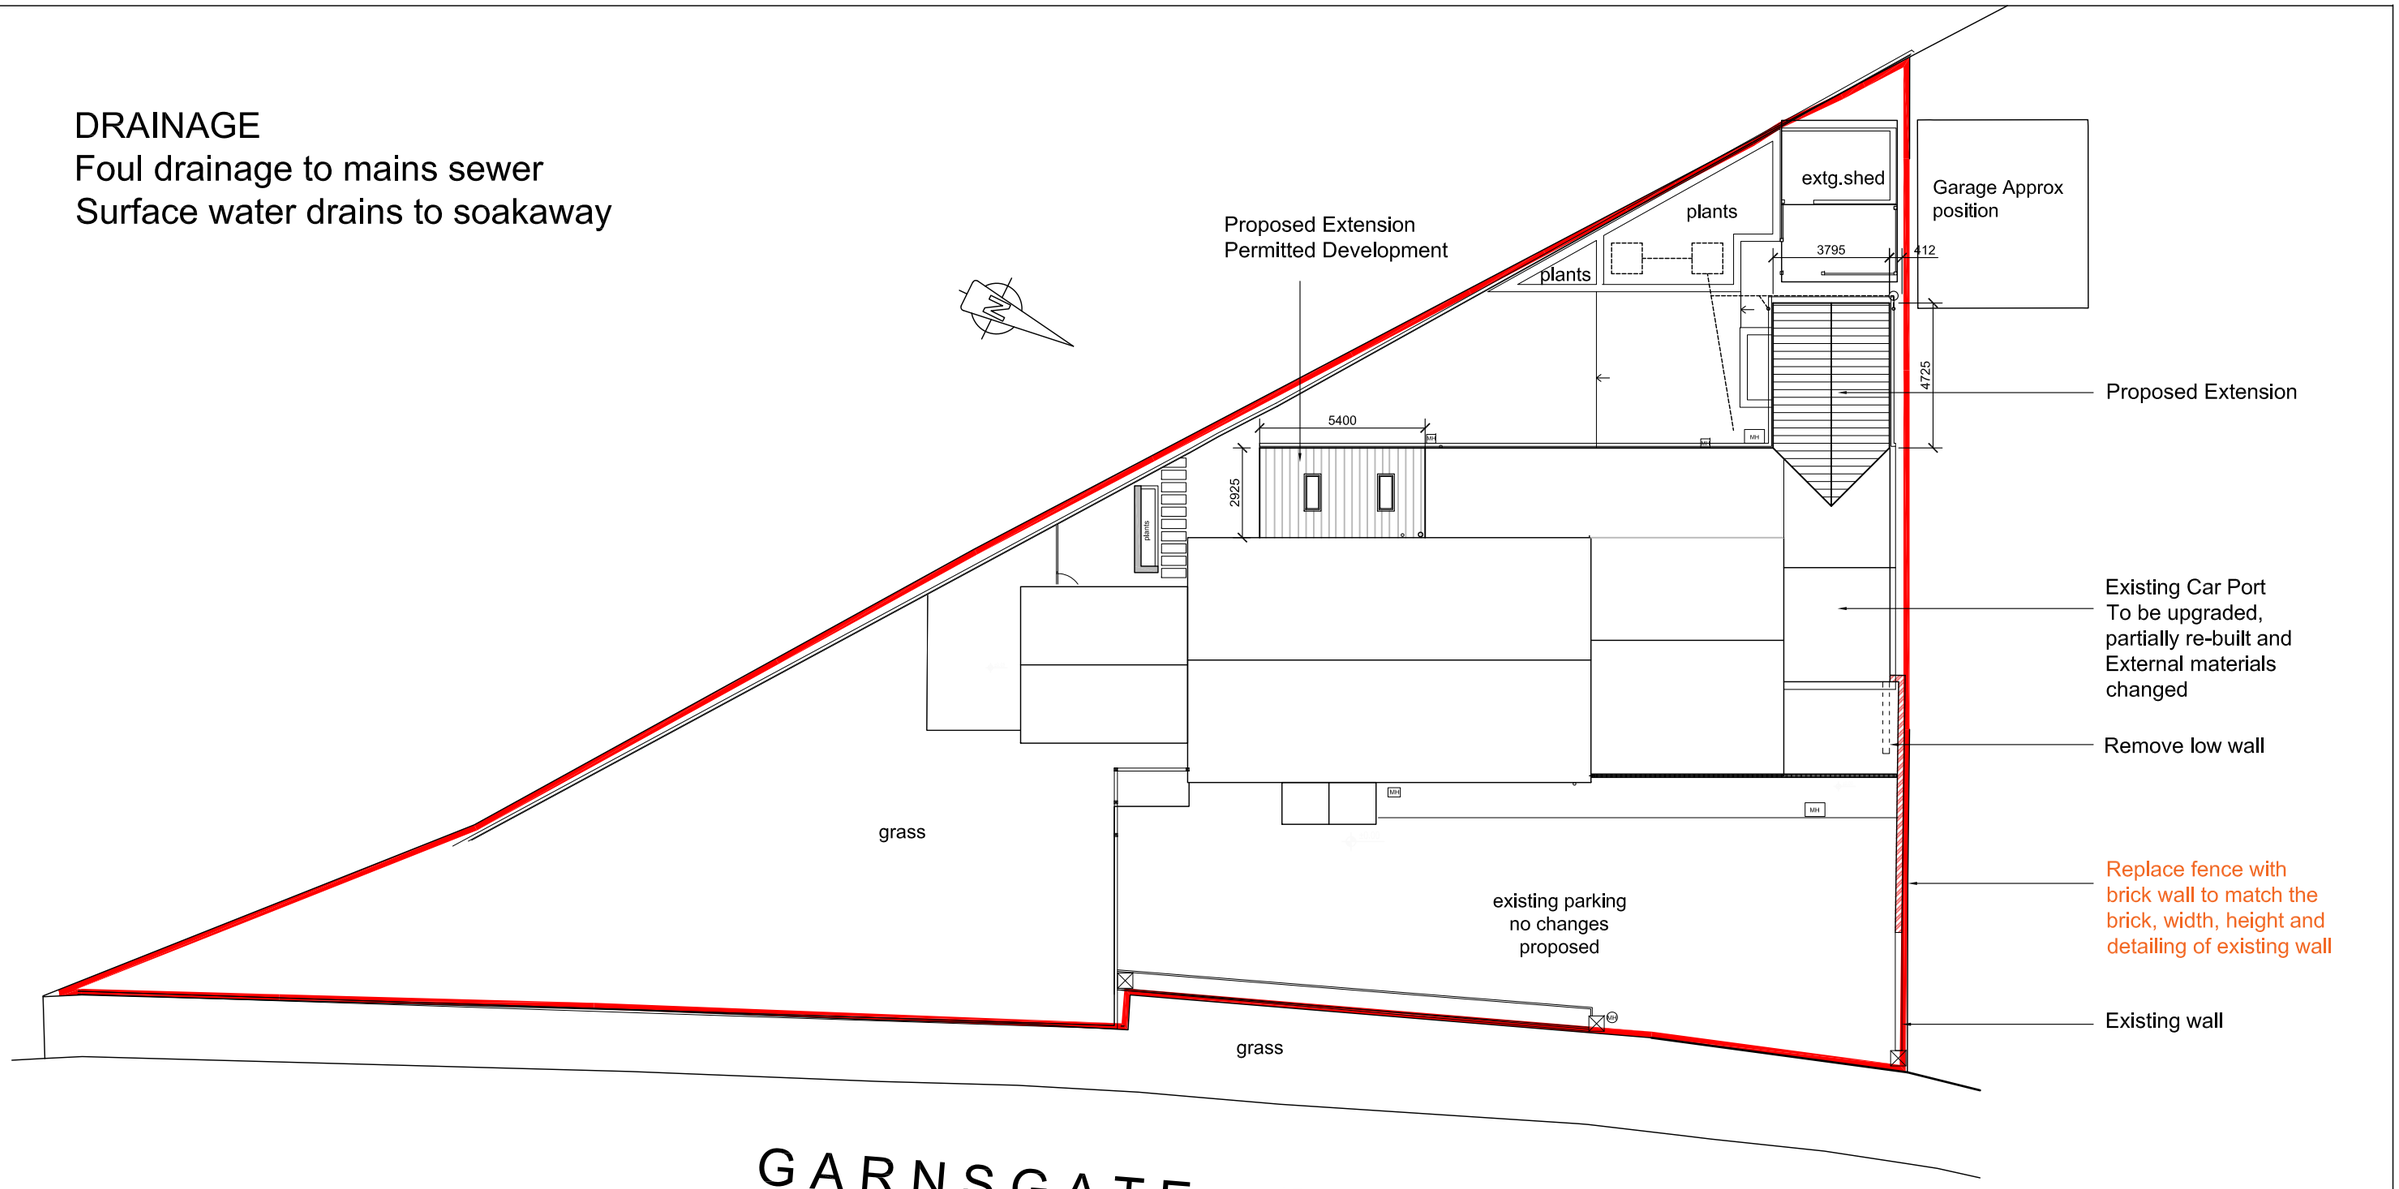

Site Block Plan As Proposed

SCALE

0 5 10 15 20 25m

Rev D 18.07.22 Fence replaced with wall, continuing the line from existing wall to join with car port

J M A D Architecture
www.jennymcintee.co.uk info@jmadarch.co.uk Tel 07921 003153

Project:	Extensions & Alterations	Date:	June 2022
Address:	87 Garnsgate Road, Long Sutton, Lincolnshire PE12 9BU	Scale:	1:200 on A3
		drawn: . checked: JM	
Client:	S Yardley	Job No:	22020
Drawing Title:	Site Plan as Proposed	Dwg No:	02 D