

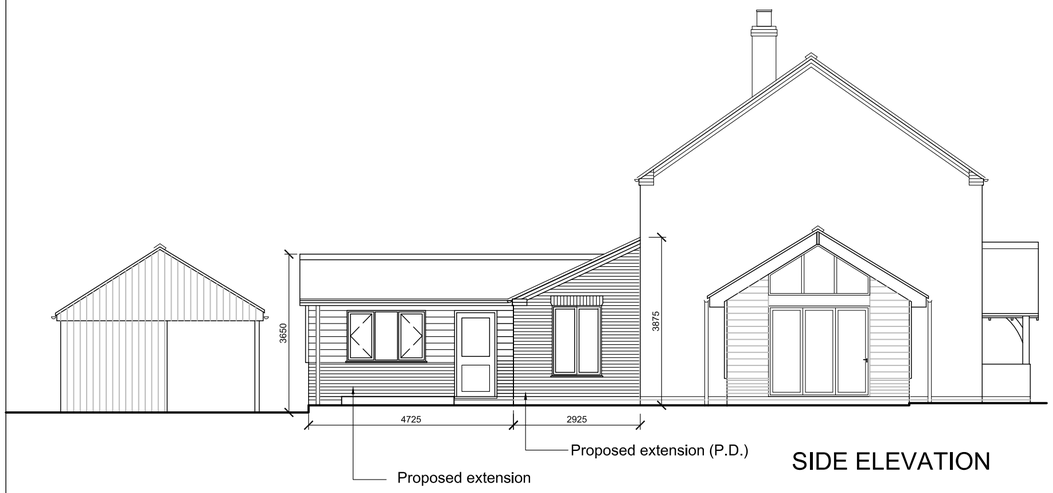



SIDE ELEVATION

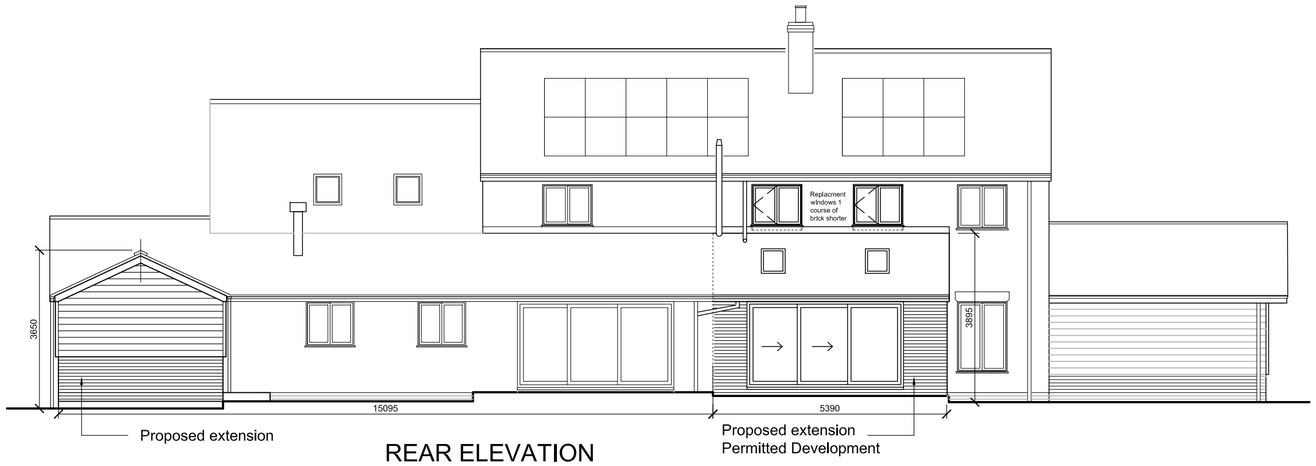

REAR ELEVATION

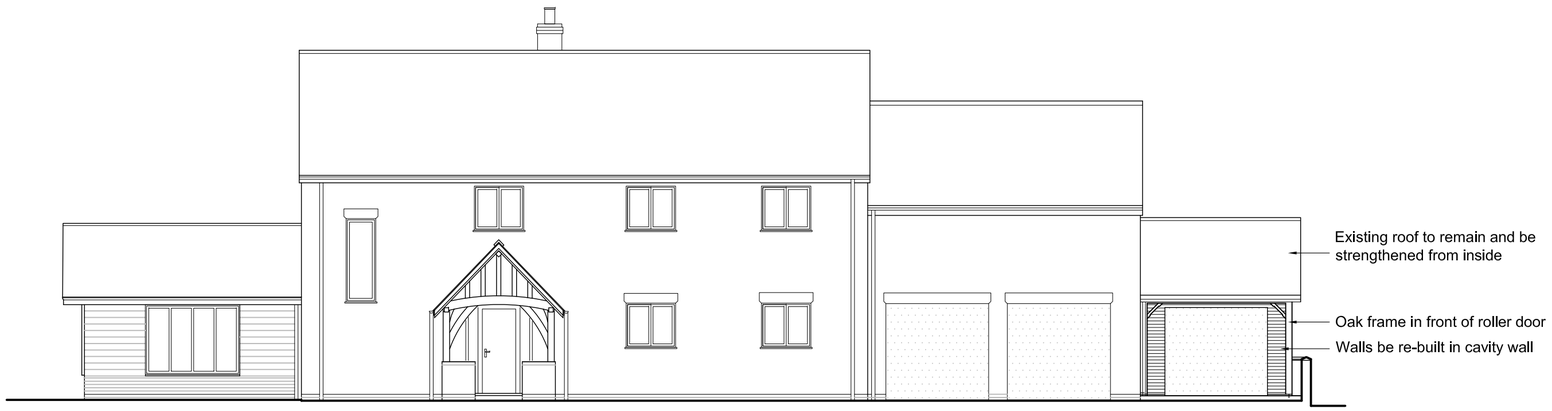

FRONT ELEVATION

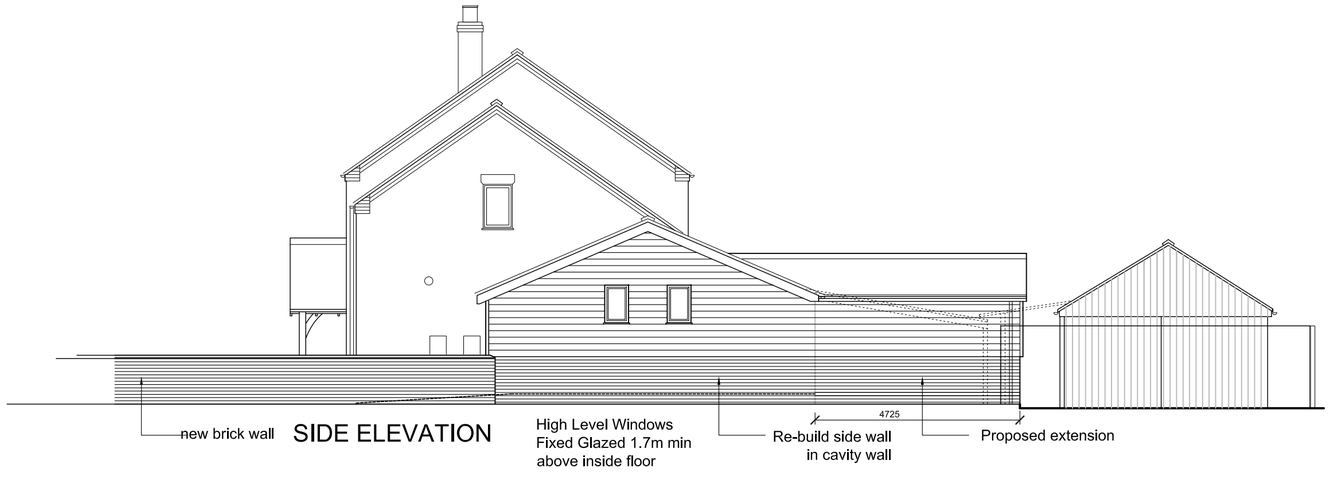

SIDE ELEVATION

Proposed External Materials

Roof - Imitation Slate to match existing

Walls - brick to match existing

Wall Cladding - Anthracite woodgrain effect

Garden Room Window - Grey painted timber as existing

Store Room Window - Grey upvc

High level windows - either grey painted timber or grey upvc

Personnel door - Grey upvc

Patio Doors - Anthracite aluminium

Garage door - Anthracite roller shutter to match existing

0 3 6 9 12 15 feet
0 1 2 3 4 5 m

ELEVATIONS AS PROPOSED

Rev D 18.07.22 Fence replaced with wall, continuing the line from existing wall to join with car port
Personnel door and some of the windows to be upvc

J M A D Architecture
www.jennymcintee.co.uk info@jmadarch.co.uk Tel 07921 003153

Project:	Extensions & Alterations	Date:	June 2022
Address:	87 Garnsgate Road, Long Sutton, Lincolnshire PE12 9BU	Scale:	1:100 on A2
		drawn: .	checked: JM
Client:	S Yardley	Job No:	22020
Drawing Title:	Elevations As Proposed	Dwg No:	05 D