




Block Plan Scale 1:200

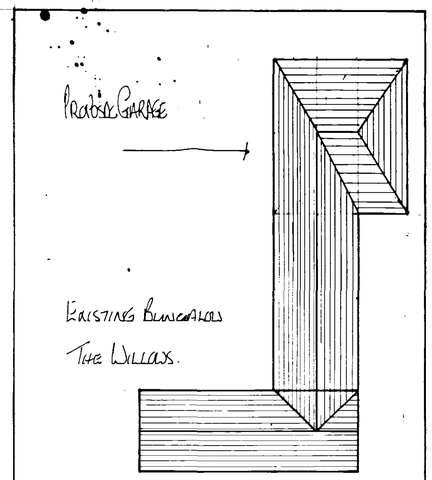


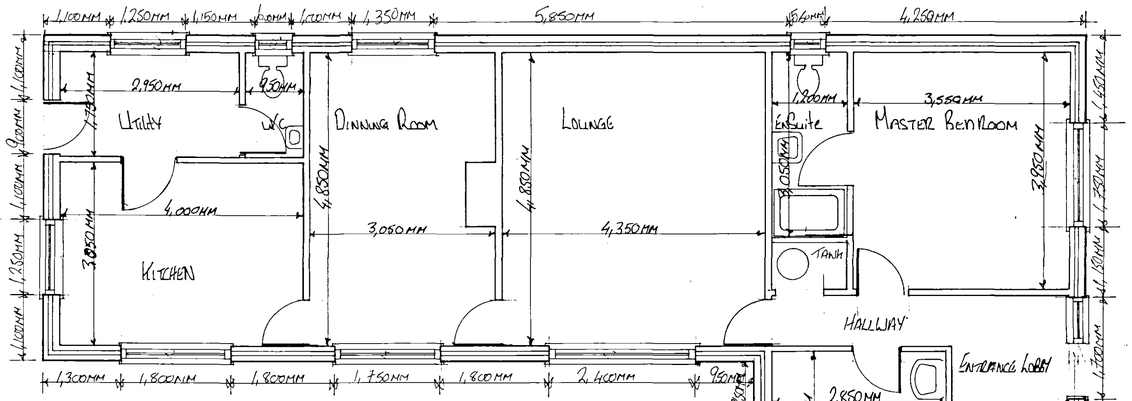

Proposed East Elevation

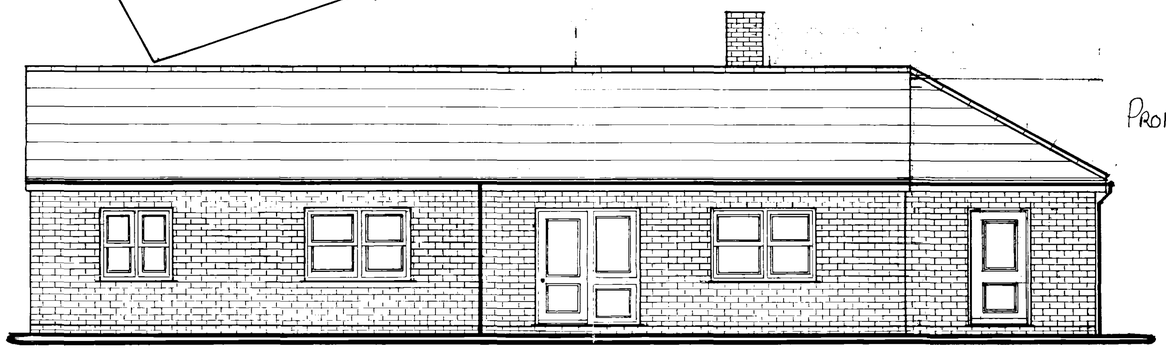


Existing North Elevation

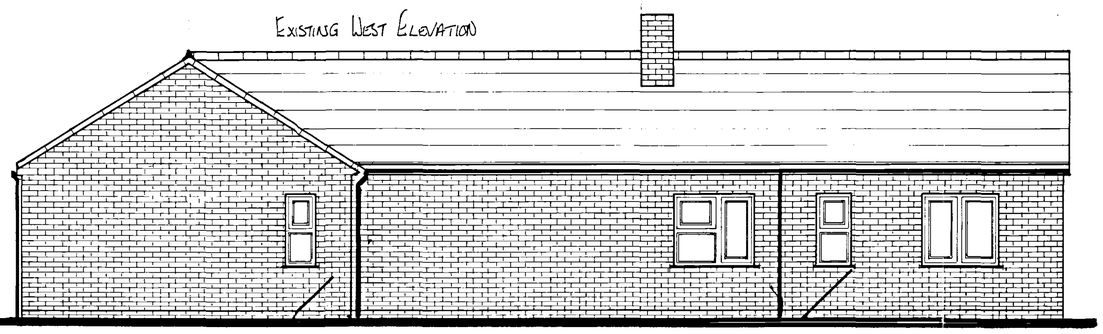

Existing West Elevation



Existing South Elevation

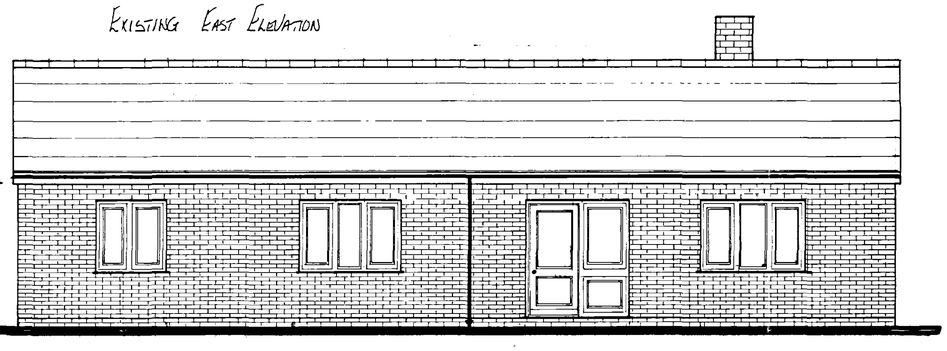

Existing East Elevation

Drawing No 11/011/SP

Site: The Willows Lutton Gowts

Client: Mr S Portas.
The Willows
Lutton Gowts
Long Sutton
Spalding Lincs

Notes

SHDC
Planning & Development
27 MAY 2004
Ref: 0715/04

Drawn By: M G Daniels

Date 4/11/2003 | Scale: 1:50/1:200

Area Covered: Existing Floor Plan & Elevations

Revs		
		RY
P/E/N	Proposed East Elevation	MGD
S/P	Site Plan / Roof Line	MGD
3	Windows on Proposed Elevations are Existing Design: Drawn Wrong on Existing Elevations.	MGD

M. G. Daniels Architectural Services
74 Robin Hood's Walk.
Boston
Lincolnshire PE21 9EX
Telephone: Mobile 07796 858 546
E-Mail: Matthew.Daniels3@btopenworld.com