
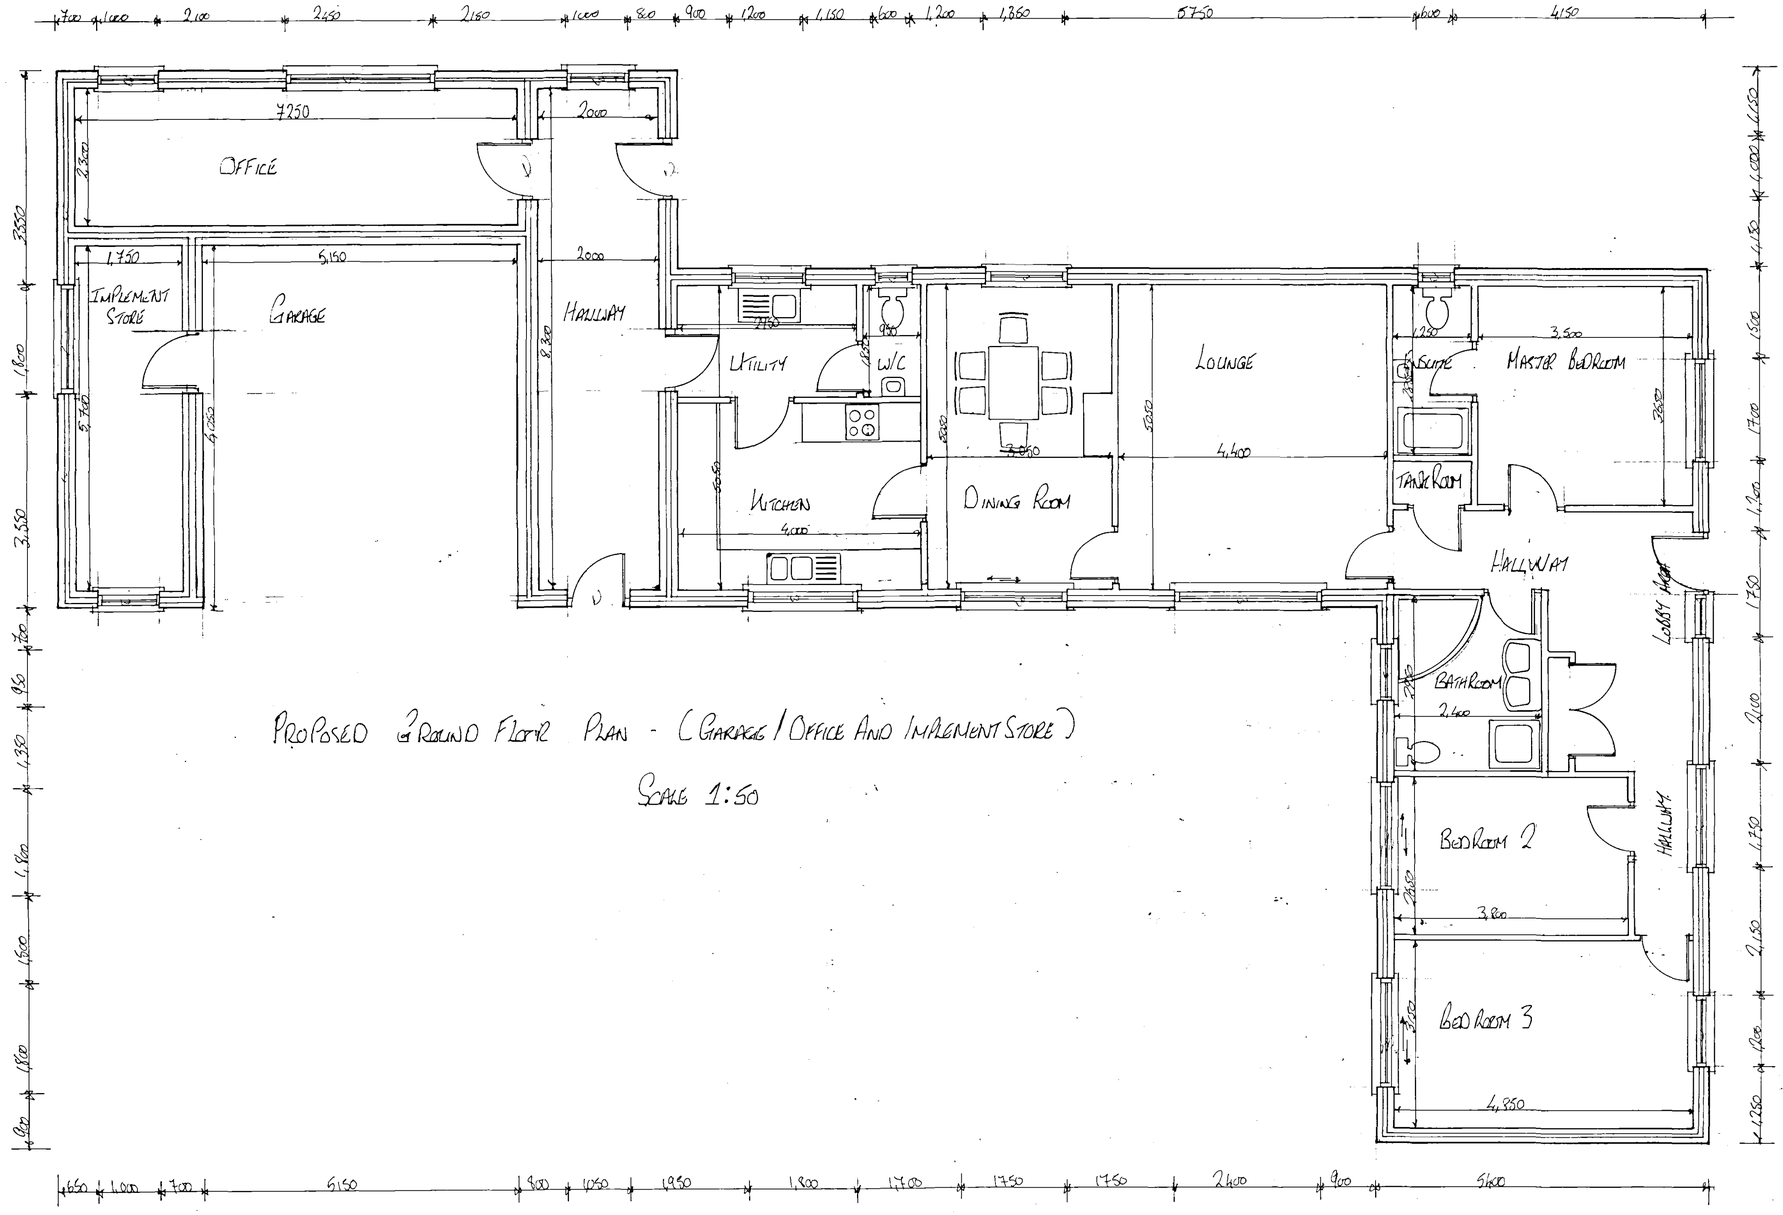


PROPOSED GROUND FLOOR PLAN - (GARAGE / OFFICE AND IMPLEMENT STORE)

SCALE 1:50

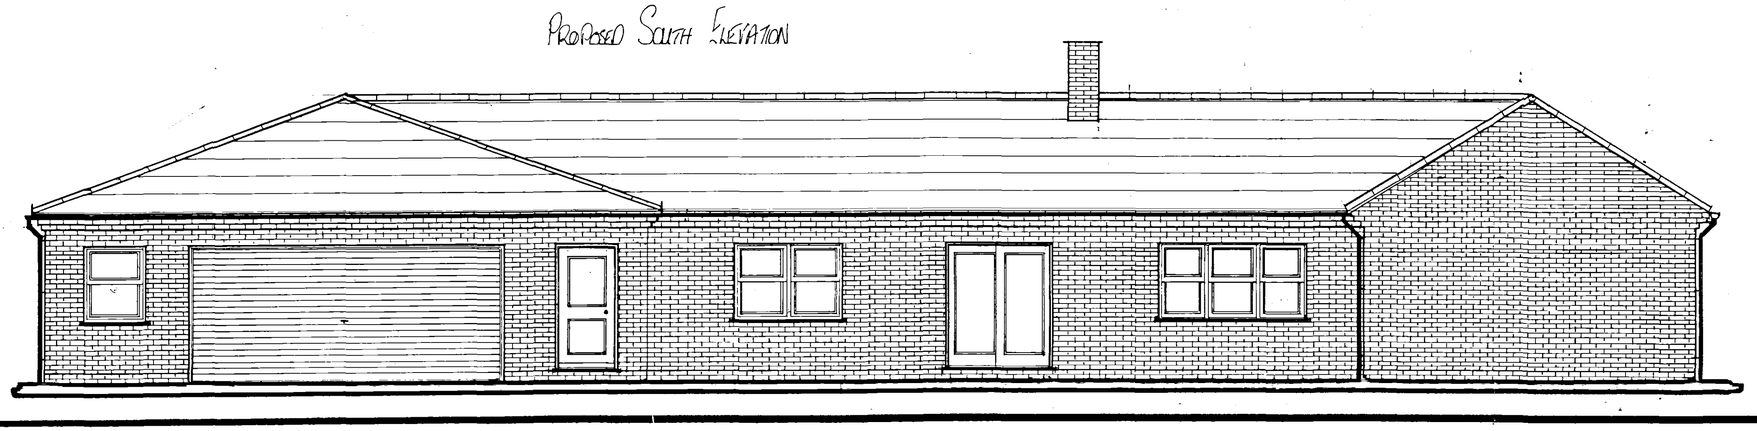

PROPOSED SOUTH ELEVATION

DRAWING :	L1/020/SP
SITE :	THE WILLOWS LUTTON GUOTS
CLIENT :	MR S PORTAS THE WILLOWS LUTTON GUOTS LONG SUTTON SPALDING LINCS PE12 9LQ

NOTES

SHDC
Planning & Development
27 MAY 2004
Ref: 0715/04

DRAWN BY :	Matthew Gary Daniels
21 MAY 2004 :	SCALE 1:50
AREAS COVERED :	PROPOSED FLOOR PLAN PROPOSED SOUTH ELEVATION
REVS	04

MG DANIELS ARCHITECTURAL SERVICES
7A ROBIN HOODS WALK
BOSTON
LINCOLNSHIRE
PE21 9EX
TELEPHONE : MOBILE 07796 858 546
E-MAIL : MGDaniel1@hotmail.com