
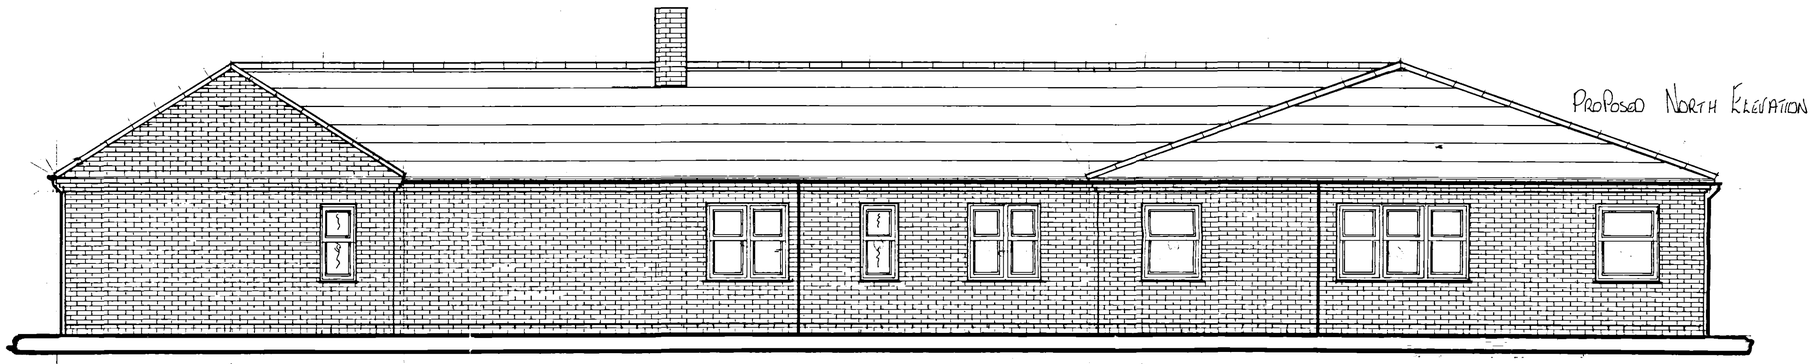


PROPOSED NORTH ELEVATION

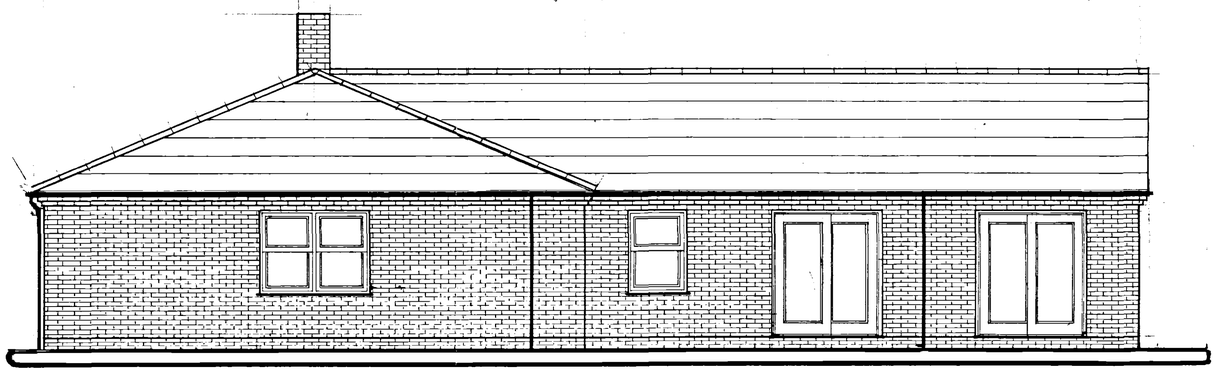

PROPOSED WEST ELEVATION

DRAWING :	L1/012/SP
SITE :	THE WILLOWS PLANTS
CLIENT :	MR S PORTASS THE WILLOWS LUTTON GROWTS LONG SUTTON SPALDING LINCS PE12 9LQ
NOTES	

SHDC
Planning & Development
2 7 MAY 2004
Ref: 0715/04

DRAWN BY :	Matthew Gary Daniels
22 MAY 2004	SCALE 1:50
AREA COVERED :	PROPOSED ELEVATIONS

REVS		BY

MG DANIELS ARCHITECTURAL SERVICES
4h ROBIN HOODS WALK
BOSTON
LINCOLNSHIRE
PE21 9EX
TELEPHONE: MOBILE: 07796 858 546
E-MAIL: MGDaniels1@hotmail.com