
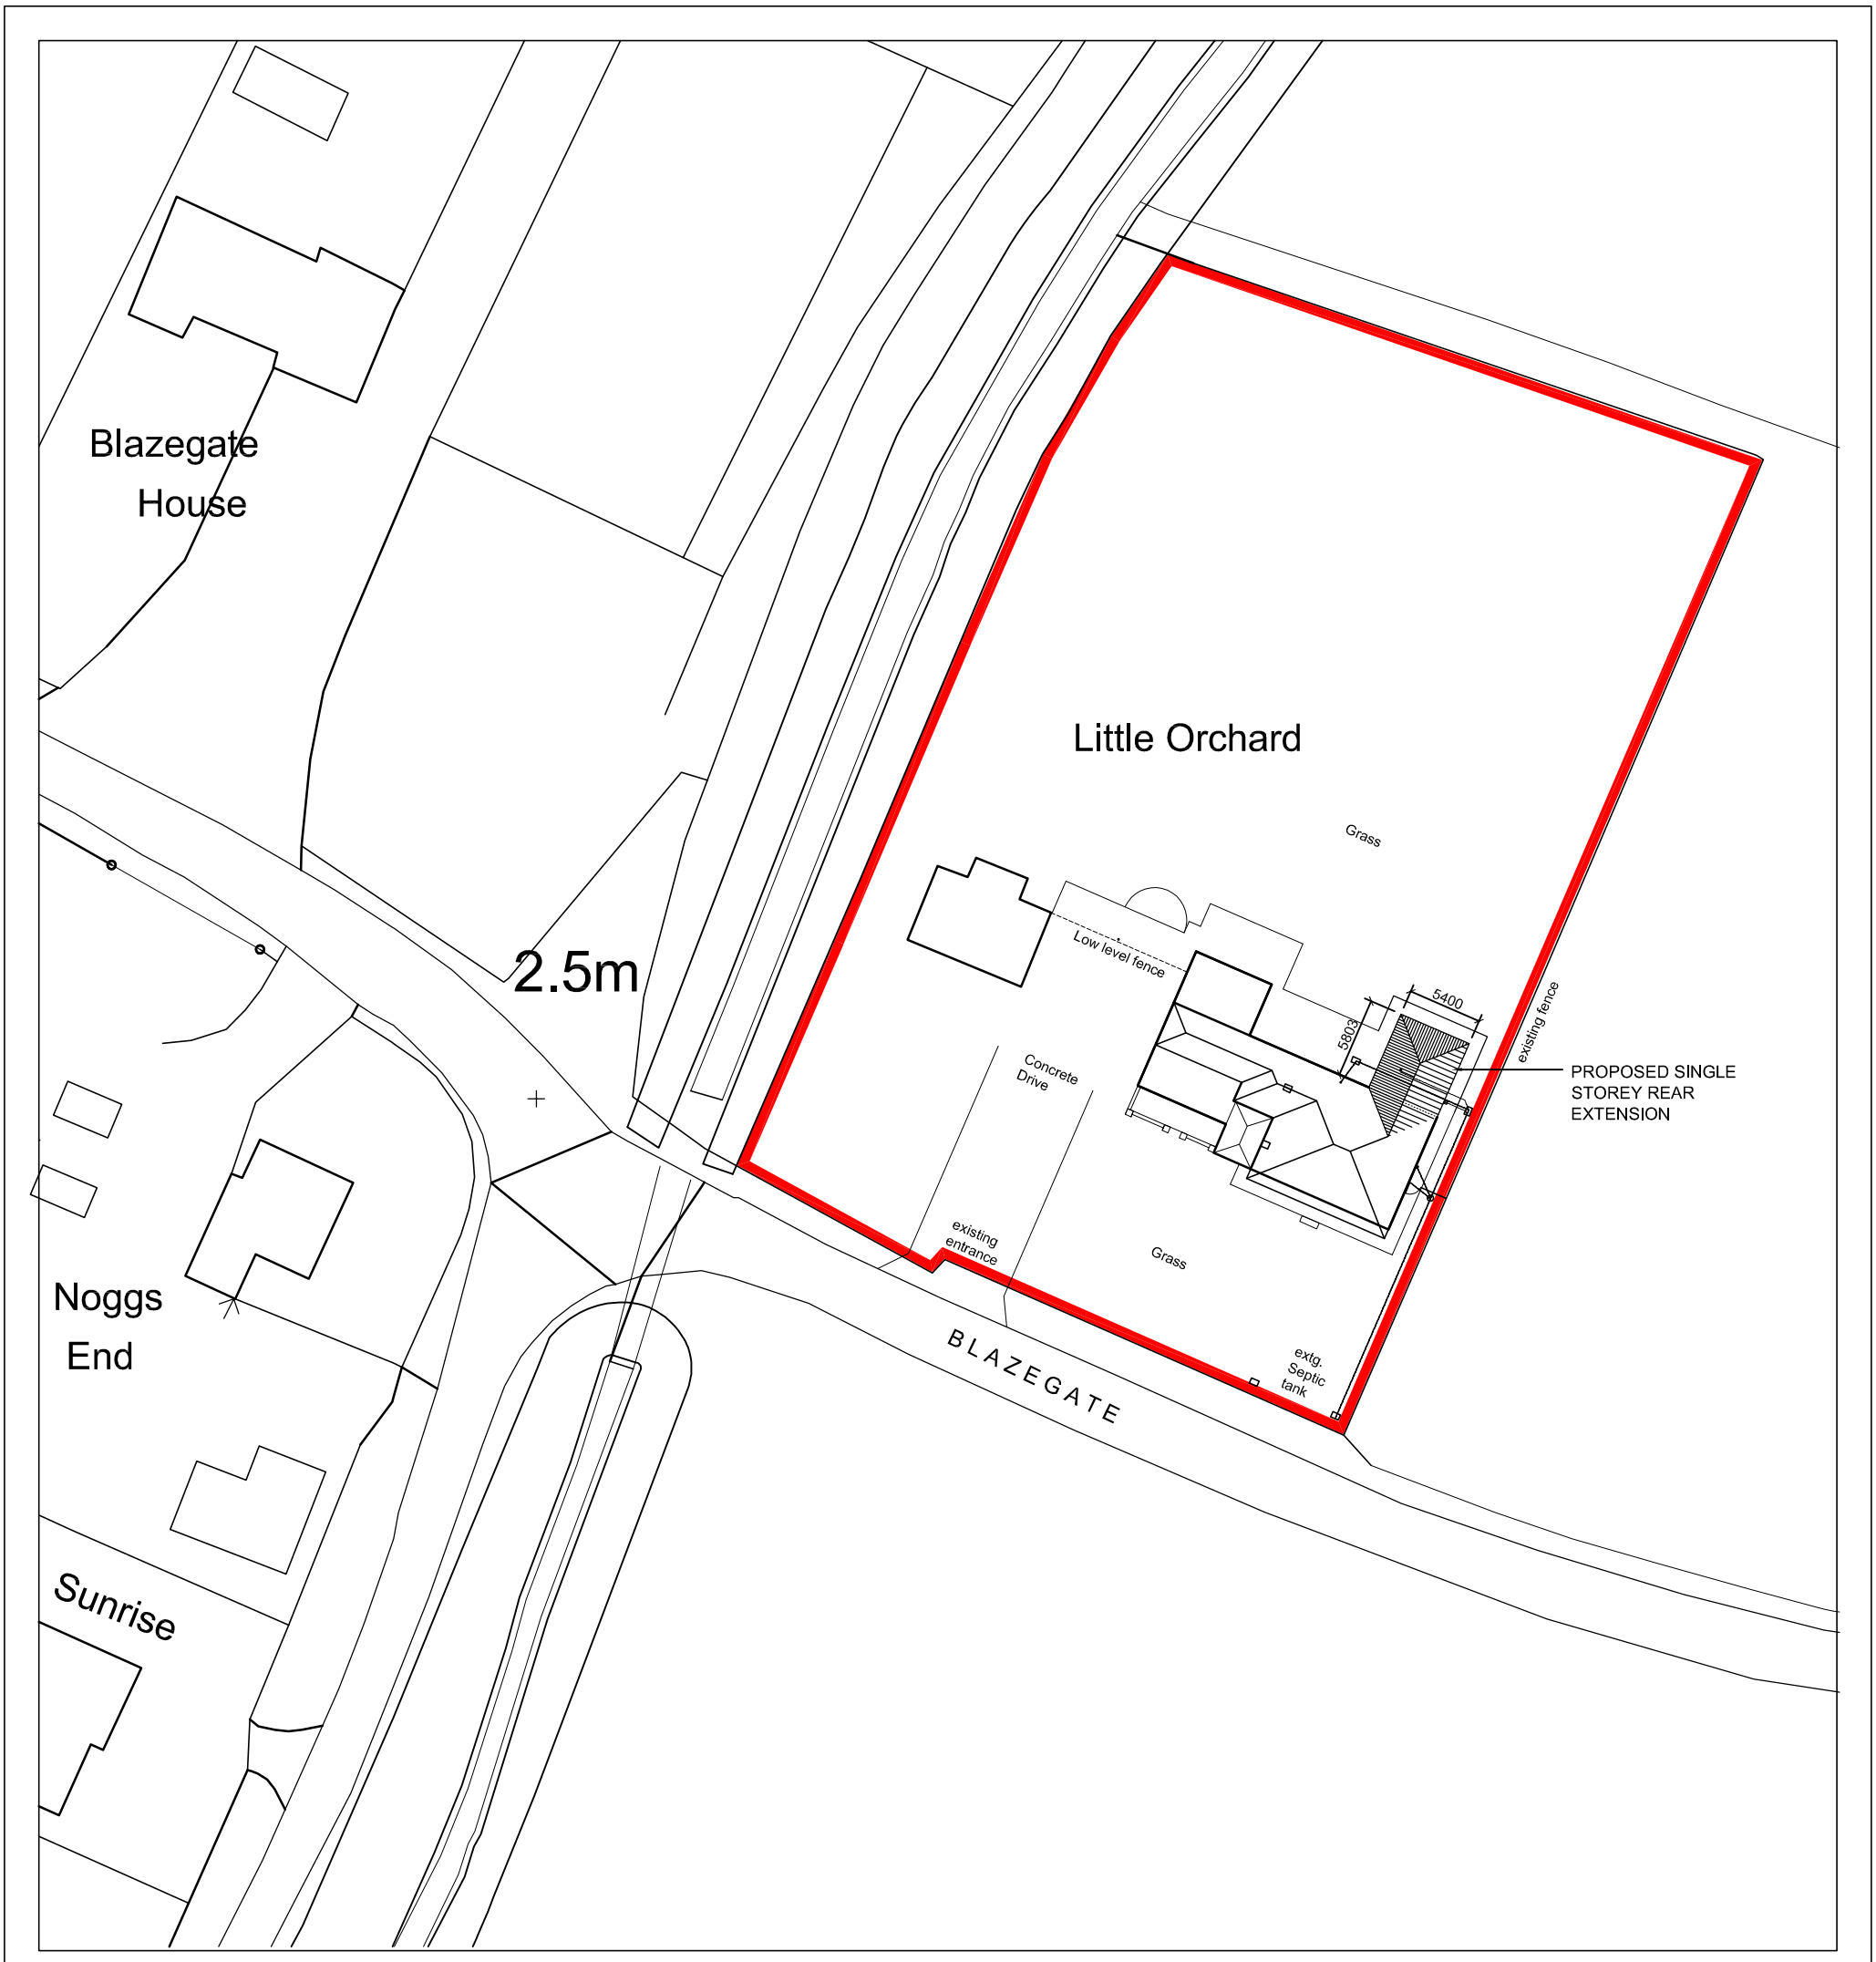


Site Block Plan @ 1:500 Scale

DRAINAGE
Foul drains to existing main sewer
Surface water drains to existing system on site or new soakaway

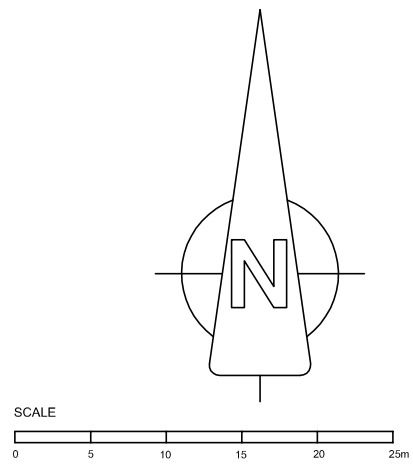

Jenny McIntee Architectural Design
www.jennymcintee.co.uk info@jennymcintee.co.uk Tel 07921 003153

Project:	Proposed Extension	Date:	July 2017
Address:	Little Orchard, Blazegate, Lutton, Spalding PE12 9HJ	Scale:	1:500 on A3
Client:	Mr & Mrs Hargreaves	Job No:	1782
Drawing TItle:	Site Plan	Dwg No:	02 A