


Side Elevation



Rear Elevation

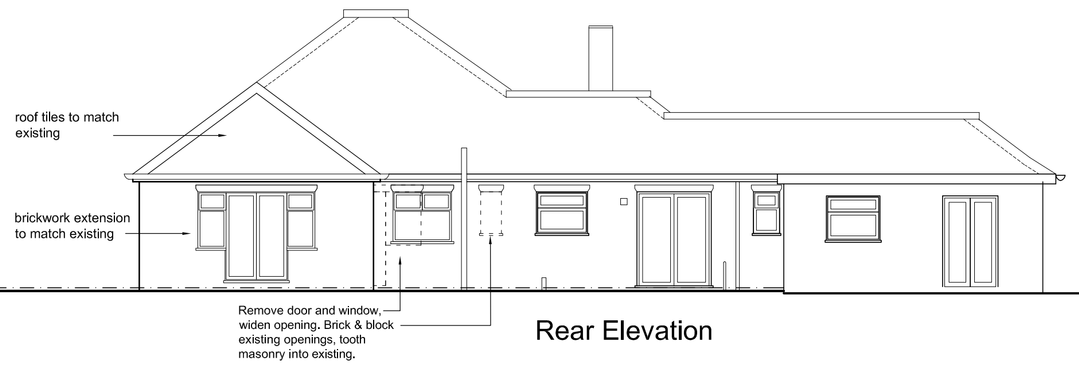



Side Elevation

EXTERNAL MATERIALS

ROOF TILES	PLAIN TILES TO MATCH EXISTING
WALLS	BRICK TO MATCH EXISTING
WINDOWS	WHITE PVCU
DOORS	WHITE PVCU
RAINWATER GOODS	WHITE PVCU

PROPOSED ELEVATIONS 1:100

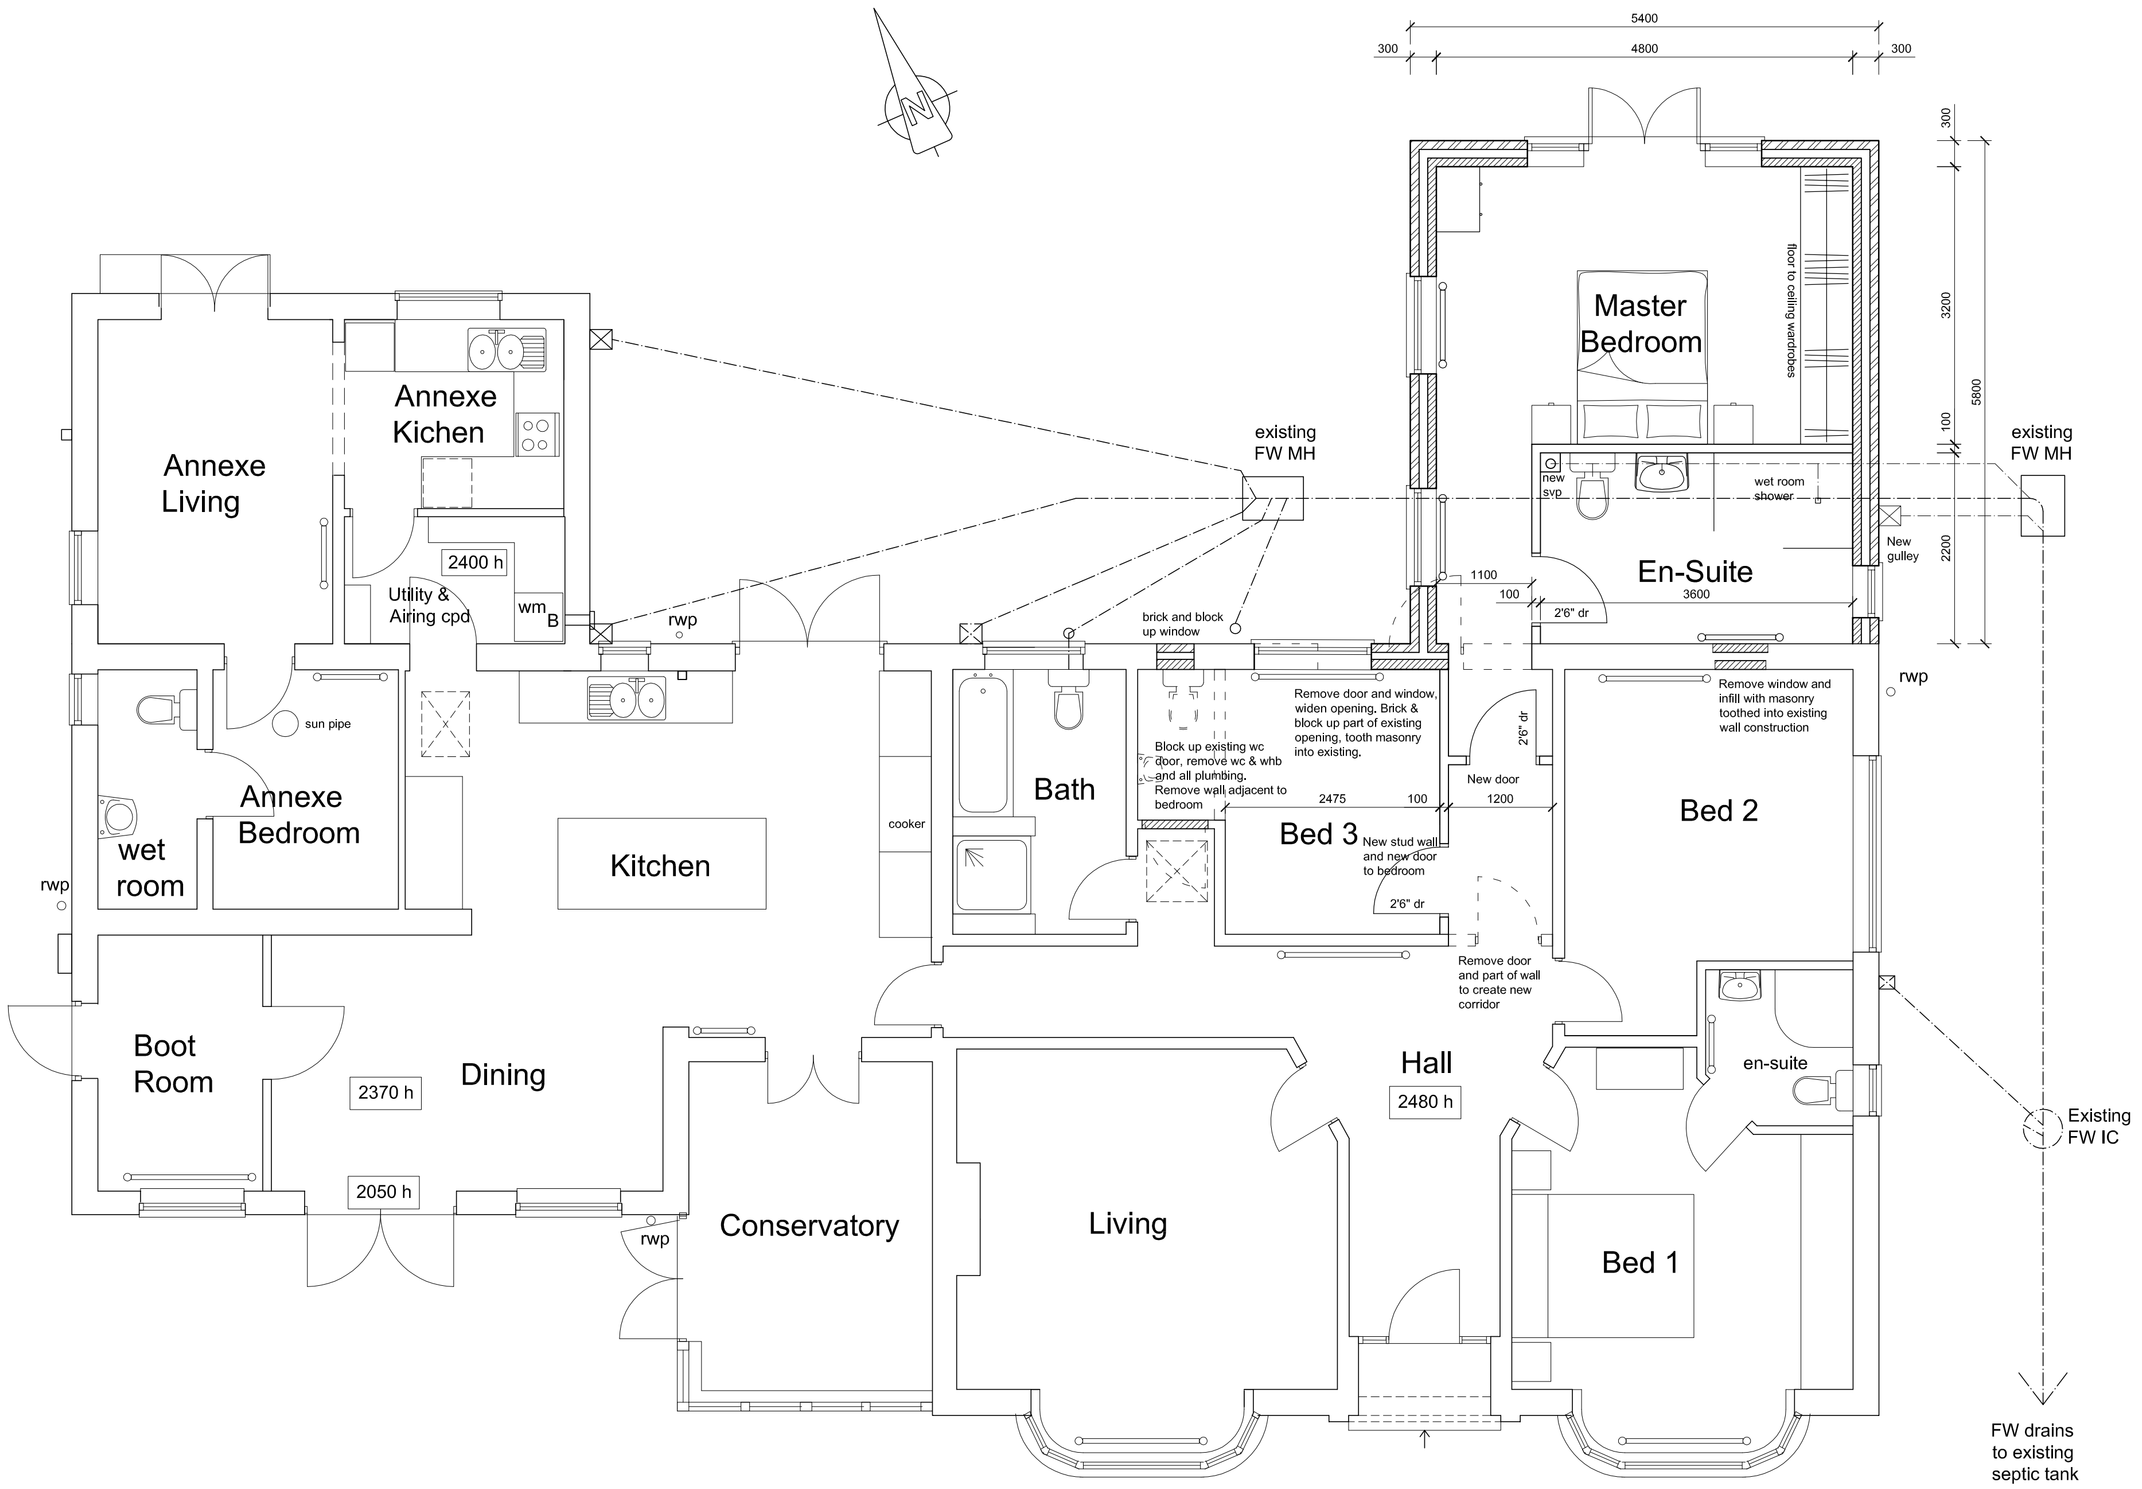


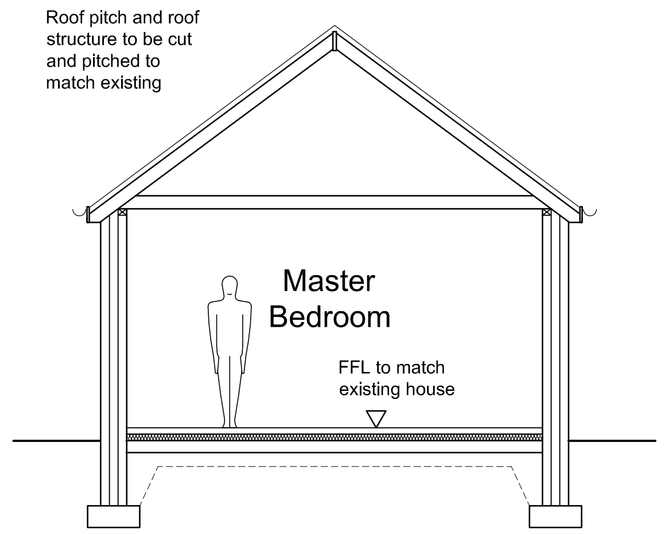


SECTION 1:50

PROPOSED FLOOR PLAN 1:50

1:100

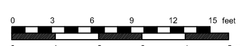

1:50

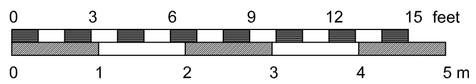

Jenny McIntee Architectural Design
www.jennymcintee.co.uk info@jennymcintee.co.uk Tel 07921 003153

Project:	Proposed Extension	Date:	July 2017
Address:	Little Orchard, Blazegate, Lutton, Spalding PE12 9HJ	Scale:	1:50 / 1:100 on A1
		drawn: AW	checked: JM
Client:	Mr & Mrs Hargreaves	Job No:	1782
Drawing Title:	Proposed Plan, Elevations & Section	Dwg No:	04 A