




NORTH WEST ELEVATION - to colly's gate

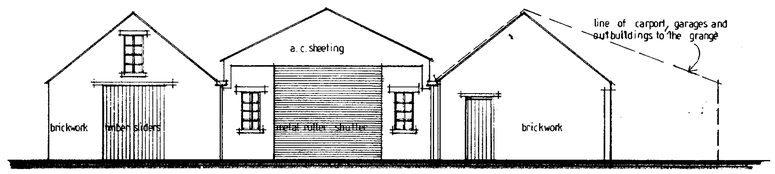


SOUTH WEST ELEVATION - to 'the grange'

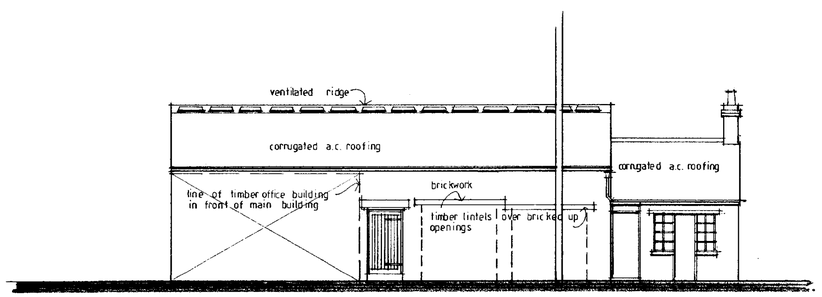

NORTH EAST ELEVATION - to glasshouses

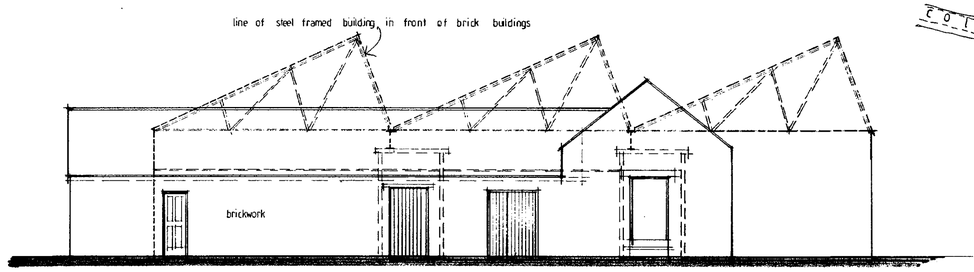


SOUTH EAST ELEVATION - to large sheds

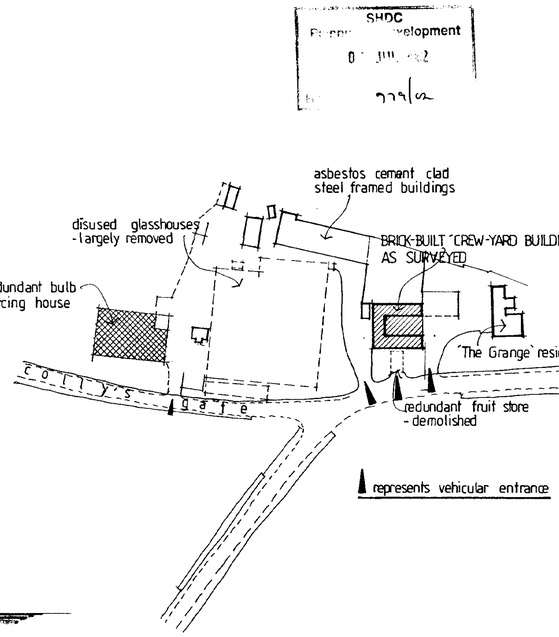


BLOCK PLAN 1:1250


not surveyed

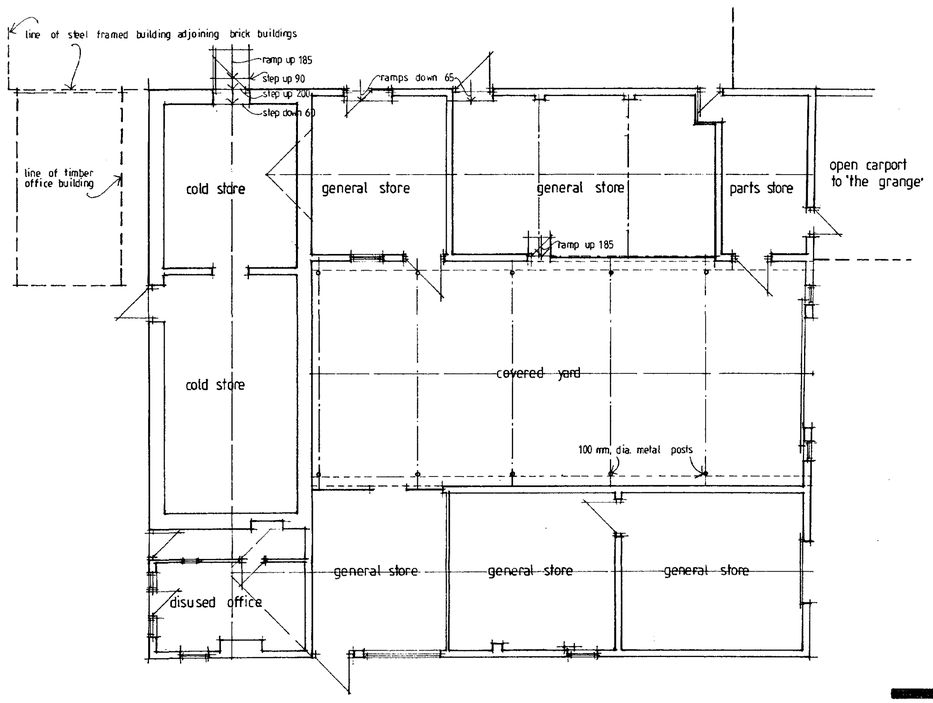


FLOOR PLAN - brickwork buildings only

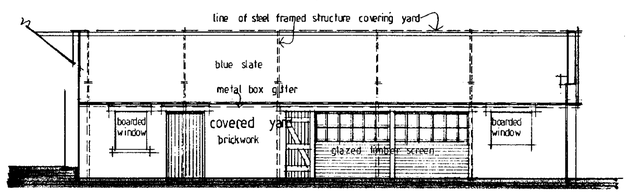


NORTH WEST ELEVATION - to covered yard

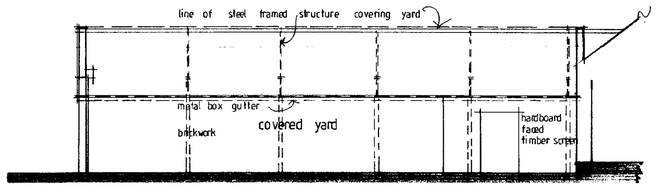

SOUTH EAST ELEVATION - to covered yard

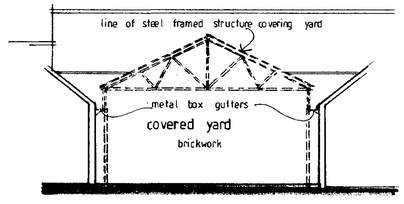

SOUTH WEST ELEVATION - to covered yard

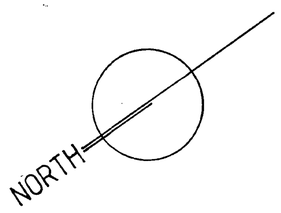


TREVOR A CLAY R.I.B.A.
CHARTERED ARCHITECT
14 OLD FENDIKE ROAD
WESTON HILLS
SPALDING
LINCOLNSHIRE PE12 6DD


Project:
PROPOSED CONVERSION OF REDUNDANT FARM BUILDINGS AT "THE GRANGE", LUTTON SPALDING, LINCOLNSHIRE, FOR MESSRS I AND B CUNNINGTON

Drawing:
PLAN
BUILDINGS AS SURVEYED APRIL 2002


Date: 22 April 02	Proj No: 02/088/PA	
Scale: 1:100/1250	Drg. No: 001	Rev

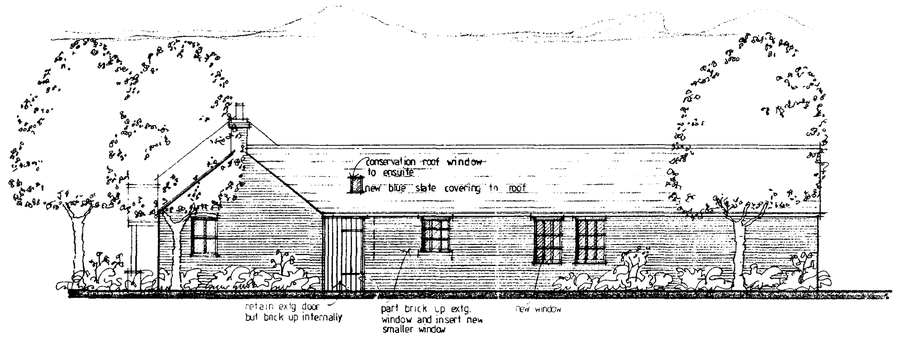


NORTH WEST ELEVATION - to colly's gate

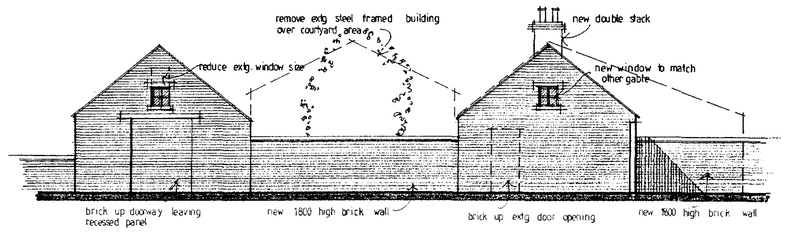


SOUTH WEST ELEVATION - to 'the grange'

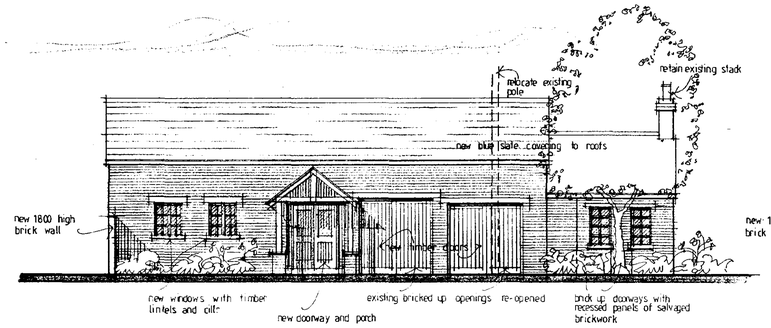


NORTH EAST ELEVATION - to paddock

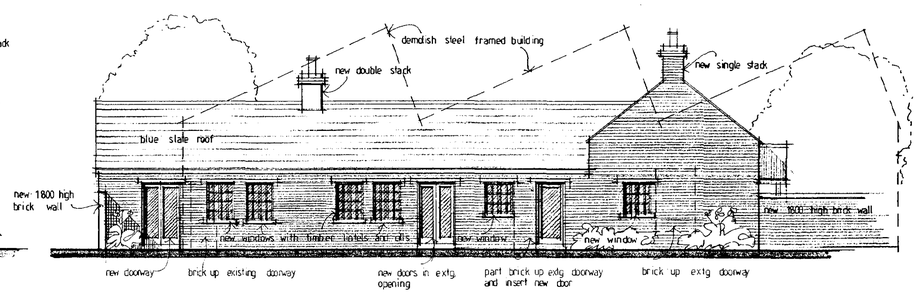

SOUTH EAST ELEVATION - to garden

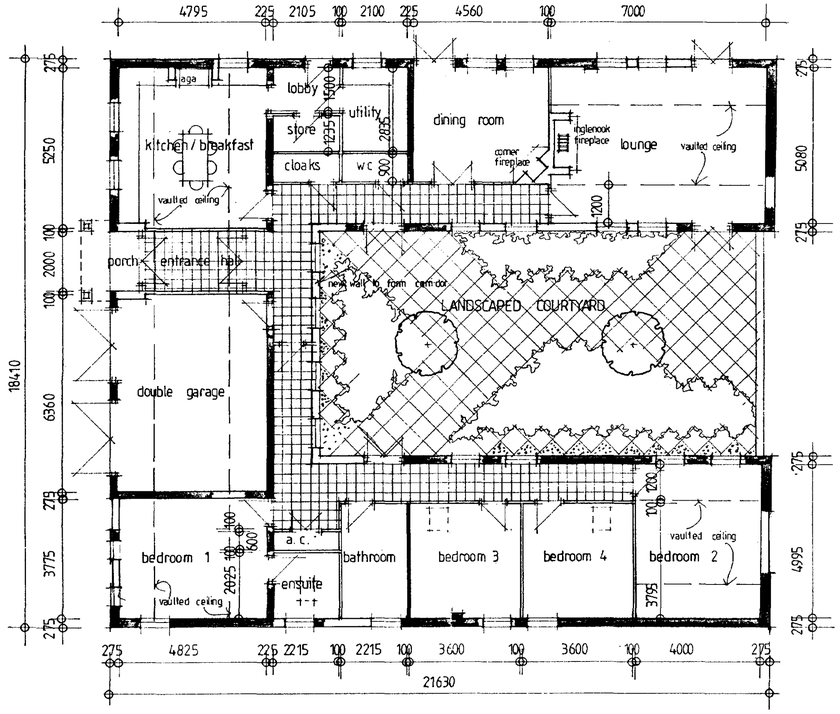

PROPOSED FLOOR PLAN

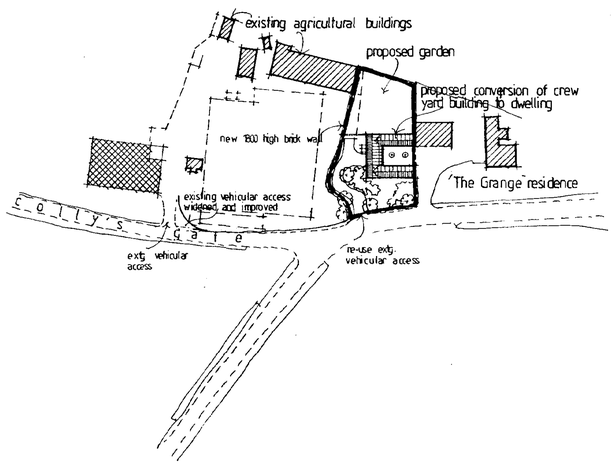

BLOCK PLAN 1:1250

SHDC
Planning & Development
05 JUL 2002
Ref 777/02

NORTH

Rev A: 28 June 02 - Exig. door reinstated to NW elev & roof window added above. Garage door noted as timber. Bricked up doorways to NE elev. chamfered reveals. Paddock omitted & access to Colly's Gate widened and improved

TREVOR A CLAY R.I.B.A.
CHARTERED ARCHITECT
14 OLD FENDIKE ROAD
WESTON HILLS
SPALDING
LINCOLNSHIRE PE12 6DD

Project:
PROPOSED CONVERSION OF REDUNDANT FARM BUILDINGS AT "THE GRANGE", LUTTON SPALDING, LINCOLNSHIRE, FOR MESSRS I AND B CUNNINGTON

Drawing:
DESIGN DRAWING

Date: 21 MAY 02	Proj No: 02/088/PA
Scale: 1:100/1250	Drg. No: 002 Rev: A

PLAN