Scale 1:50 (2cm = 1 metre) | Scale 1:100 (1cm = 1 metre) | Scale 1:200 (1cm = 2 metres) | Scale 1:500 (1cm = 5 metres)

DRAWING SIZE A1


NOTES :

ALL DIMENSIONS TO BE CHECKED ON SITE. ONLY FIGURED DIMENSIONS TO BE USED. ANY DISCREPANCIES TO BE RAISED WITH SIDEY DESIGN BEFORE WORK COMMENCES


THIS DRAWING IS TO BE READ IN CONJUNCTION WITH STRUCTURAL ENGINEERS INFORMATION AND CALCULATIONS




Proposed South East Elevation
Scale 1:100

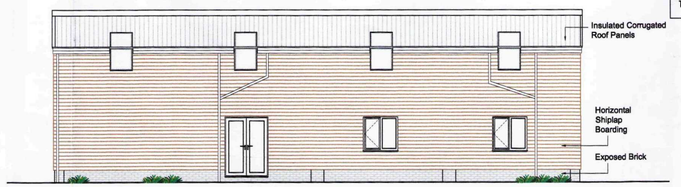


Proposed North East Elevation

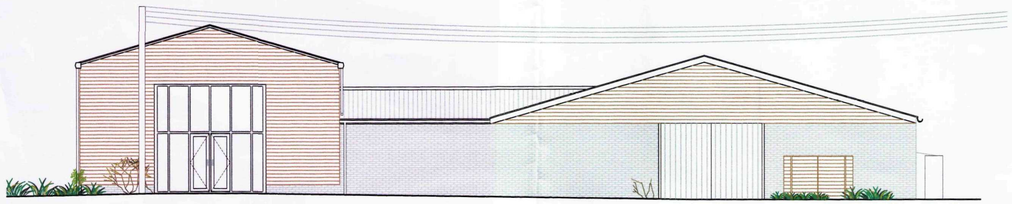


Proposed North West Elevation

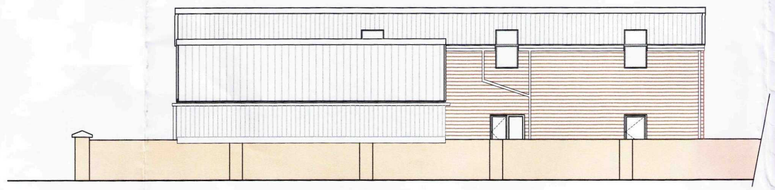


Proposed South West Elevation

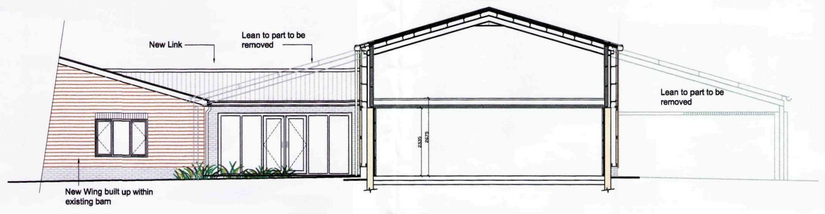


Indicative Section 1:100

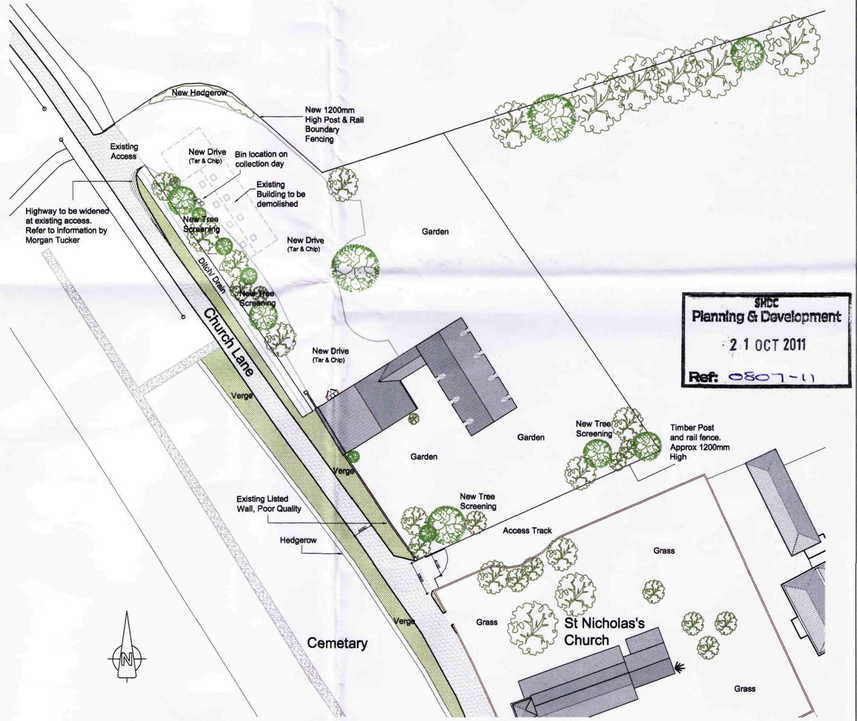

Proposed Site Plan 1:500

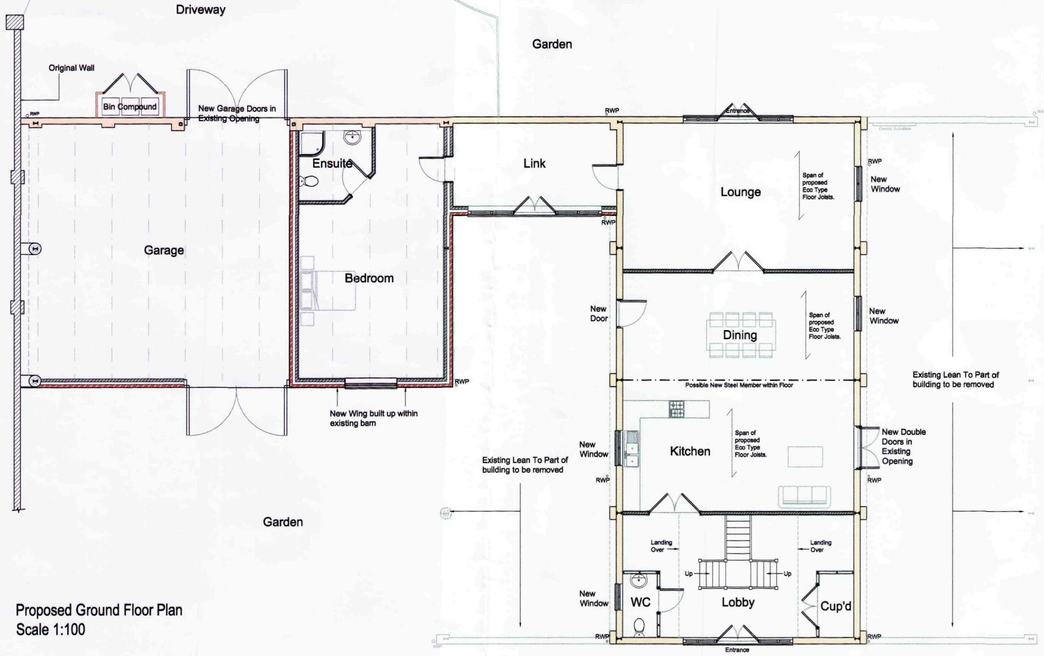

Proposed Ground Floor Plan
Scale 1:100

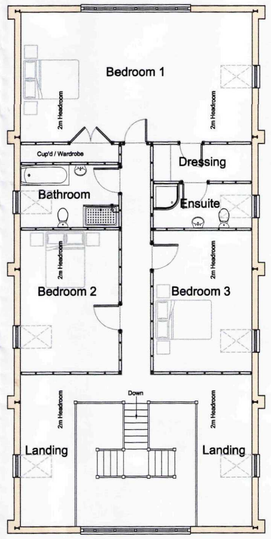

Proposed First Floor Plan
Scale 1:100

Rev A: Site Plan Updated S.C 07-10-11

Sidey Design © ARCHITECTURE
10 MARKET SQUARE, HIGHAM FERRERS, NN10 8BT
TEL: 01933 317967 FAX: 01933 311161
EMAIL: enquiries@sideydesign.co.uk
WEBSITE: www.sideydesign.co.uk

Drawing Status
PLANNING

Client
Courtley Consultants

Title
Proposed Change of Use to Agricultural Buildings at Church Lane, Lutton, Spalding Lincs PE12 9

Drawing
Proposed Plans & Elevations
Indicative Section
Site Plan

Date	Drawn	Checked	Scale	Drawing No.	Rev.
Oct '11	SC		As Noted	09-099-02	A

SHDC Planning & Development
21 OCT 2011
Ref: 0807-11