

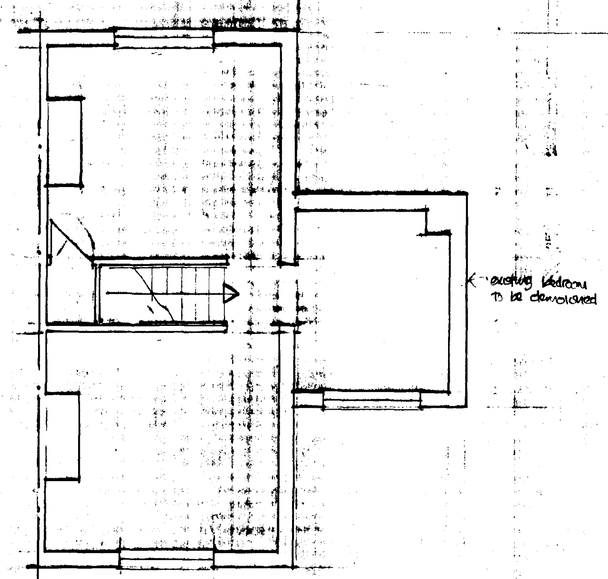



FIRST FLOOR PLAN AS EXISTING

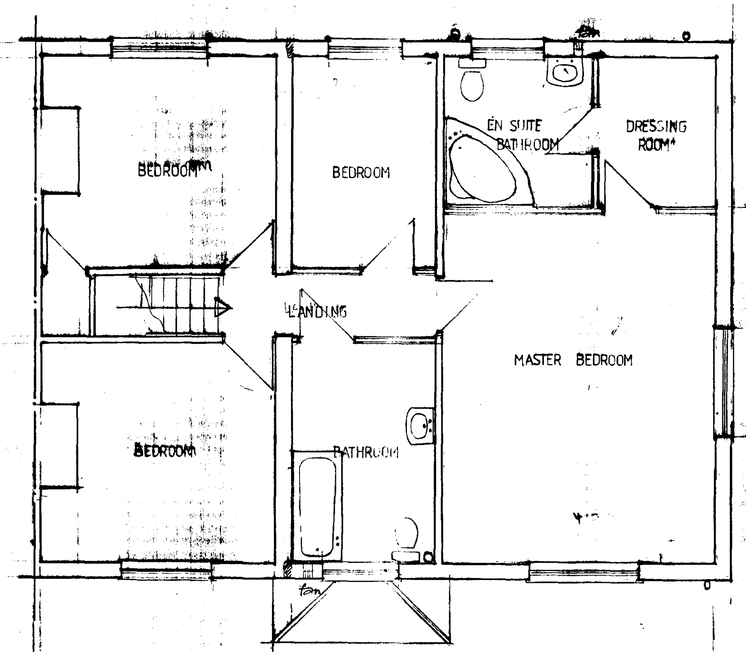

FIRST FLOOR PLAN PROPOSED

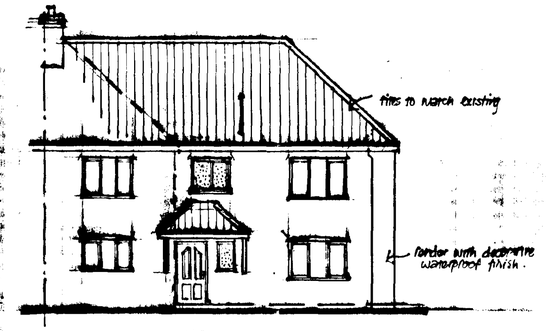


FRONT ELEVATION PROPOSED

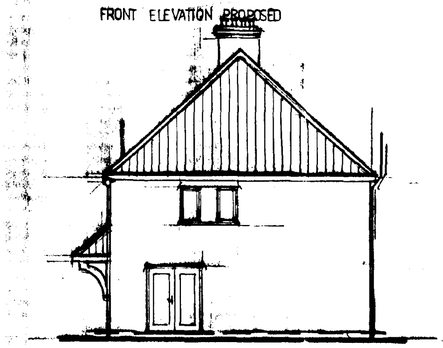


SIDE ELEVATION



REAR ELEVATION

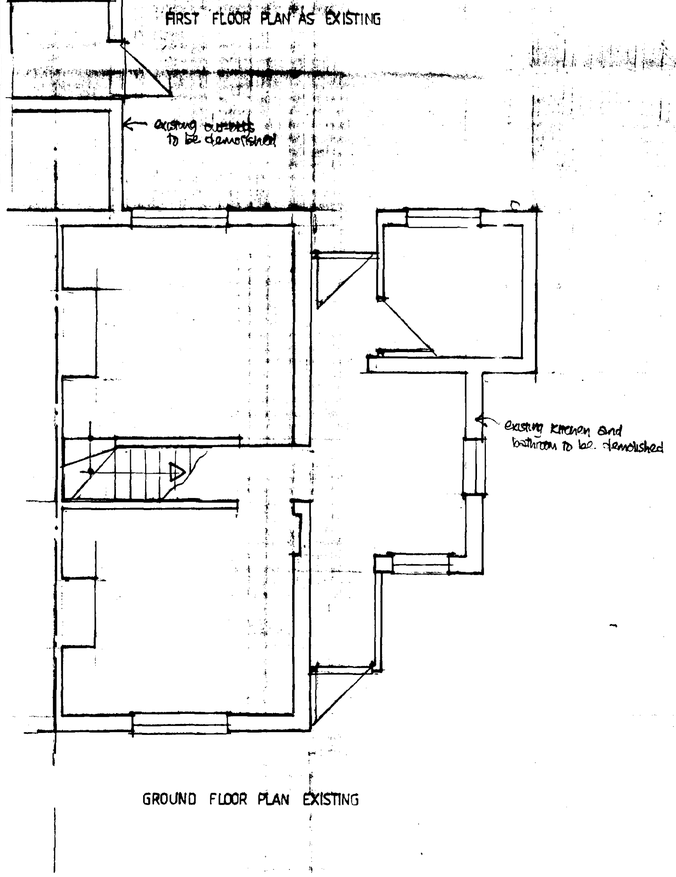

GROUND FLOOR PLAN EXISTING

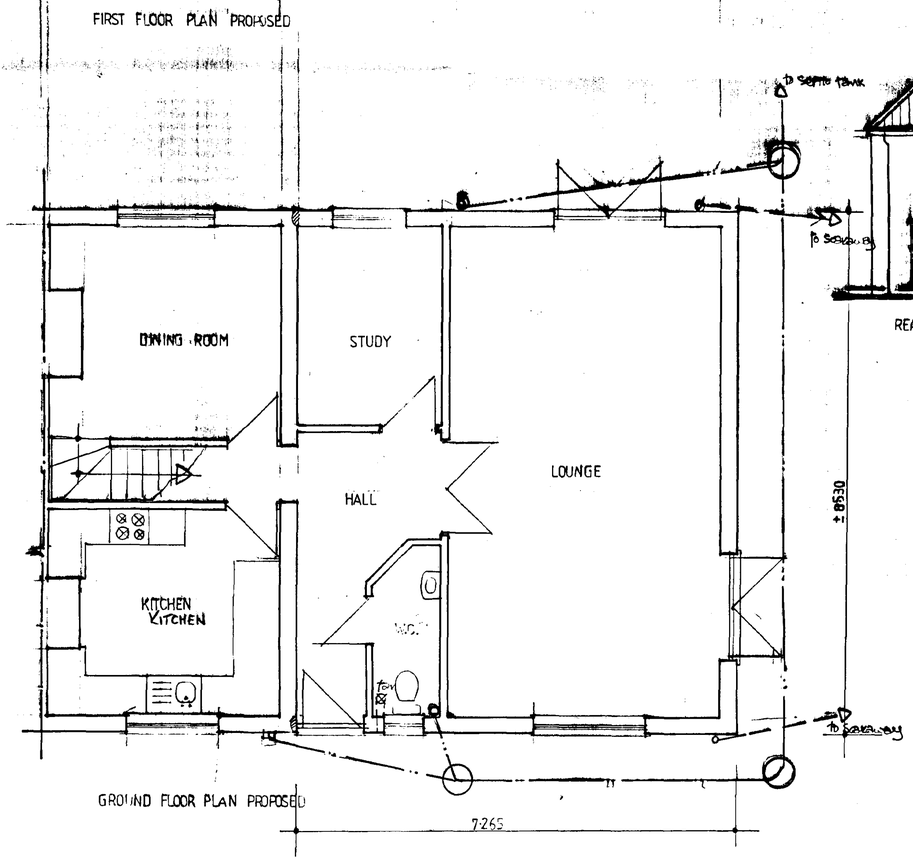

GROUND FLOOR PLAN PROPOSED

DETERMINED PLAN

29/8 - GS spoke to L.Bliss whole property to be rendered in off-white colour.

NOTES
All dimensions must be checked on site and not scaled from this drawing.

	Date	Revisions
A		

© copyright

SHDC Planning & Development 17 JUL 2002 Ref P0330/02

Client
MR AND MRS K. NICHOLS

Job Title
PROPOSED TWO STOREY SIDE EXTENSION TO HOUSE.
51, LEAMLANDS,
LUTTON MARSH,
SPALDING,
LINCS.

Drawing Title
PLANS AND ELEVATION

Scale 1:50, 1:100.

Date JUNE, 2002. | Drawn by L.W.BLISS.

Drg No. | Rev.