
NOTES:


© This drawing is copyright of Ponsford King Architects.

1. All dimensions and levels are to be checked on site before commencement of work.
2. Any errors or omissions are to be notified to the Architects immediately.
3. This drawing is not to be scaled.

A. Nov. 2010 Window to SE elevation amended

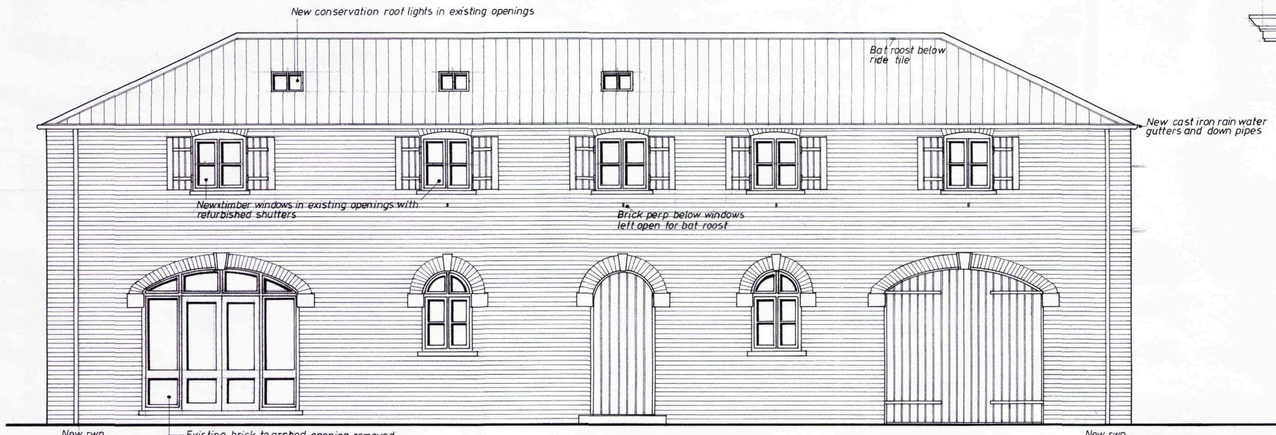


South - West Elevation

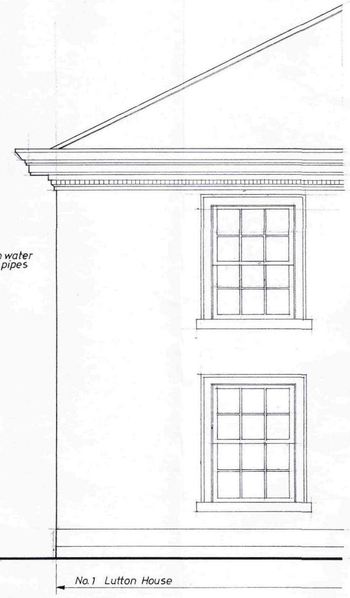




South - East Elevation


Bat roost in wall

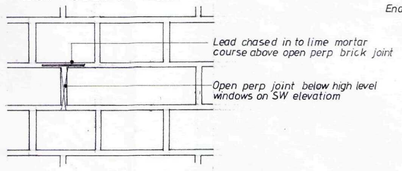


Bat roost at ridge

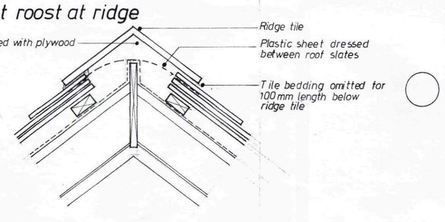

Ground Floor Plan

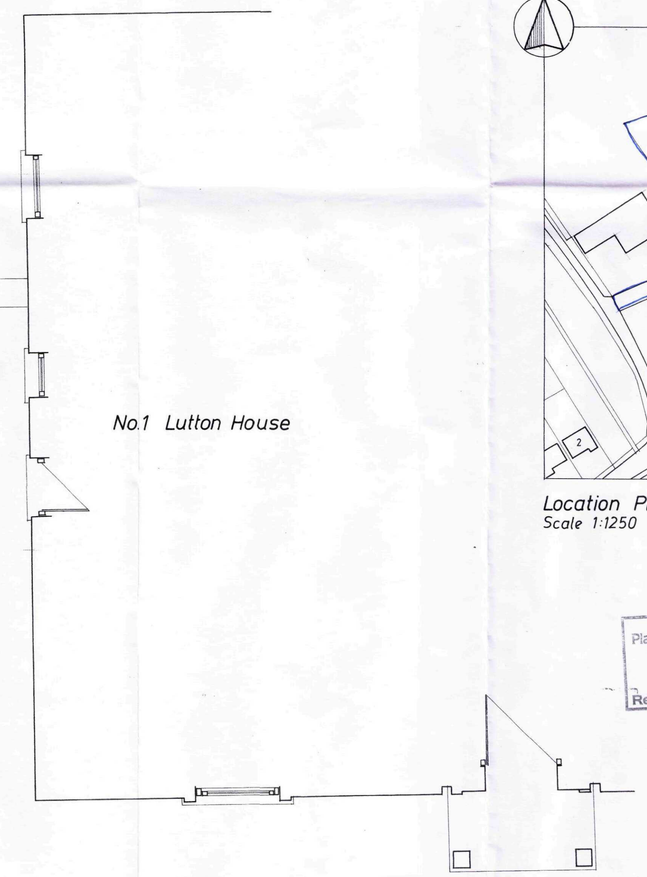

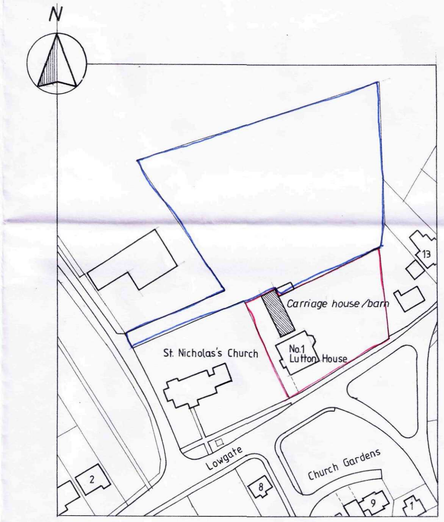

Location Plan
Scale 1:1250

CONSTRUCTION KEY

Walls

Existing wall.

External wall consisting of existing 330mm thick brickwork, 50mm air cavity, 100mm thick Celotex insulation board cut tight between pressed metal or sw treated studwork, all concealed by 12.5mm thick plasterboard with skim coat ready for decoration.

External wall consisting of new 330mm thick brickwork, 50mm air cavity, 100mm thick Celotex insulation board cut tight between pressed metal or sw treated studwork, all concealed by 12.5mm thick plasterboard with skim coat ready for decoration.

Internal wall consisting of existing 215mm thick brickwork, with either side 50mm thick Celotex insulation board and 12.5mm thick plasterboard with skim coat ready for decoration.

100 mm thick internal partition consisting of 48mm Gypframe C pressed metal studwork at 600mm centres, Isover APR 1200 sound deadening quilt cut tight between studs, 2 layers of 12.5mm plasterboard either side with skim coat ready for decoration. Max height 3400mm.

Site boundary

SHDC
Planning & Development
29 NOV 2010
Ref: 0888-10

AMENDED PLAN
Ref. A1

PONSFORD • KING ARCHITECTS
Chartered Architects

The Priory ■ High Street ■ Redbourn ■ Herts AL3 7LZ
Tel: (01582) 794794 ■ Fax: (01582) 794080
E-mail: ponsfordking@btconnect.com

Project:

Proposed barn conversion

Barn adjacent to Lutton House, 1 Lowgate, Lutton.


Plans and Elevations

Date:	Scale:	Drawn:
Oct. 2010	1:50	CJSK

Drawing No: 4081-101

Revision: A


SWIFT 532654

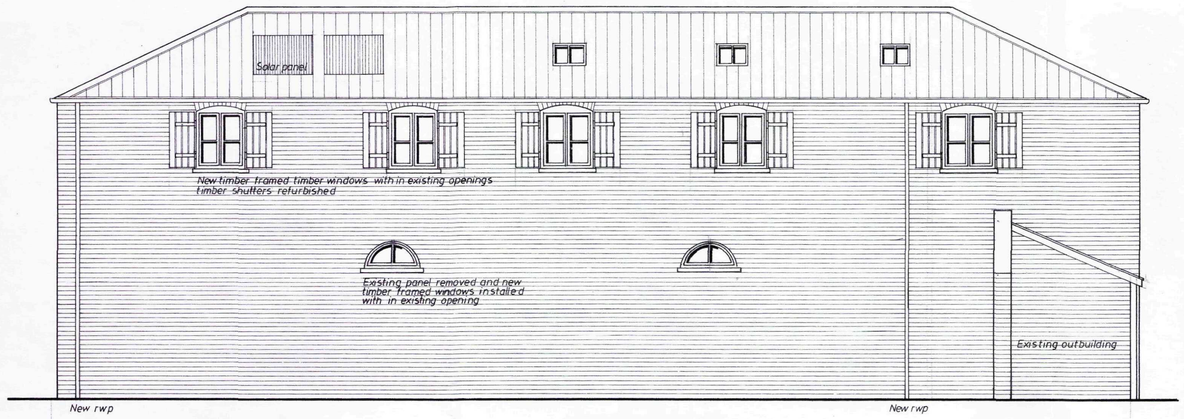


North - East Elevation



North - West Elevation

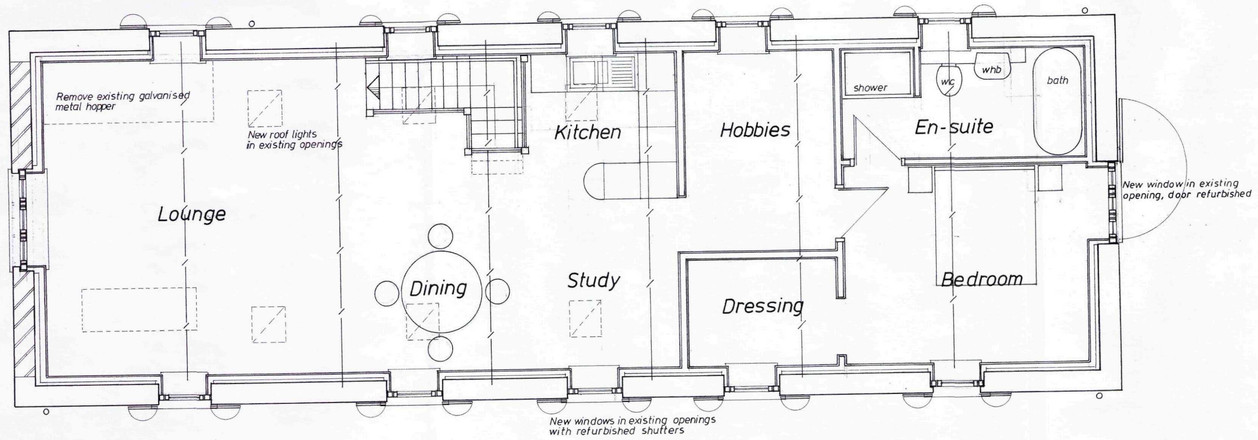

First Floor Plan

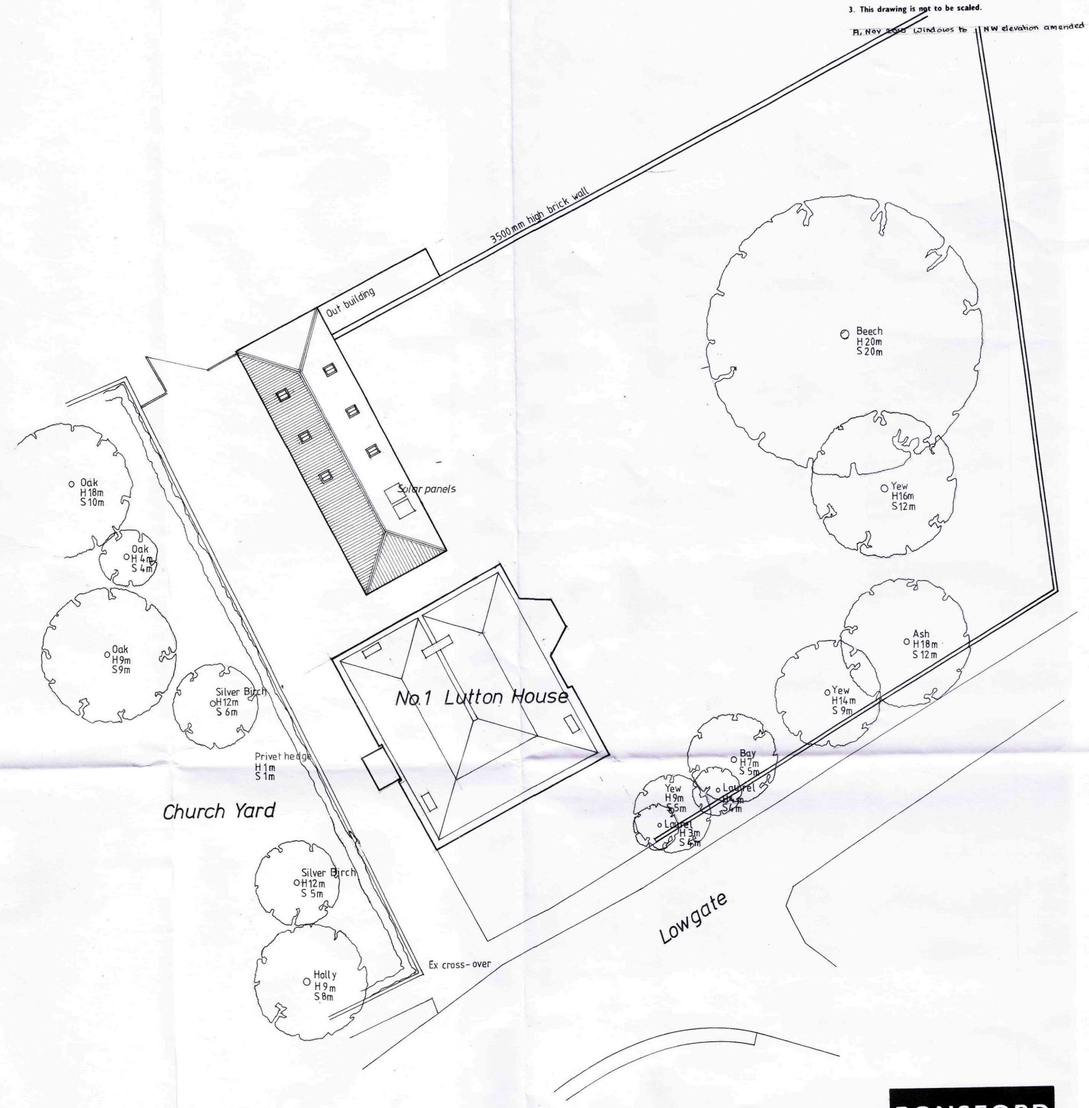

Site Plan
Scale 1:200

NOTES:

© This drawing is copyright of Ponsford King Architects.

1. All dimensions and levels are to be checked on site before commencement of work.
2. Any errors or omissions are to be notified to the Architects immediately.
3. This drawing is not to be scaled.

A. Nov 2010 Windows to NW elevation amended

SHDC
Planning & Development
29 NOV 2010
Ref: 0888-10

AMENDED PLAN
Ref. A1

PONSFORD • KING ARCHITECTS Chartered Architects

The Priory ■ High Street ■ Redbourn ■ Herts AL3 7LZ
Tel: (01582) 794794 ■ Fax: (01582) 794080
E-mail: ponsfordking@btconnect.com

Project:
Proposed barn conversion
Barn adjacent to Lutton House, 1 Lowgate, Lutton.

Plans and Elevations

Date:	Scale:	Drawn:
Oct. 2010	1:50 1:200	CJSK

Drawing No:	Revision:
4081 - 102	A