

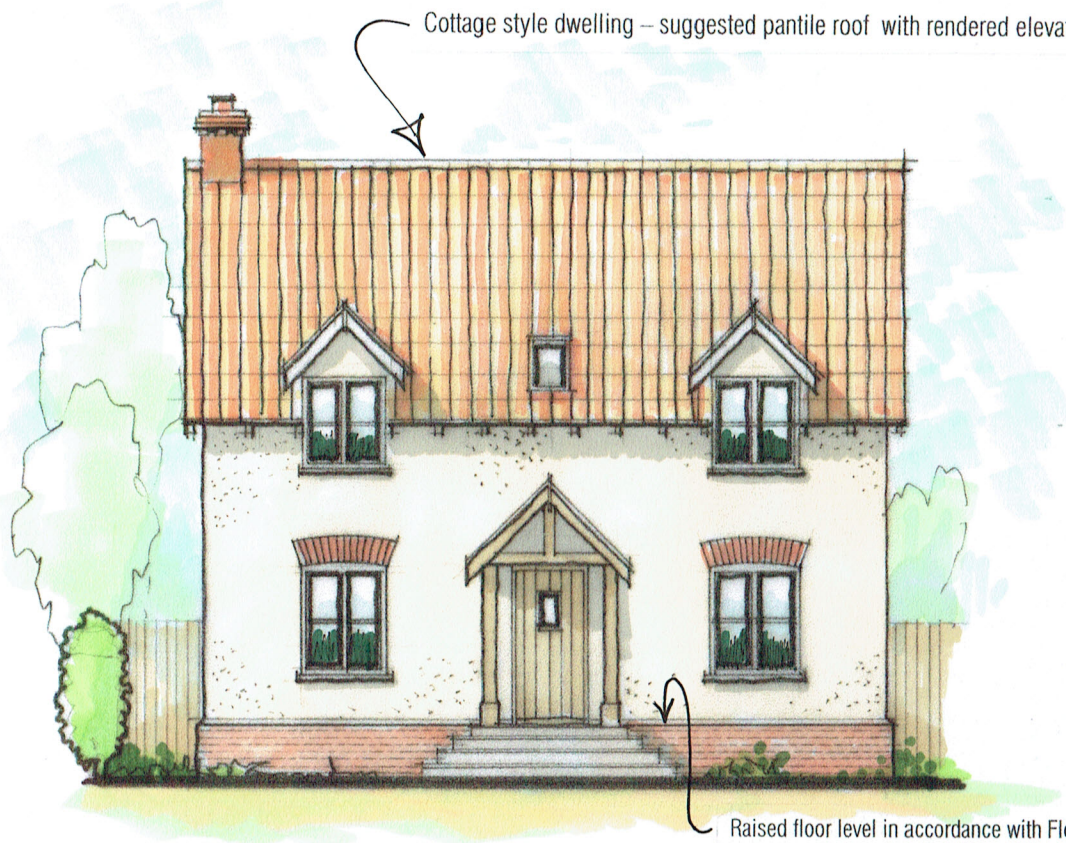


Front Elevation (north)

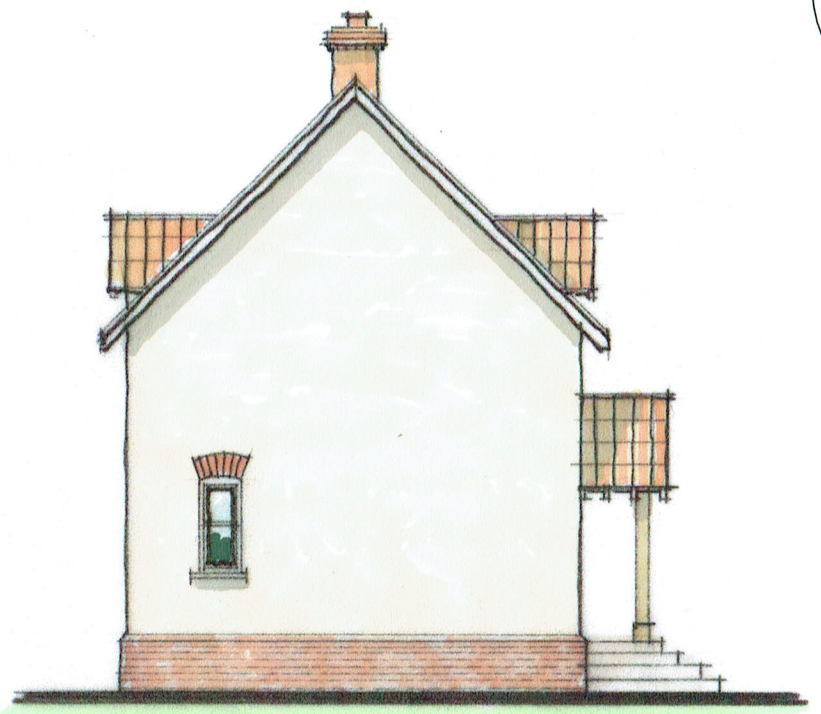


Side elevation to School Lane

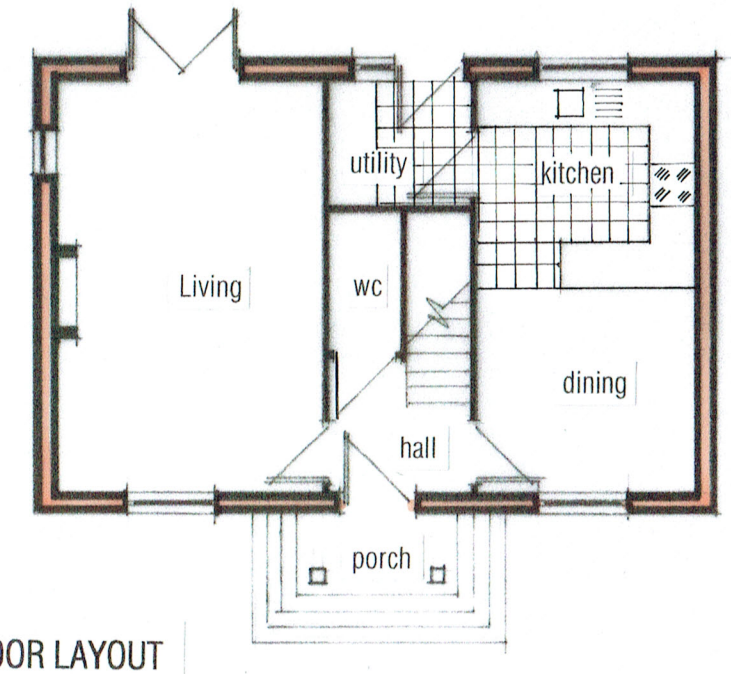

FLOOR LAYOUT

SKETCH DESIGN FOR PROPOSED DWELLING

1 : 100 scale

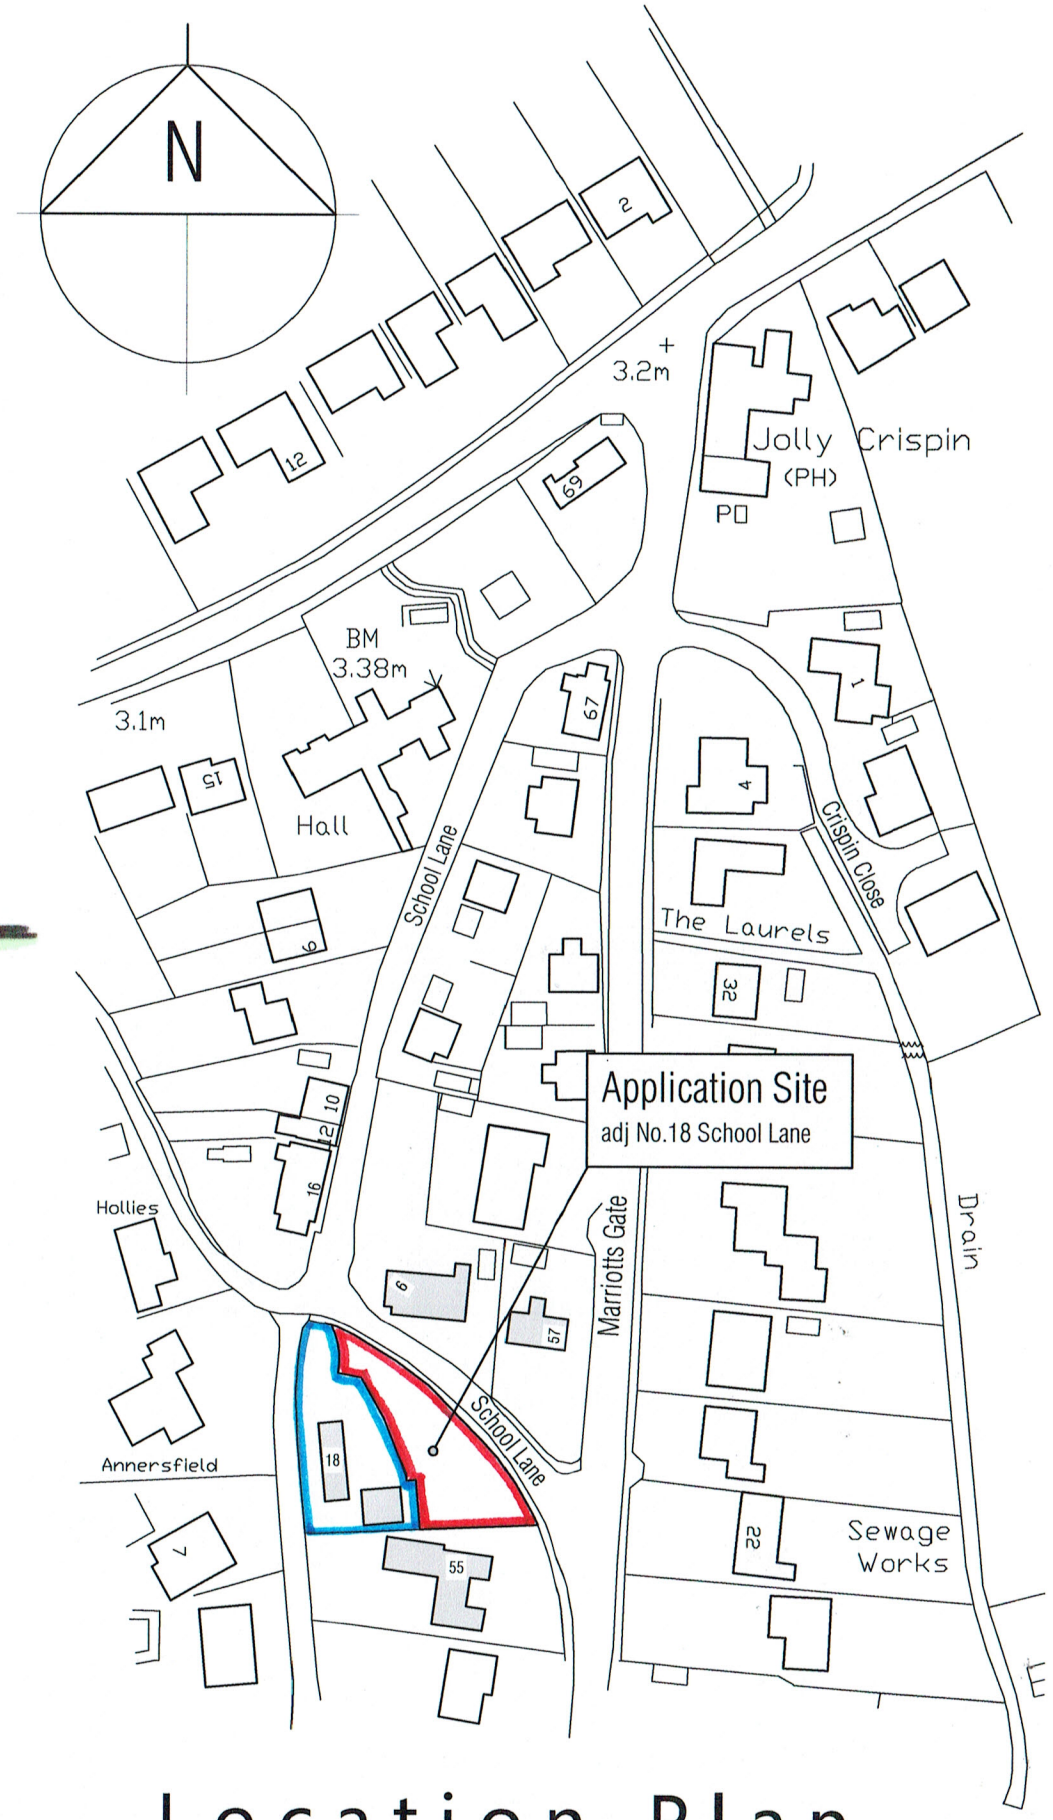

Location Plan

1:1250 scale

mlp Moulton Land and Planning

moultonlandandplanning.co.uk 7 Broad Lane Moulton Lincs PE12 6PN
tel 01406 370081 mob 07484 101655 e-mail alan@moultonland.co.uk

Project
Proposed Detached Dwelling Adj No.18 School Lane Lutton for Mr. & Mrs. S. Whomsley

Drawing
Location Plan & Sketch Design for Dwelling

date SEPT 2017

scale(s) 1 : 100 & 1:1250 @A3

DRG. No. WH01 / pl 001