
THIS DRAWING IS NOT TO BE USED FOR CONSTRUCTION.
THIS DRAWING IS COPYRIGHT SEVEN22 ARCHITECTURE LTD

REV	DATE	NOTES
A	06/12/24	PARKING SPACES & DIMENSIONS TO DRIVEWAY ADDED

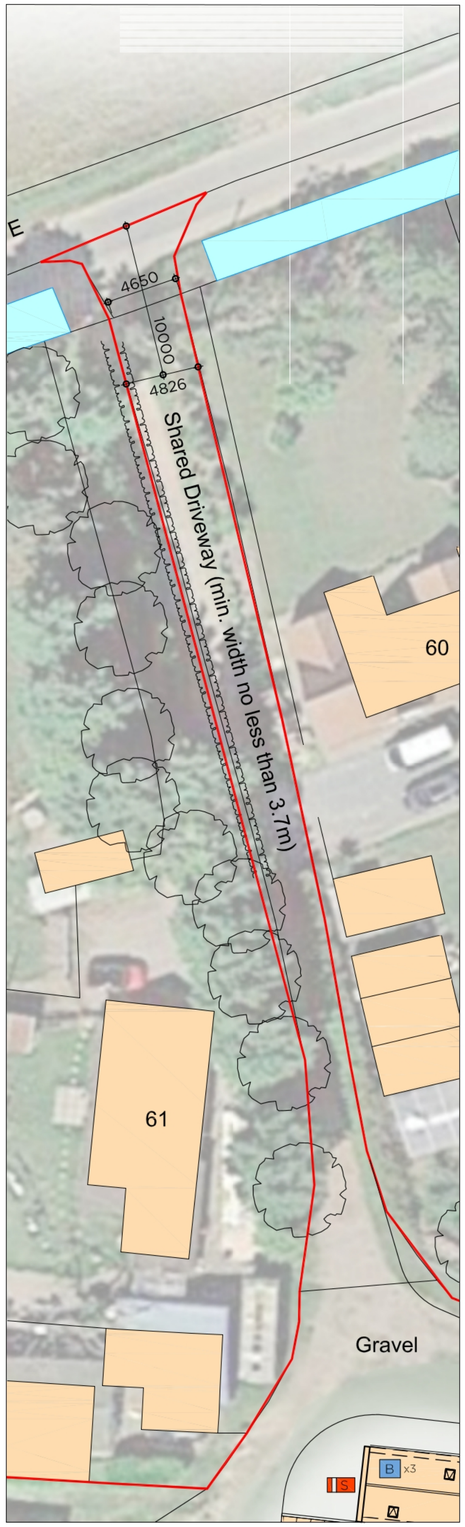

Site Layout - Existing Shared Drive
Scale 1:200

0 1 2 3 4 5 10 20



Proposed Site Layout
Scale 1:200

0 1 2 3 4 5 10 20

Legend

Bat Tile as indicated in survey mitigation provisions — B

2No. Manthorpe Swift Nest Brick as identified in planning statement — S

N

seven22 ARCHITECTURE LTD
22 SHORE VIEW, PETERBOROUGH
CAMBRIDGESHIRE, PE7 8FS
E.info@seven22.co.uk - T.07799 585277

PROJECT
PROPOSED BARN CONVERSION
REAR OF
60 SOUTH DROVE
LUTTON MARSH
SPALDING
PE12 9NT

CLIENT
MR L BURTON

TITLE
PROPOSED SITE LAYOUT & ROOF PLAN

DRAWING No.
079 P01

SCALE	DATE	REV
1:200 @ A1	NOV 2024	A