


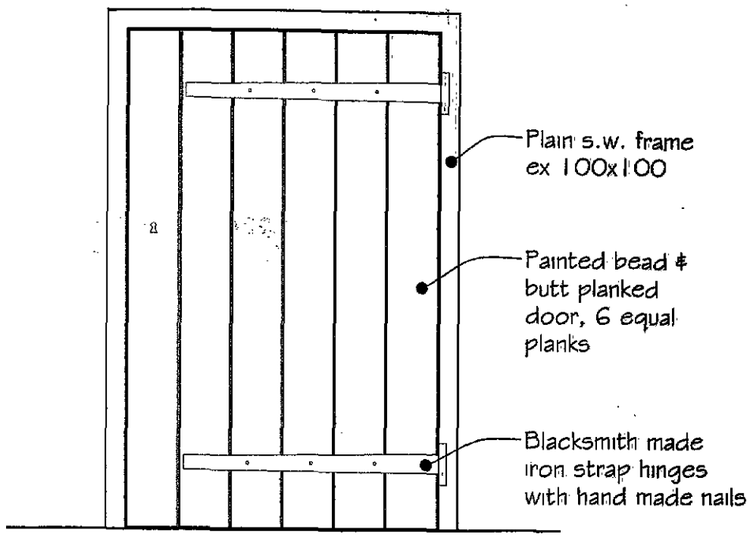


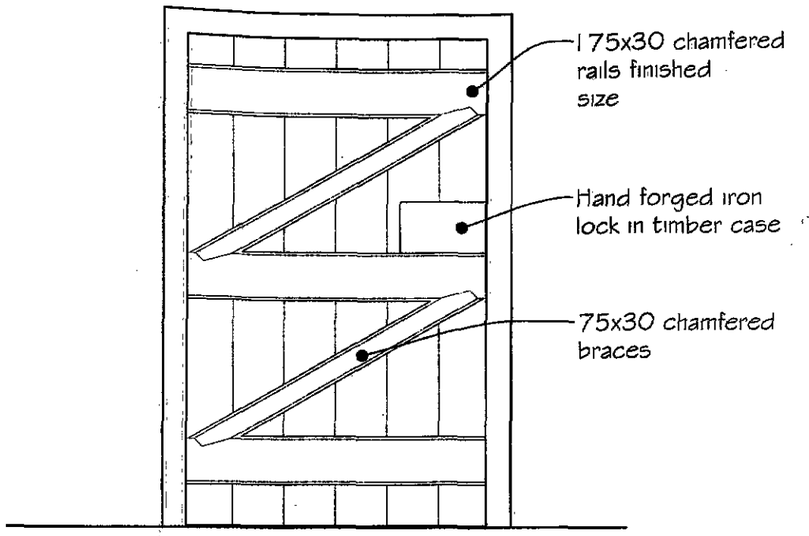

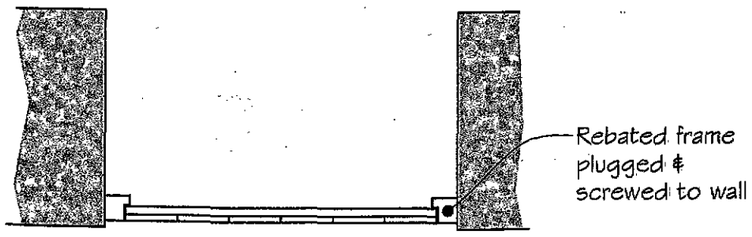

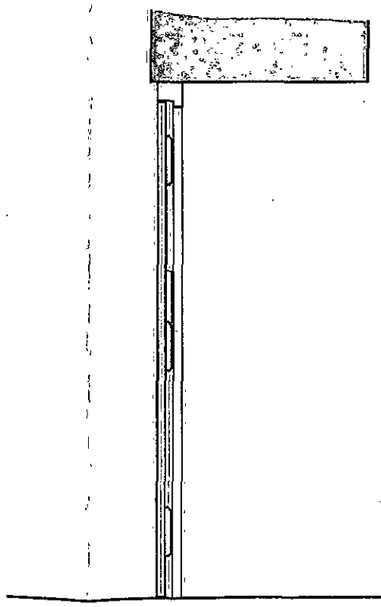

SHDC
Planning & Development
22 NOV 2010
Ref: 0974-10

NOTES :

All dimensions must be checked on site and any discrepancies reported to architect.
Do not scale from this drawing. If in doubt ask.

	Date	Revisions

© Copyright

Anderson and Glenn
Architectural and Landscape Consultancy
Yew Tree Nurseries
Frampton West
BOSTON PE20 1RQ

Tel : 01205 724047
Fax : 01205 723792
www.andersonandglenn.com

Client
The Sneath's Mill Trust

Job Title

Sneaths Mill
Lutton Gow
Long Sutton

Drawing Title

Door Detail


Scale
1:20 @ A3

Date
March 2010


Drawn by
MEA

Drg. No.
A-151-05


Rev.

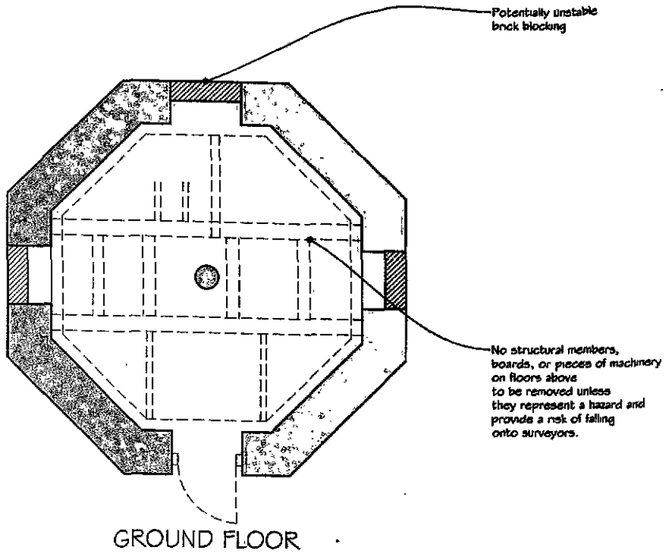


GROUND FLOOR

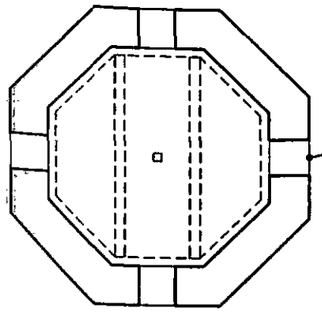

SECOND FLOOR

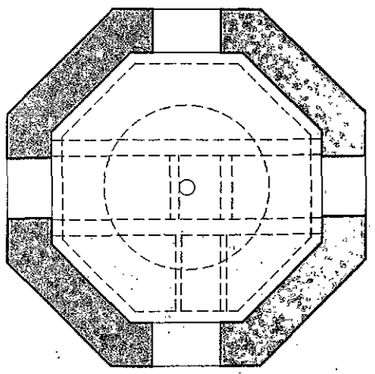


FIRST FLOOR

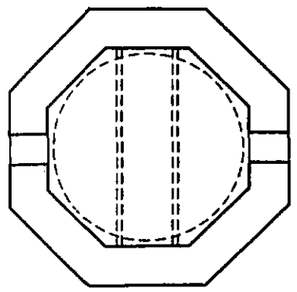

THIRD FLOOR

SHDC
Planning & Development
22 NOV 2010
Ref: 0974-10

NORTH

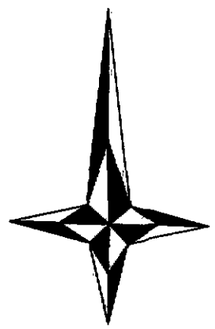

NOTES :

All dimensions must be checked on site and any discrepancies reported to architect. Do not scale from this drawing. If in doubt ask.

0m 1m 2m 3m 4m
Scale

Drawings based on sketch survey carried out by Mary Anderson in 1992.

Date	Revisions

© Copyright

Anderson and Glenn
Architectural and
Landscape Consultancy
Yew Tree Nurseries
Frampton West
BOSTON PE20 1RQ
Tel : 01205 724047
Fax : 01205 723792
www.andersonandglenn.com

Client: Sneath's Mill Trust

Job Title:
Sneaths Mill
Lutton Gowt
Long Sutton


Drawing Title:
Existing Floor Plans

Scale: 1:50 @ A1, 1: 100 @A3

Date: Sept 2009 | Drawn by: JG

Drg. No.: A/151/03 | Rev.:

Reproduced from the Ordnance Survey Map with the permission of
The Stationary Office © Crown Copyright
Anderson and Glenn Boston PE20 1RQ, Licence No. AR/370533

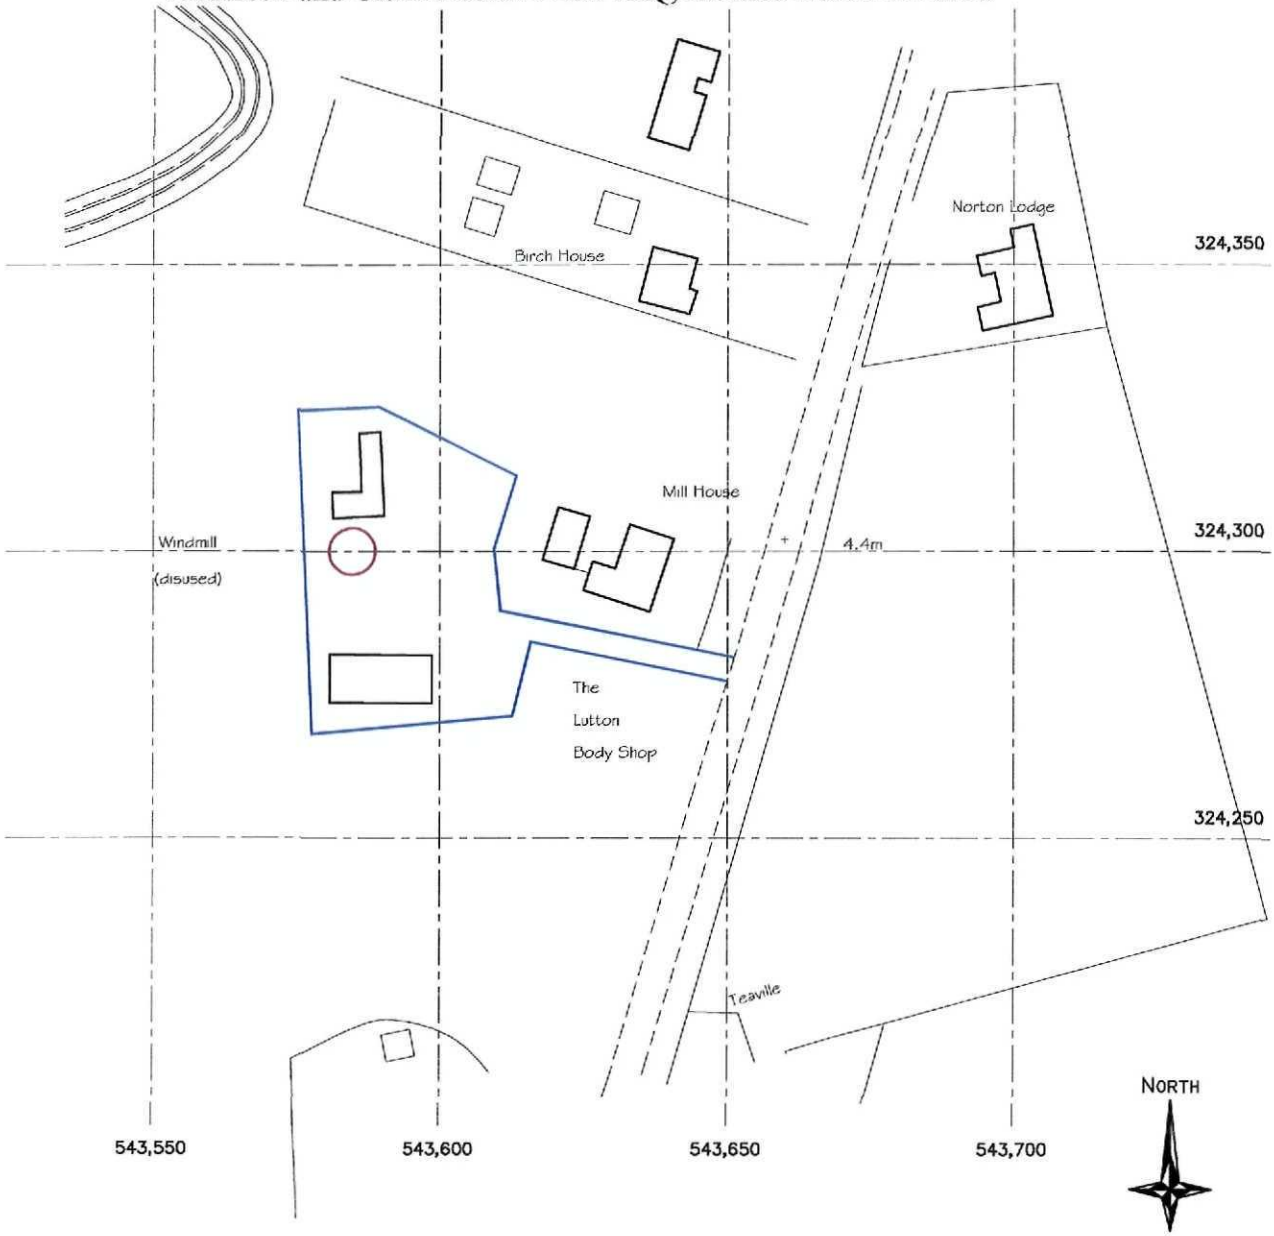

SNEATHS MILL, LUTTON GOWT : LOCATION PLAN Scale 1:1250
Drg. Ref : A/151/01

SHDC
Development
22 NOV 2010
0974-10