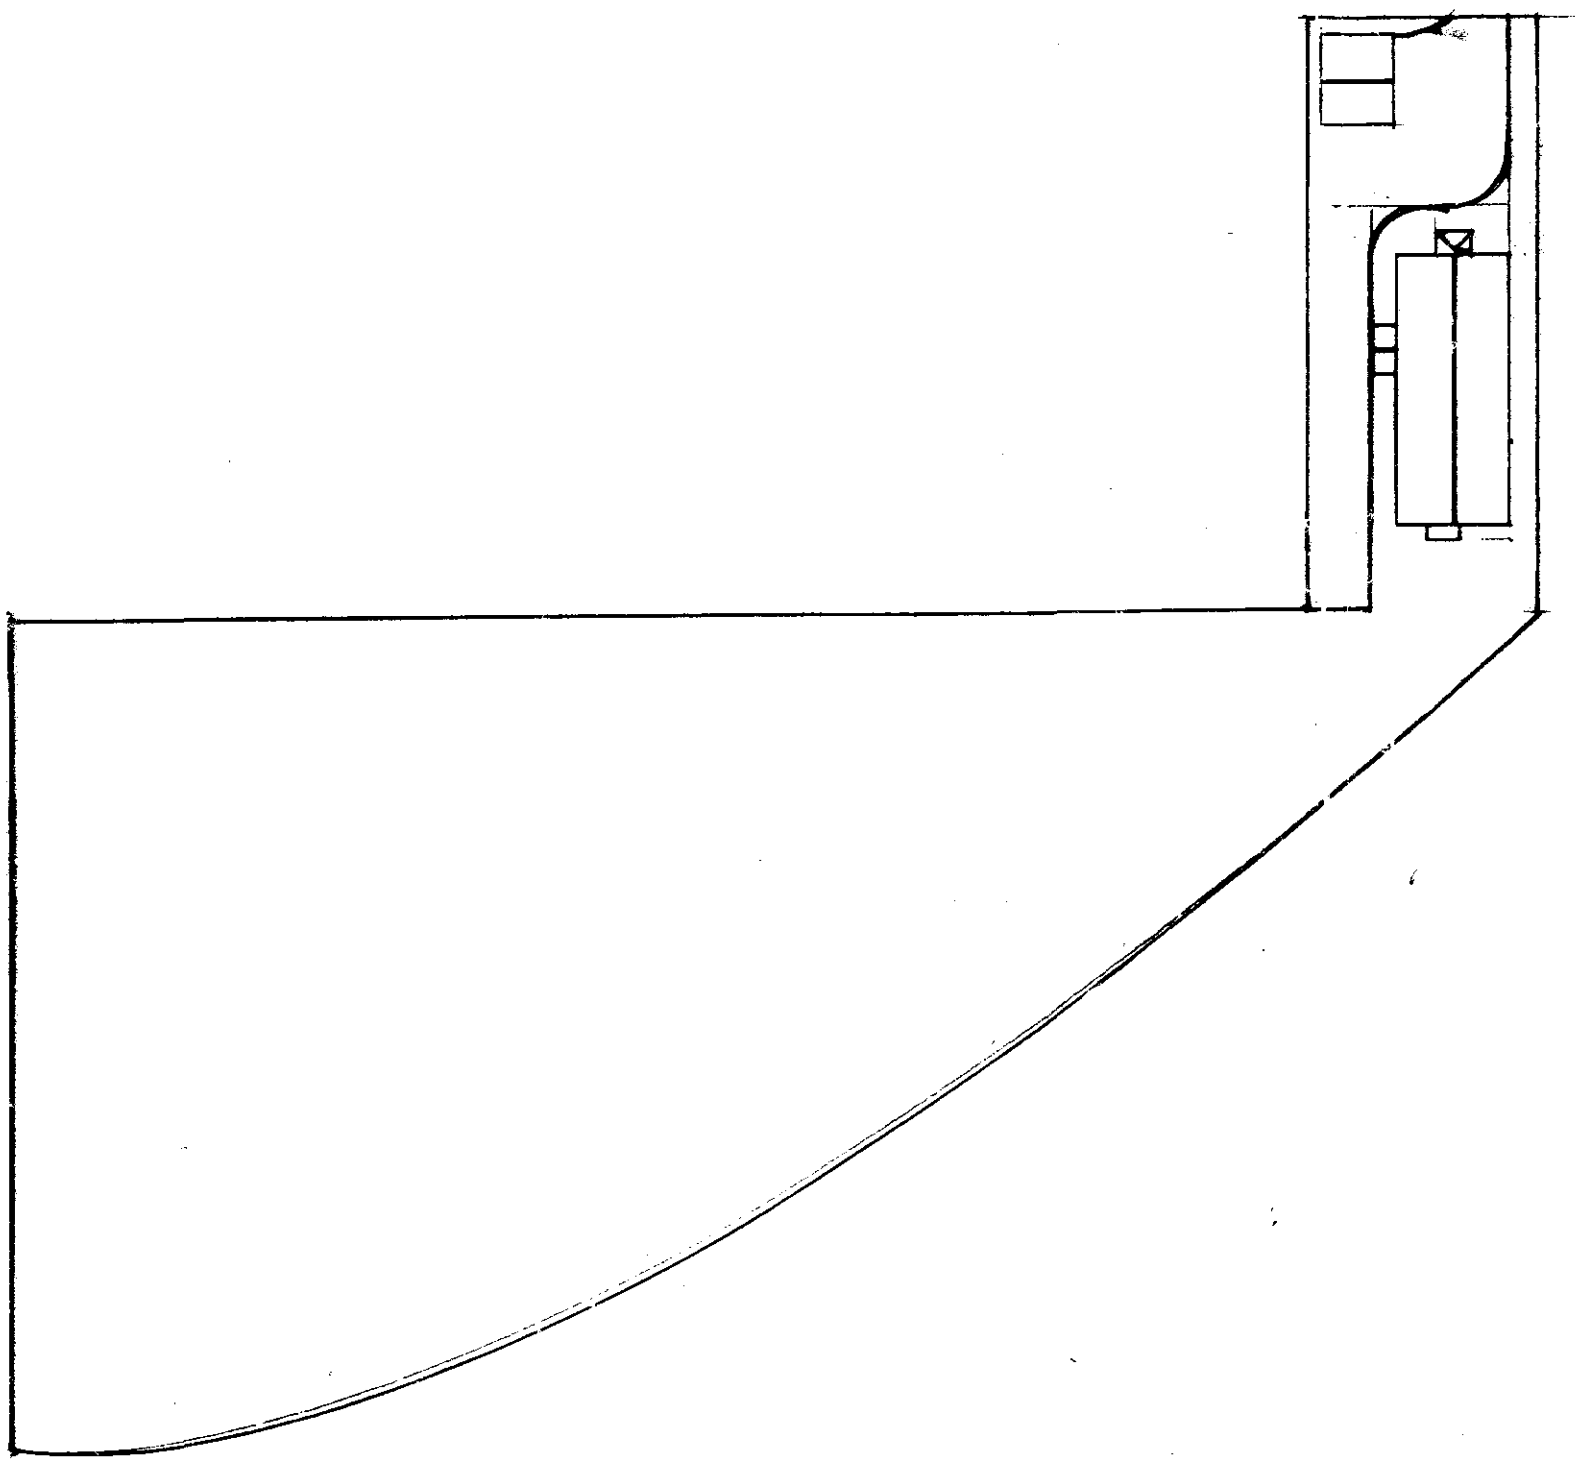


INFO ONLY

* S07/00

LOOP No. OF

AREA COVERED

SITE PLAN

PROJECT: PROPOSED 4 BED ROOM HOUSE

CLIENT: MR & MRS A TAYLOR

DRN: MG DAWSON

DATE: 21ST MAY 2000

ORDER NO: H/2105/3/00

CHKD: SCALE: 1:500

DO NOT SCALE OFF THIS

NOTES:
SITE PLAN SHOWING FULL EXTENT OF LAND AS INDICATED ON LOCATION PLAN MARKED IN RED.

SOUTH HOLLAND DC
PLANNING
08 AUG 2000
Ref: 0982/00

REVISIONS:

NO	DETAIL	BY
1	DWELLING MOVED AWAY FROM BARN - DWLG TO WHITE HOUSE FROM 1M - 1·5M	

LOOP No. 02
L2AJ 1/1

AREA COVERED
SECTION A-A

PROJECT:
4 BEDROOM DETACHED HOUSE

CLIENT:
MR & MRS A TAYLOR

DRN: MR MG DAVIES
DATE: 5/08/2000
ORDER NO:
CHKD: SCALE: 1:50
DIMENSIONS IN MM
DO NOT SCALE OFF THIS


NOTES:
SECTION TO SHOW HEIGHT OF SKY LITES
2 NO 1000MM x 800MM
600MM MIN FROM RIDGE
DIMEN FROM FFL TO BOTTOM OF SKY LITE 1925MM

REVISIONS:

SOUTH [illegible] DC
HOUSING & PLANNING
08 AUG 2000
0982/00
Ref:

21066

23° Pitch

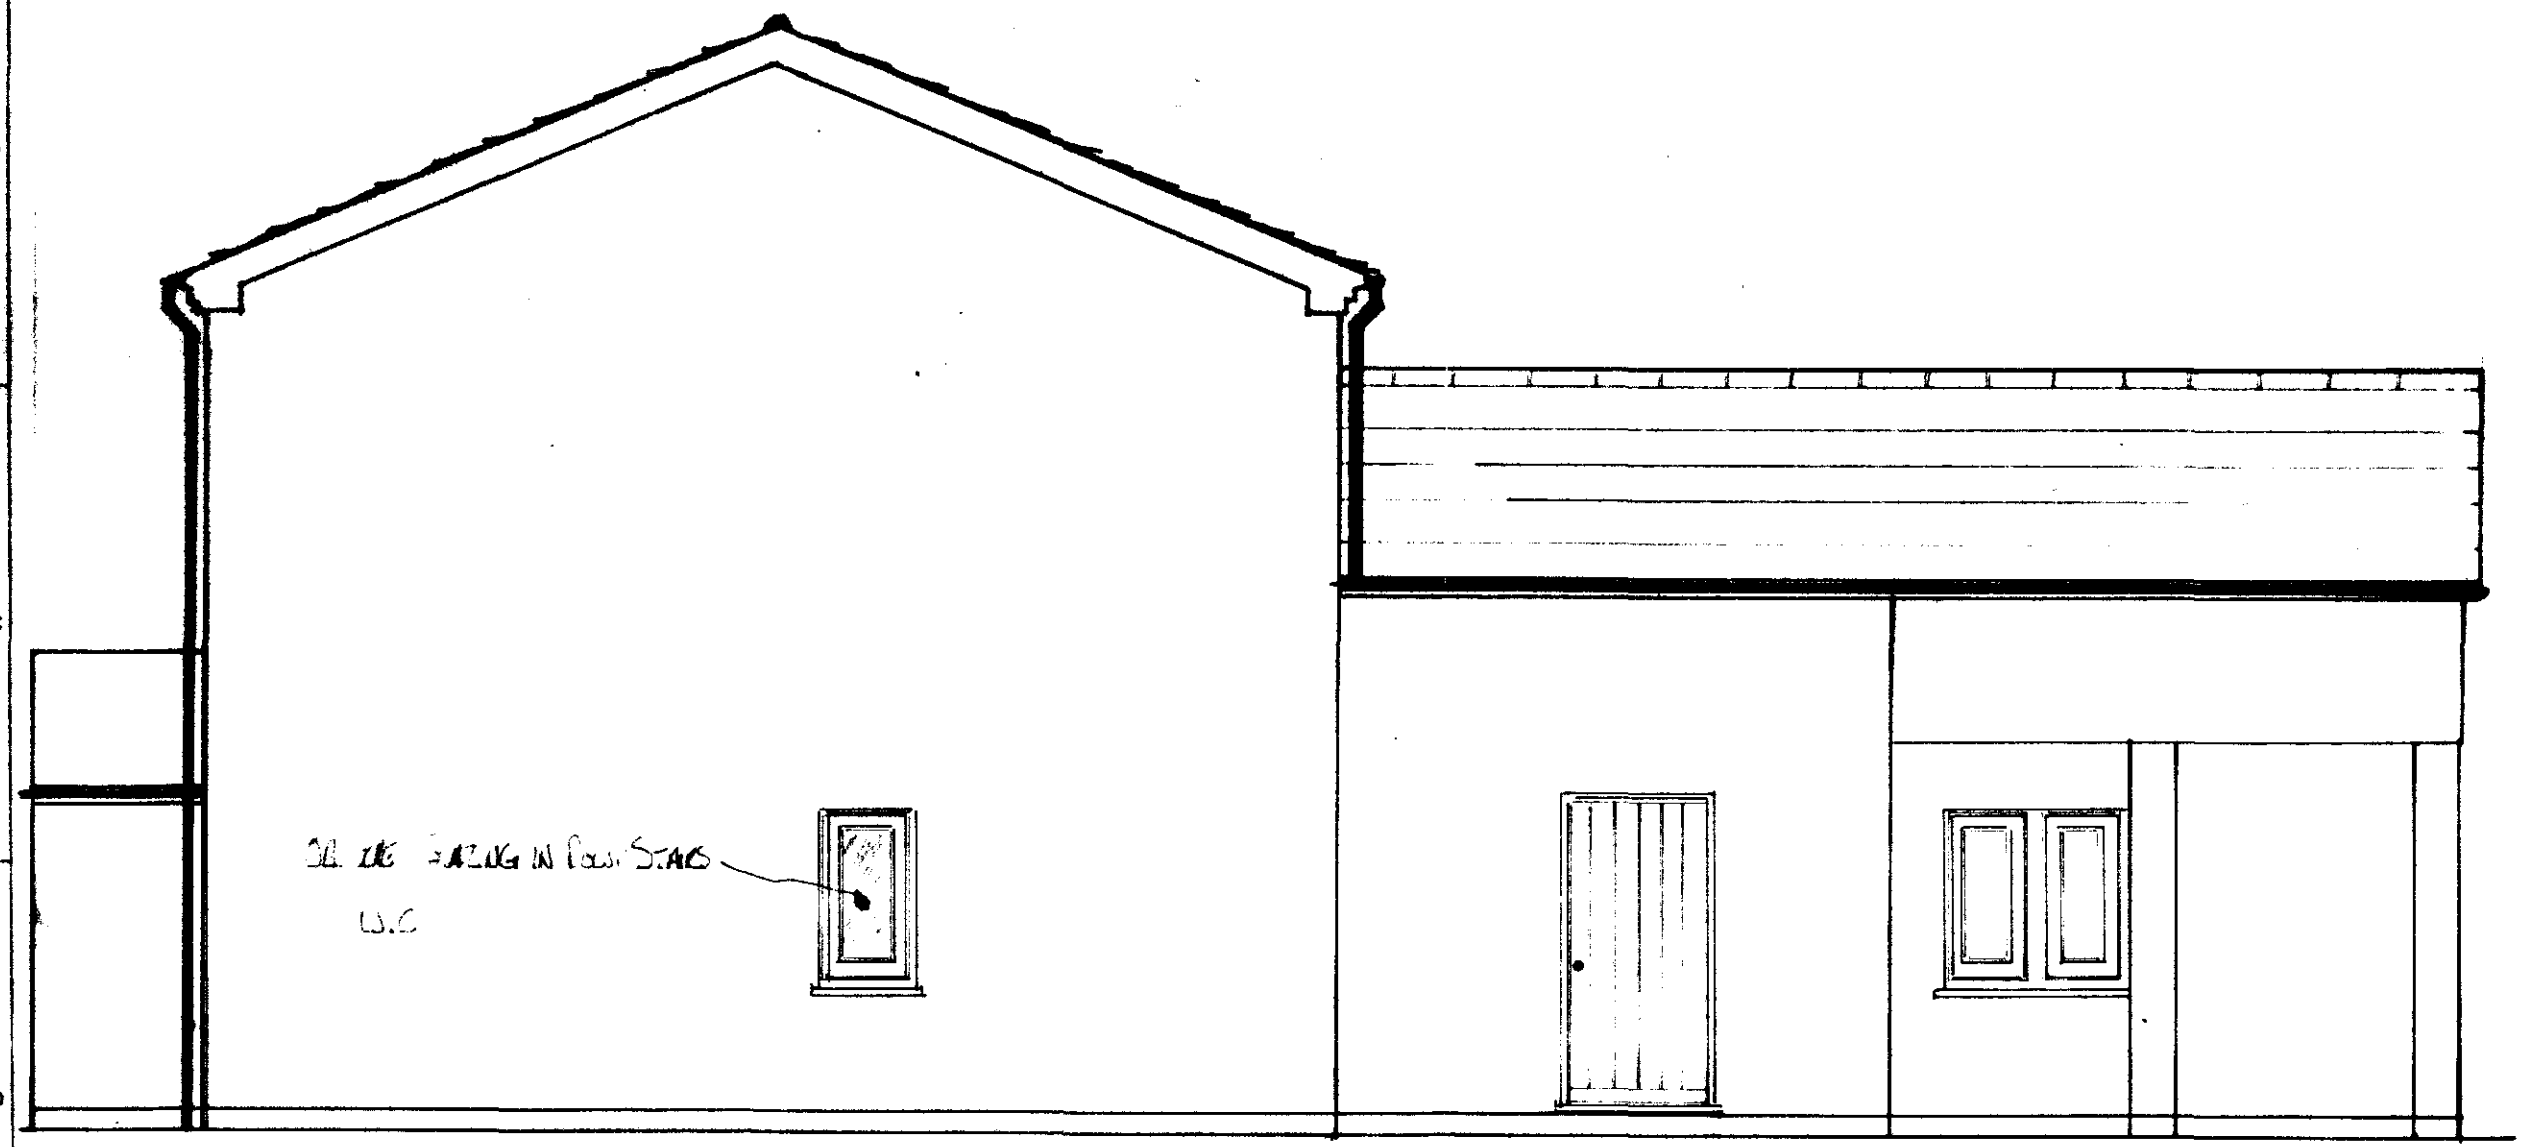

LOOP No. OF
L2AJT/1

AREA COVERED
SIDE ELEVATION

PROJECT:
4 BEDROOM
DETACHED HOUSE

CLIENT:
MR & MRS A TARSH

DRN: M·G·DANIELS
DATE: 19·7·2000
ORDER NO:
CHKD: SCALE: 1:50
DIMENSIONS IN MM
DO NOT SCALE OFF DRG


NOTES:
ROOF PITCH = 23°
CONCRETE INTERLOCKING TILES
ROOF COVERING - LIGHTWEIGHT
CLAY TILES
TILES USED FOR NATURAL LIGHT IN TO ENSUITE
RIDGE = 600MM FROM RIDGE LOOKING LENGTH WIDTH 300MM. AS SHOWN ON SECTION DETAILING OF END PROTECTION.

REVISIONS:


SOUTH HOLLAND DC
HOUSING & PLANNING
08 AUG 2000
Ref: 0982/00

21065


NORTH ELEVATION

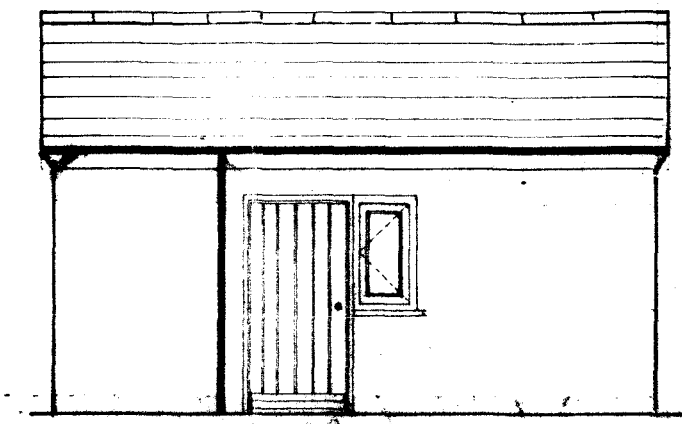


SOUTH ELEVATION

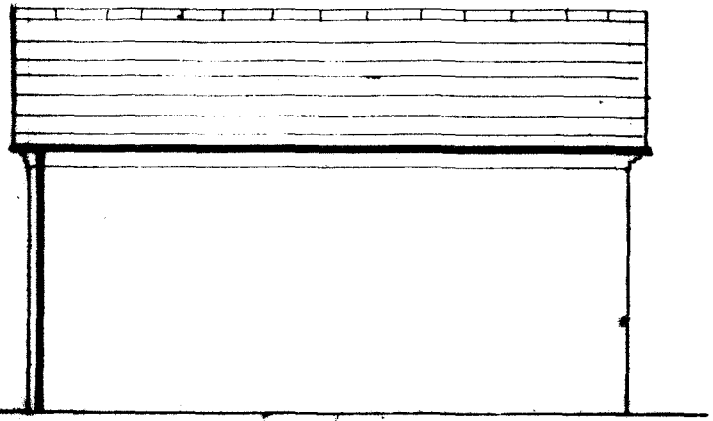

WEST ELEVATION

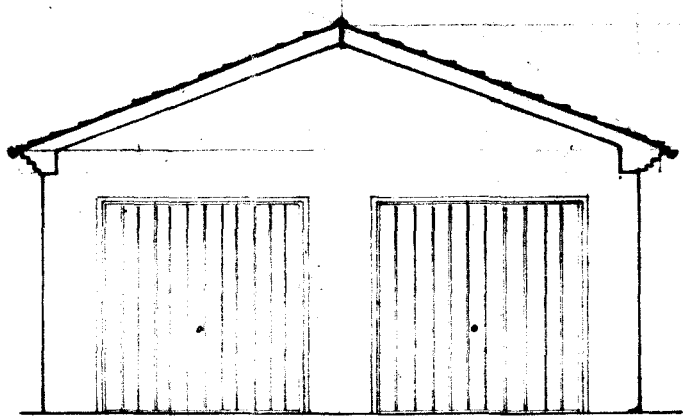

EAST ELEVATION

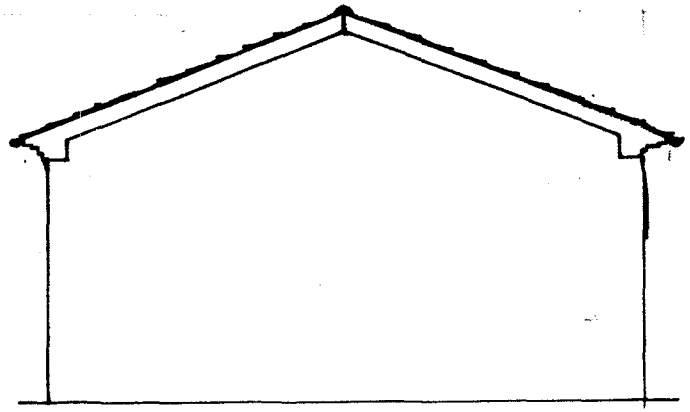

NOTES: BRICKWORK ON GARAGE TO MATCH THAT USE ON HOUSE CONSTRUCTION

LOOP No. OF
L2AJT/1/9

AREA COVERED
ELEVATIONS PROPOSED
DETACHED GARAGE

PROJECT:
4 BEDROOM
DETACHED
DWELLING

CLIENT:
MR & MRS A TAYLOR

DRN: DREAM DESIGN
DATE:
ORDER NO:
CHKD: SCALE: 1:50
DIMENSIONS IN MM
DO NOT SCALE OFF DRG


NOTES:

REVISIONS:

982/00

21065

SECTION AA (GARAGE)

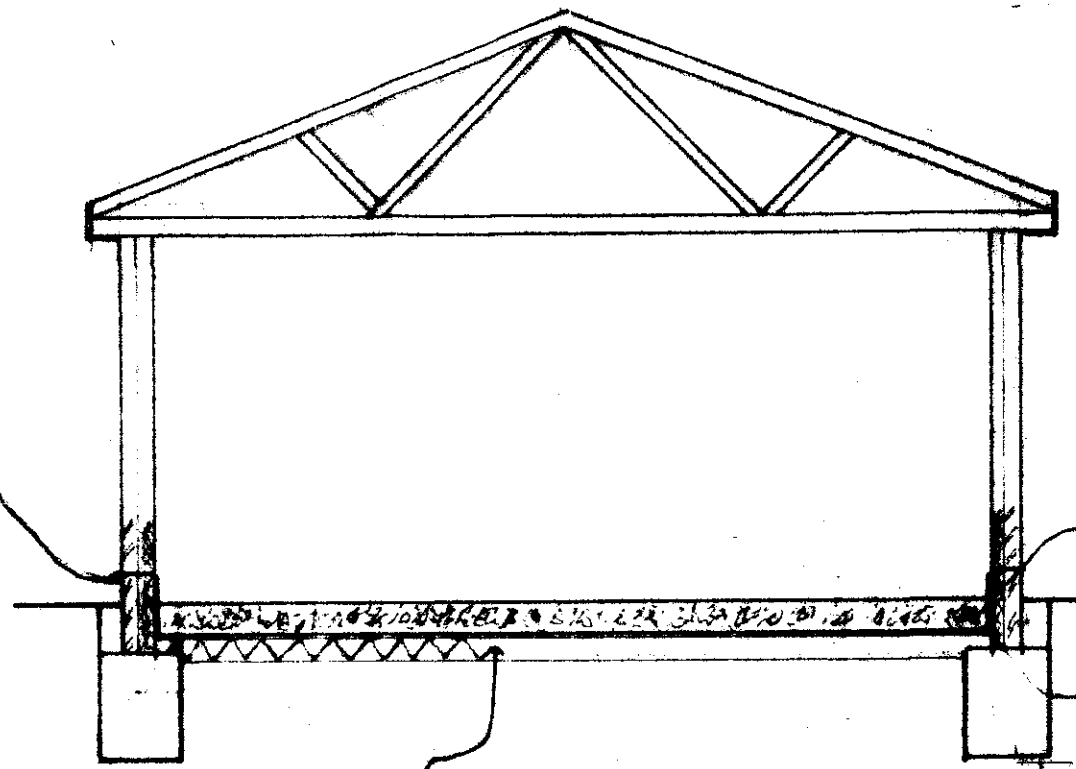

DPC WITH DPM LAPPED INTO 150MM HARDCORE G/L

200MM DEPTH MIN CONCRETE SLAB FLOOR.

1200 GAUGE DPM OVER BLINDING


LYR OF SAND. 600MM

150MM MIN COMPACTED HARDCORE BED.

LOOP No.	OF
L2AJT/1/9	
AREA COVERED	
PROJECT:	
CLIENT:	
DRN:	
DATE:	
ORDER NO:	
CHKD:	SCALE:
DIMENSIONS IN MM	
DO NOT SCALE OFF DRG	
NOTES:	
REVISIONS:	

982/00

21065

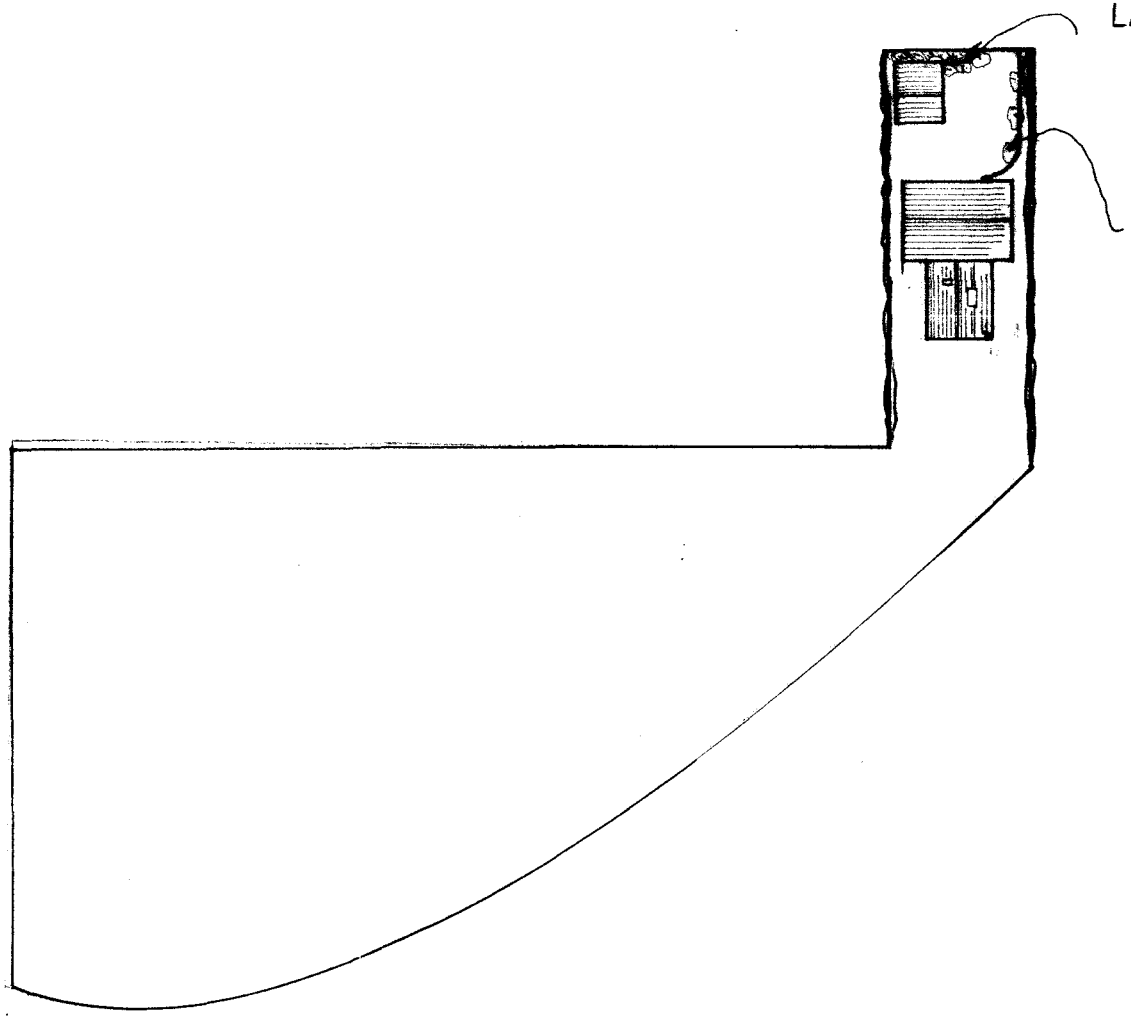

LANDSCAPING TO FRONT ELEVATION (ROAD SIDE VIEW) OF PROPOSE DETACHED DOUBLE GARAGE. (LOW LEVEL LANDSCAPING)

SILVER BIRCH TREES PLANTING SCHEME TO EDGE DRIVEWAY (2 YEAR PLANTING SCHEME)

LOOP No. OF
L2AJT/1

AREA COVERED
PROPOSE SITE PLAN

PROJECT:
4 BEDROOM DETACHED DWELLING

CLIENT:
MR & MRS A TAYLOR

DRN: MGD ANNEXE

DATE: 19.07.2000

ORDER NO:

CHKD: SCALE: 1:500

DIMENSIONS IN MM
DO NOT SCALE OFF DRG

NOTES:

SOUTH HOLLAND DC
HOUSING & PLANNING
08 AUG 2000
Ref: 0982/00

21065

15,000 MM

7,500MM

7,500MM

6930MM

BEDROOM 1

BEDROOM 3

BEDROOM 2

LANDING

D2

D1

D3

D4

D5

TANK Room 1350MM

BATH ROOM

7200MM

MASTER BEDROOM

ENSUITE 4100MM

LOOP No. OF
L2 AST/1

AREA COVERED
1ST FLOOR PLAN

PROJECT:
4 BED ROOM
DETACHED HOUSE

CLIENT:
MR & MRS H THYLOR


DRN: M.G RAWLINGS
DATE: 19.7.2000
ORDER NO:
CHKD: SCALE: 1:50
DIMENSIONS IN MM
DO NOT SCALE OFF DRG

NOTES:
INTERNAL WALLS TO BE
[illegible]
100MM THICK WITH
SOUND PROOFING &
INSULATION EXPET
200MM BLOCKWORK
WORK BETWEEN BATH
ROOM & BEDROOM 2
FOR SUPPORT TO WATER
TANK IN LOFT SPACE

REVISIONS:

SOUTH HOLLAND DC
HOUSING & PLANNING
08 AUG 2000
Ref: 0982/00

21085

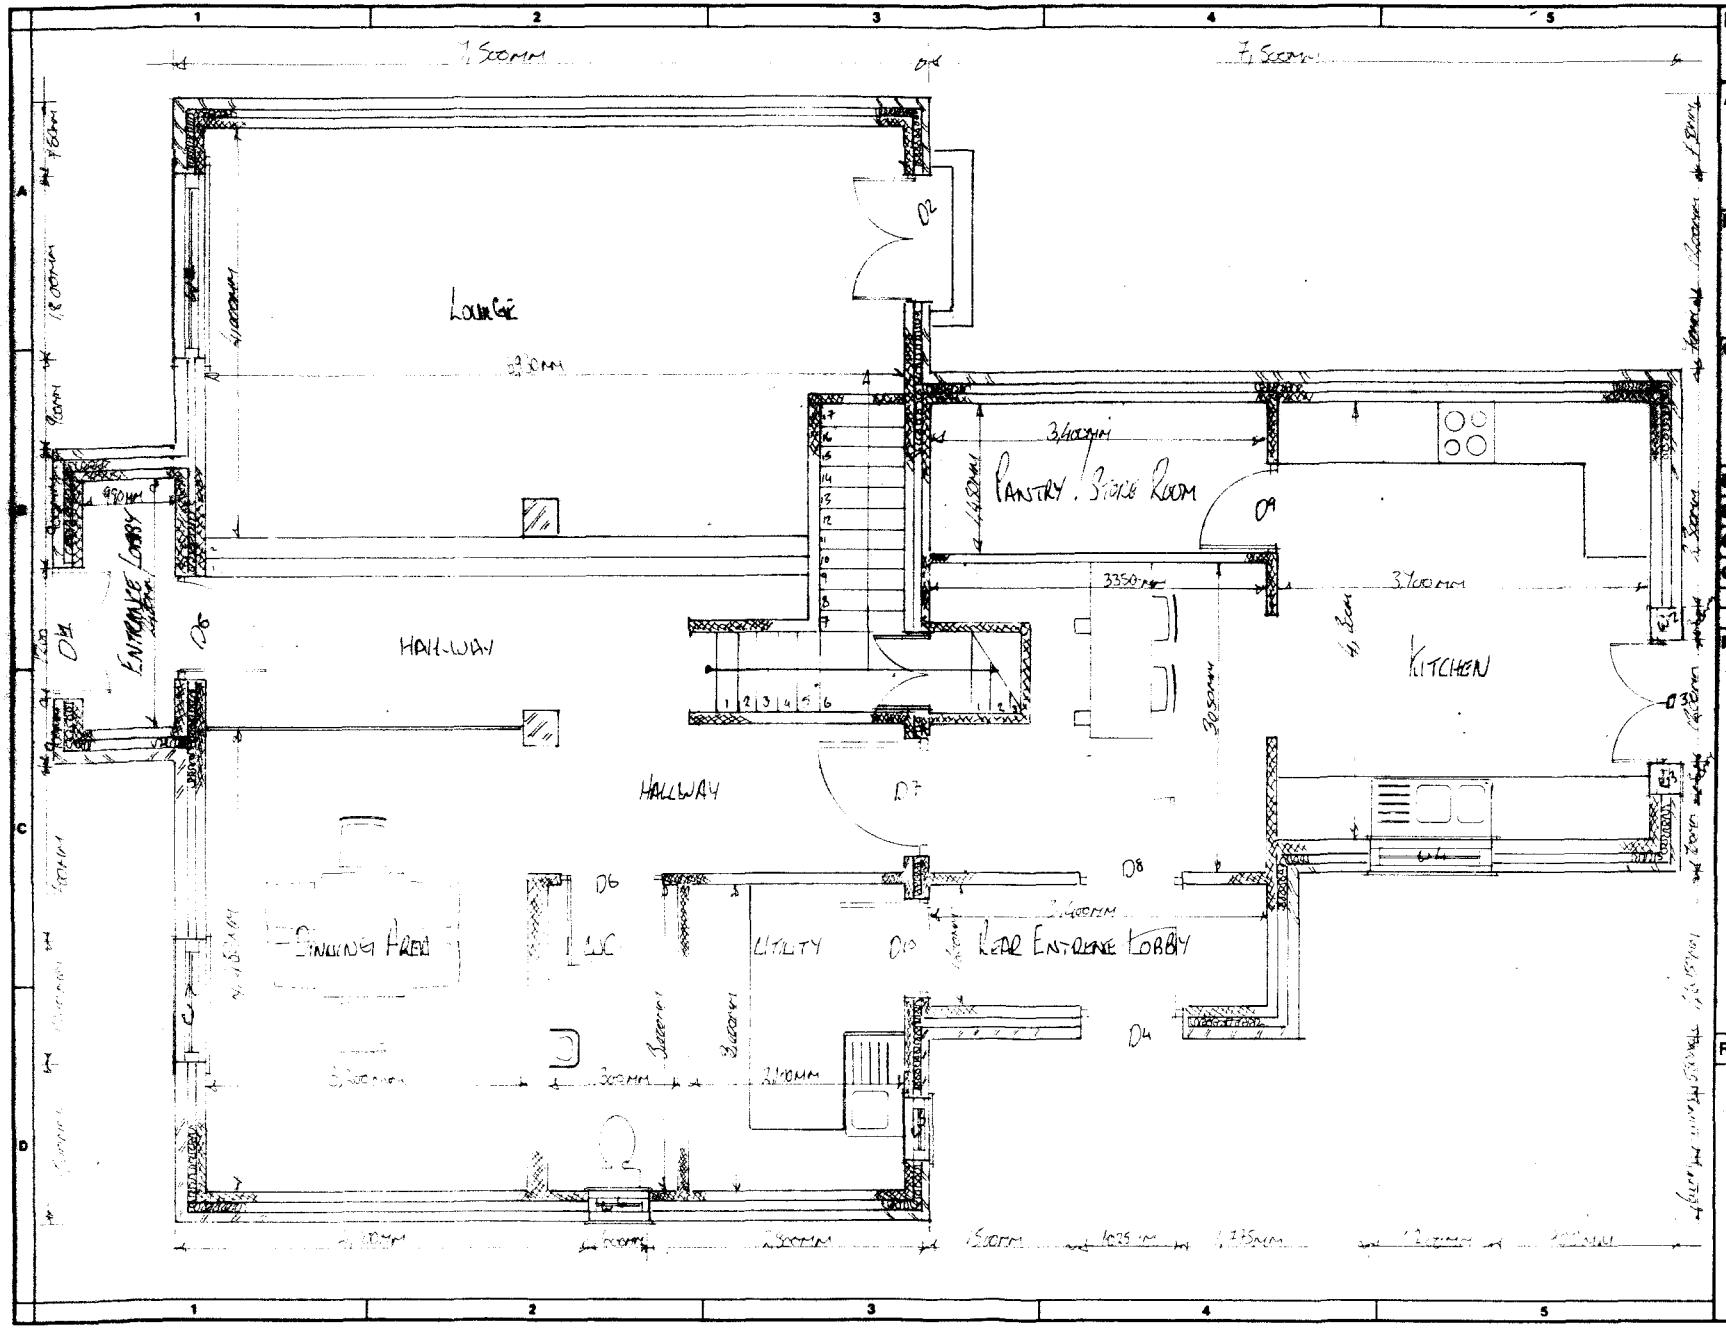

LOOP No. L2AJA/1 OF

AREA COVERED
GROUND FLOOR PLAN

PROJECT:
4 BEDROOM DETACHED HOUSE

CLIENT:
MR & MRS H TALKOV

DRN: M.G. Quinlan
DATE: 17.7.2000
ORDER NO:
CHKD: SCALE: 1:50
DO NOT SCALE OFF DRG

NOTES:
INTERNAL WALLS TO BE 100mm CELCON BLOCKWORK CONSTRUCTION APART FROM 200mm THICK CELCON WALL BETWEEN W/C & UTILITY ROOM.


REVISIONS:

SOUTH [illegible] HOUSING & PLANNING
08 AUG 2000
0982/08

21066

Pro Posed Front Elevation

Lowgate Lutton (Road Side View)

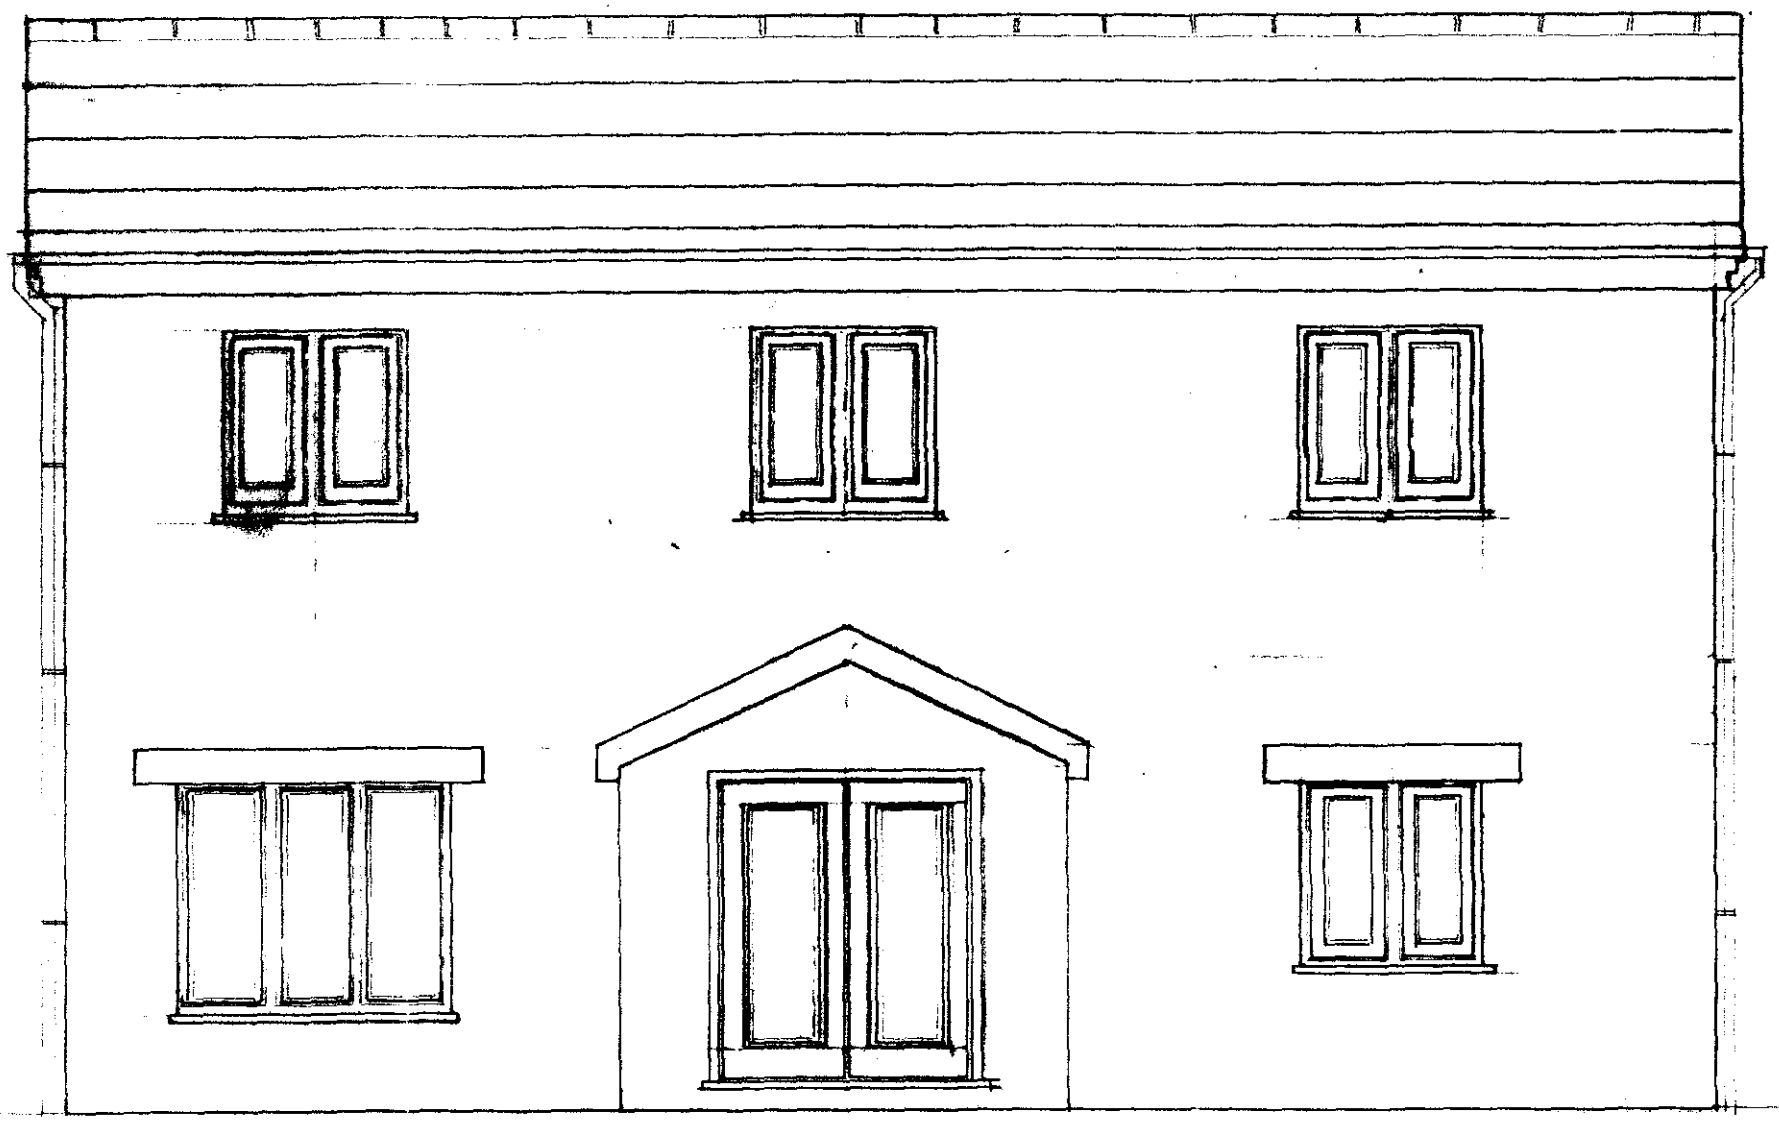

Iron Cast or Similar

Timber casement windows sweeping arch glazing bar type. Sealed unit & Dorman strip.

LOOP No. OF
L2 AJT/1

AREA COVERED
Front Elevation (Pro Posed)

PROJECT:
Four Bedroom Detached House

CLIENT:
Mr & Mrs A Taylor


DRN: M·G·Davies
DATE: 18·07·2000
ORDER NO:
CHKD: SCALE: 1:50
DIMENSIONS IN MM DO NOT SCALE OFF DRG

NOTES:
Roof: To be Clay Pantiles Red
Rainwater Goods: To be Black UPVC.
Wall Construction. Internal leaf to 100mm Thermalite Blocks with 85mm cavity insulation. Outer leaf Fair Face Brickwork Brindle (Colour).

REVISIONS:

SOUTH HOLLAND DC
HOUSING & PLANNING
08 AUG 2000
Ref: 0982/a

21066

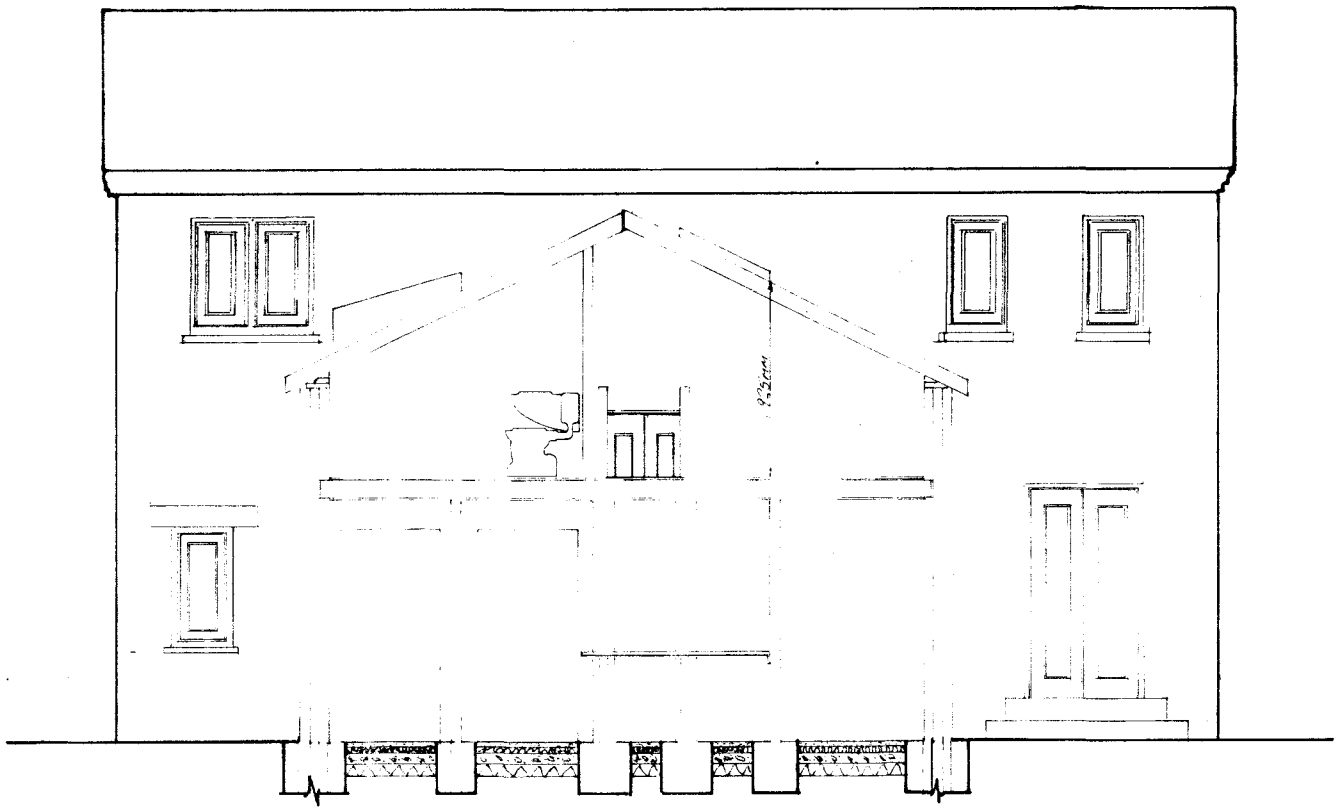

LOOP No. 12AJ1/1

AREA COVERED

SECTION A-A

PROJECT:

4 BEDROOM DETACHED HOUSE

CLIENT:

MR & MRS A JAMES

DRN: MR MAG DANIELS

DATE: 5/08/2000

ORDER NO:

CHKD: SCALE: 1:50

DIMENSIONS IN MM

DO NOT SCALE OFF DRG

NOTES:

SECTION TO SHOW HEIGHT OF SKY LITES

2 NO 1000MM x 800MM

600MM MIN FROM RIDGE


DIMEN FROM FFL TO BOTTOM OF SKY LITE 1925MM

REVISIONS:

SOUTH [illegible] D.DC
HOUSING & PLANNING
08 AUG 2000
Ref: 0982/DC

21065

Proposed Rear Elevation
Garden View

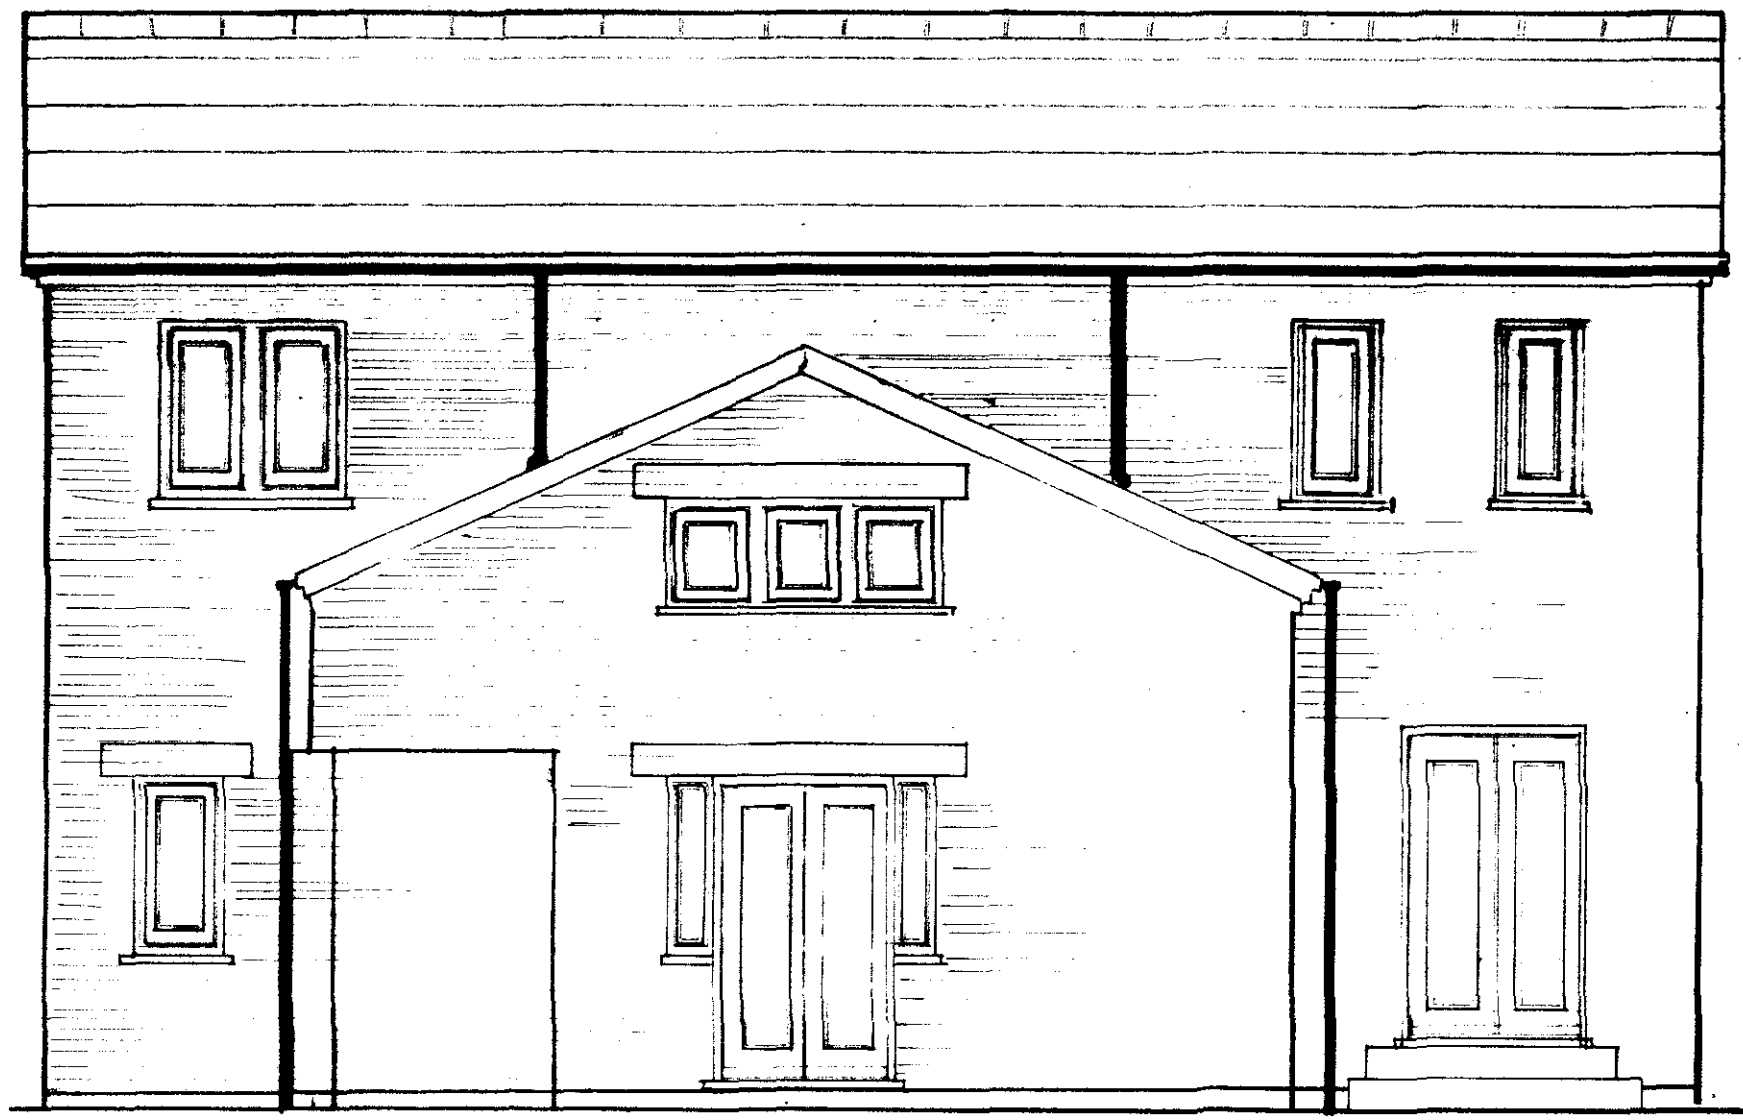

LOOP No. OF
L-2AJT/1

AREA COVERED
Rear Elevation

PROJECT:
4 Bedroom
Detached House

CLIENT:
Mr & Mr Talvor

DRN: M.G Daniels
DATE: 18.2000
ORDER NO:
CHKD: SCALE: 1:50
DO NOT SCALE OFF DRG
NOTES:


REVISIONS:

SOUTH HOLLAND DC
PLANNING
08 AUG 2000
f: 0982/04

21065

PROPOSE SIDE ELEVATION

ADDN TO THE WHITE HOUSE

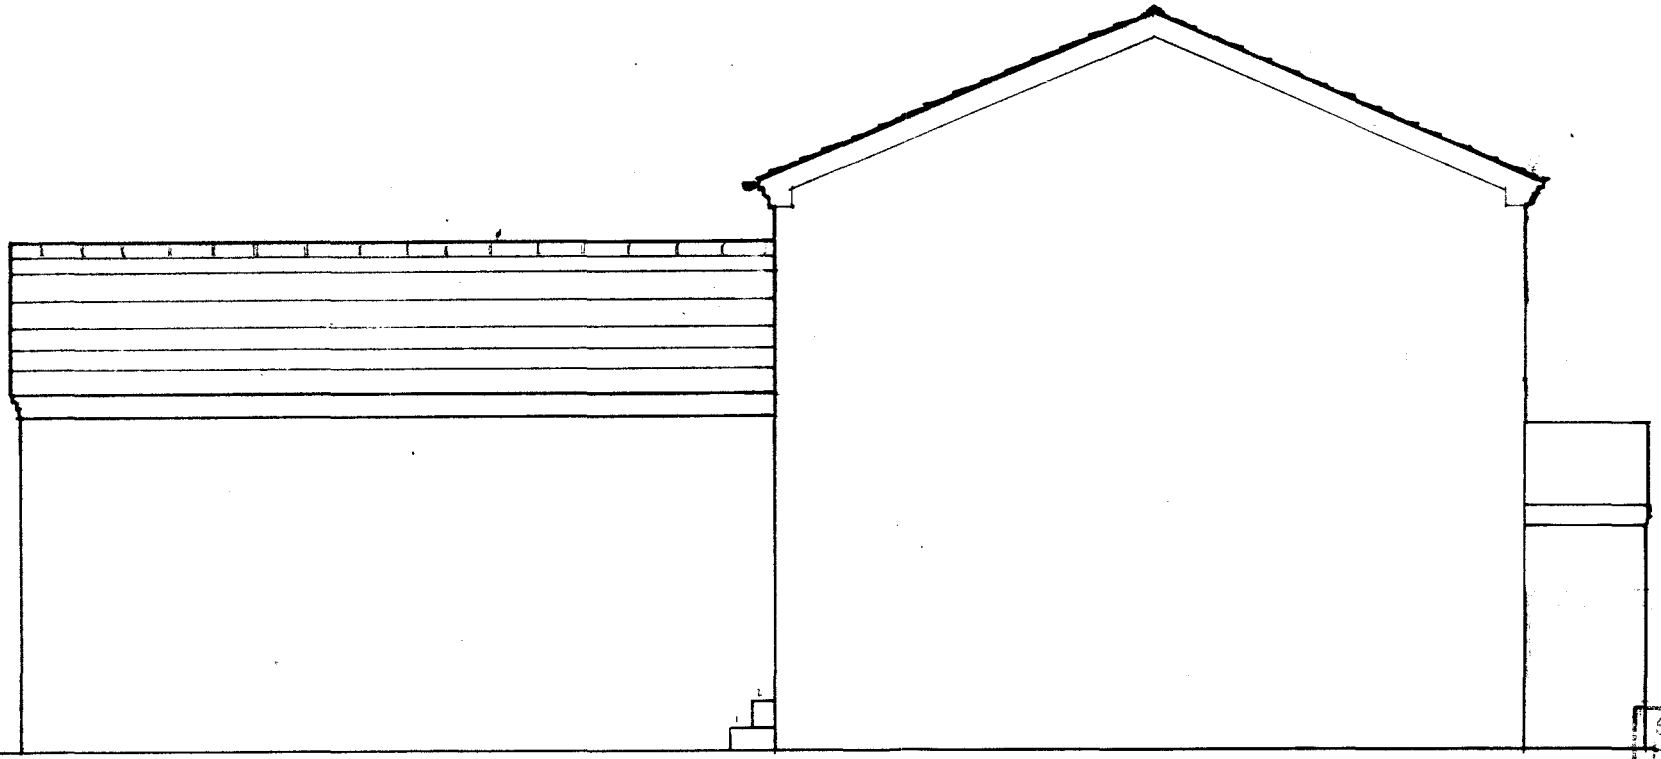

LOOP No. OF
L2AJT/1

AREA COVERED
PROPOSED SIDE ELEVATION

PROJECT:
4 BEDROOM DETACHED HOUSE

CLIENT:
MR & MRS A TAYLOR


DRN: M.G Dawkins
DATE: 19.4.2000
ORDER NO:
CHKD: SCALE: 1:50
DIMENSIONS IN mm
DO NOT SCALE OFF DRG

NOTES:
2 NO SKYLITE WITHIN MASTER BEDROOM IN ROOF SPACE ON LOWER LEVEL PROJECTION ROOF AREA. SHOWN ON SECTION DRAWINGS.
THESE WILL BE 600MM FROM RIDGE 1000MM LENGTH & 600MM WIDTH

REVISIONS:

SOUTH HOLLAND DC
BUILDING REGULATIONS
08 AUG 2000
Ref: 0982/00

21088

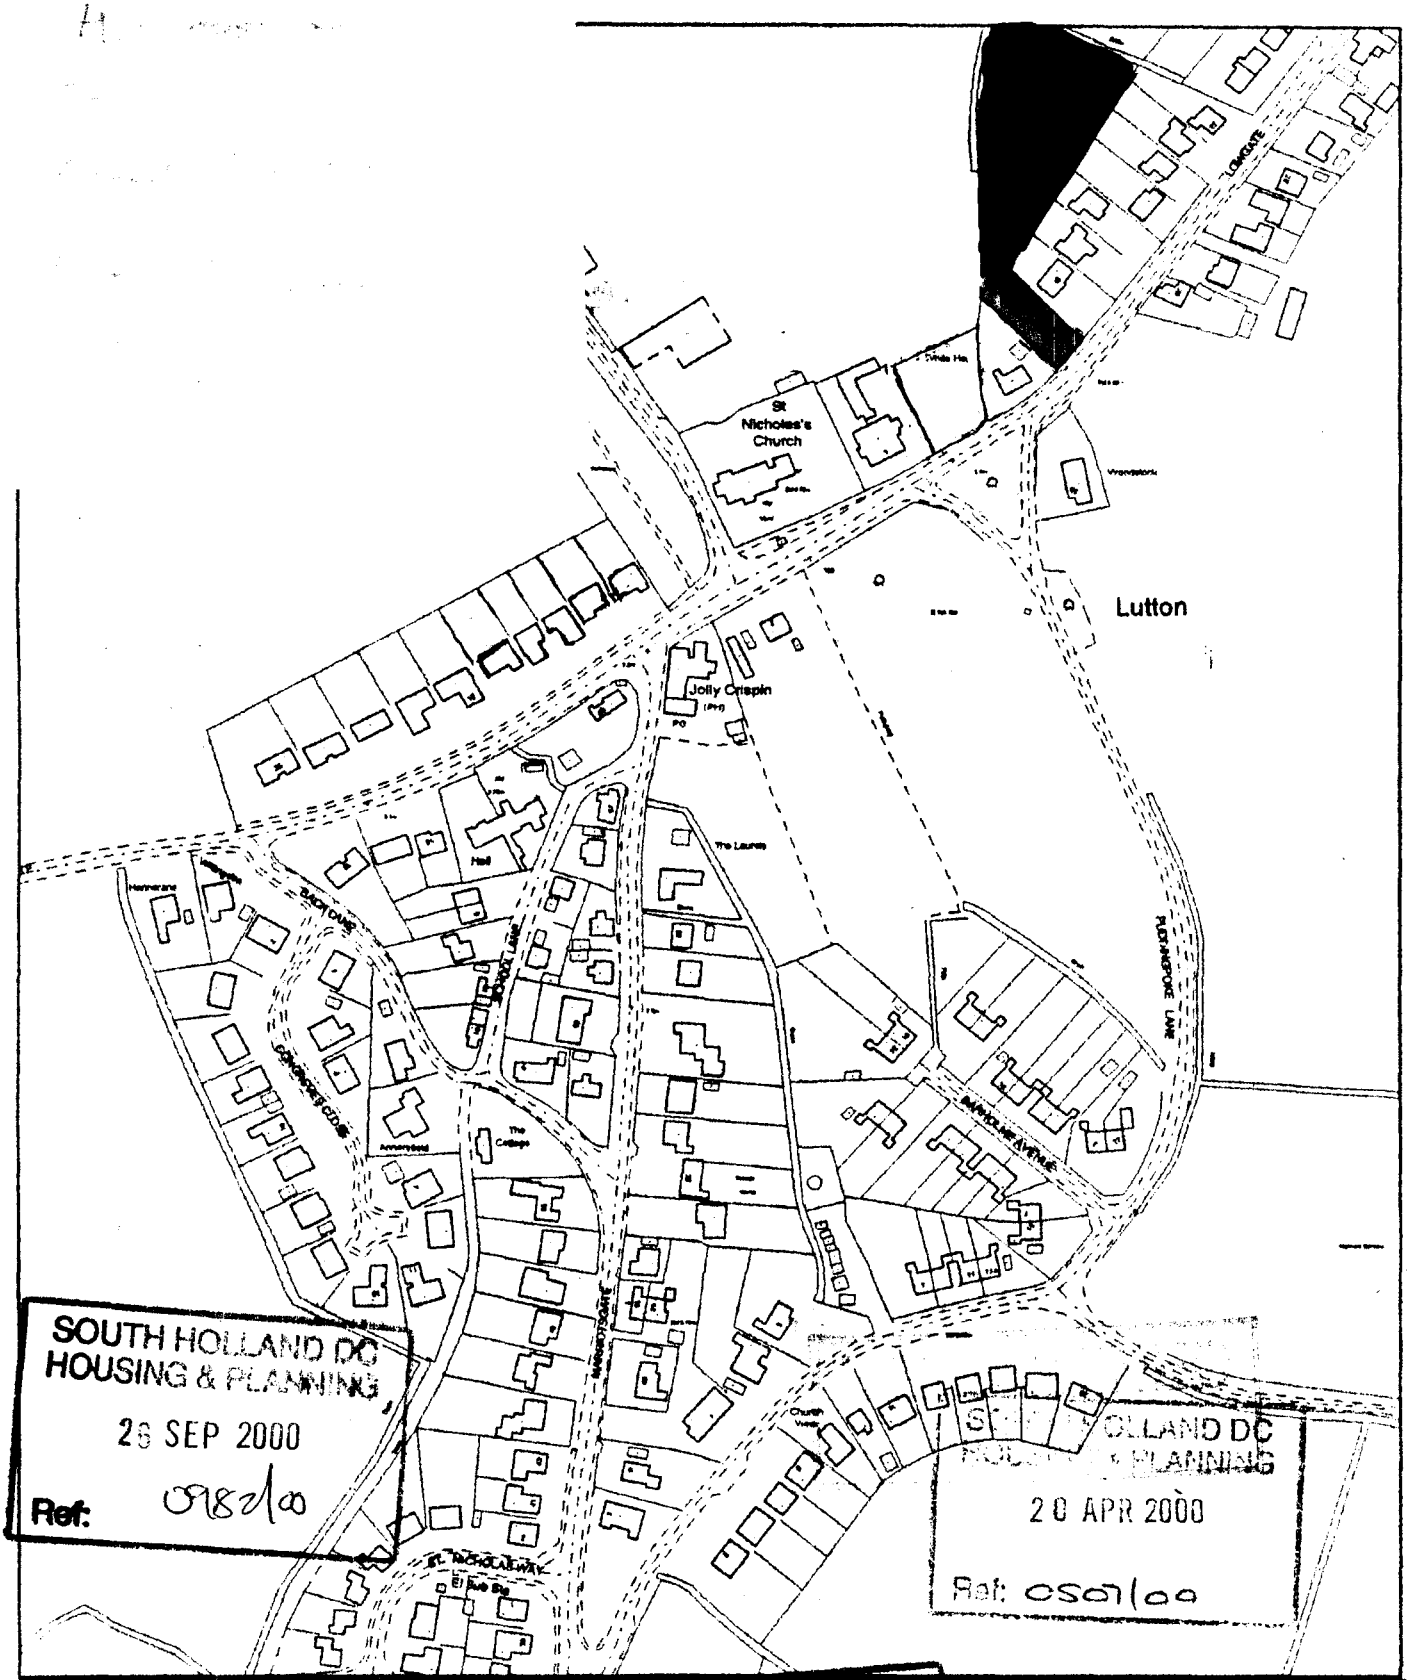

SOUTH HOLLAND DC
HOUSING & PLANNING
26 SEP 2000
Ref: 0982/00

SOUTH HOLLAND DC
HOUSING & PLANNING
20 APR 2000
Ref: 0982/00

SOUTH HOLLAND DISTRICT COUNCIL

Council Offices, Priory Road, Spalding, Lincolnshire PE11 2XE


This copy has been produced specifically for the map return scheme purposes only. No further copies may be made.

AMENDED PLAN

Ref.

Scale: 1:2500

This map is reproduced from Ordnance Survey material with permission of Ordnance Survey on behalf of Her Majesty's Stationery Office (c) Crown copyright. Unauthorised reproduction infringes Crown copyright and may lead to prosecution or civil proceedings. South Holland District Council LA079413 2000

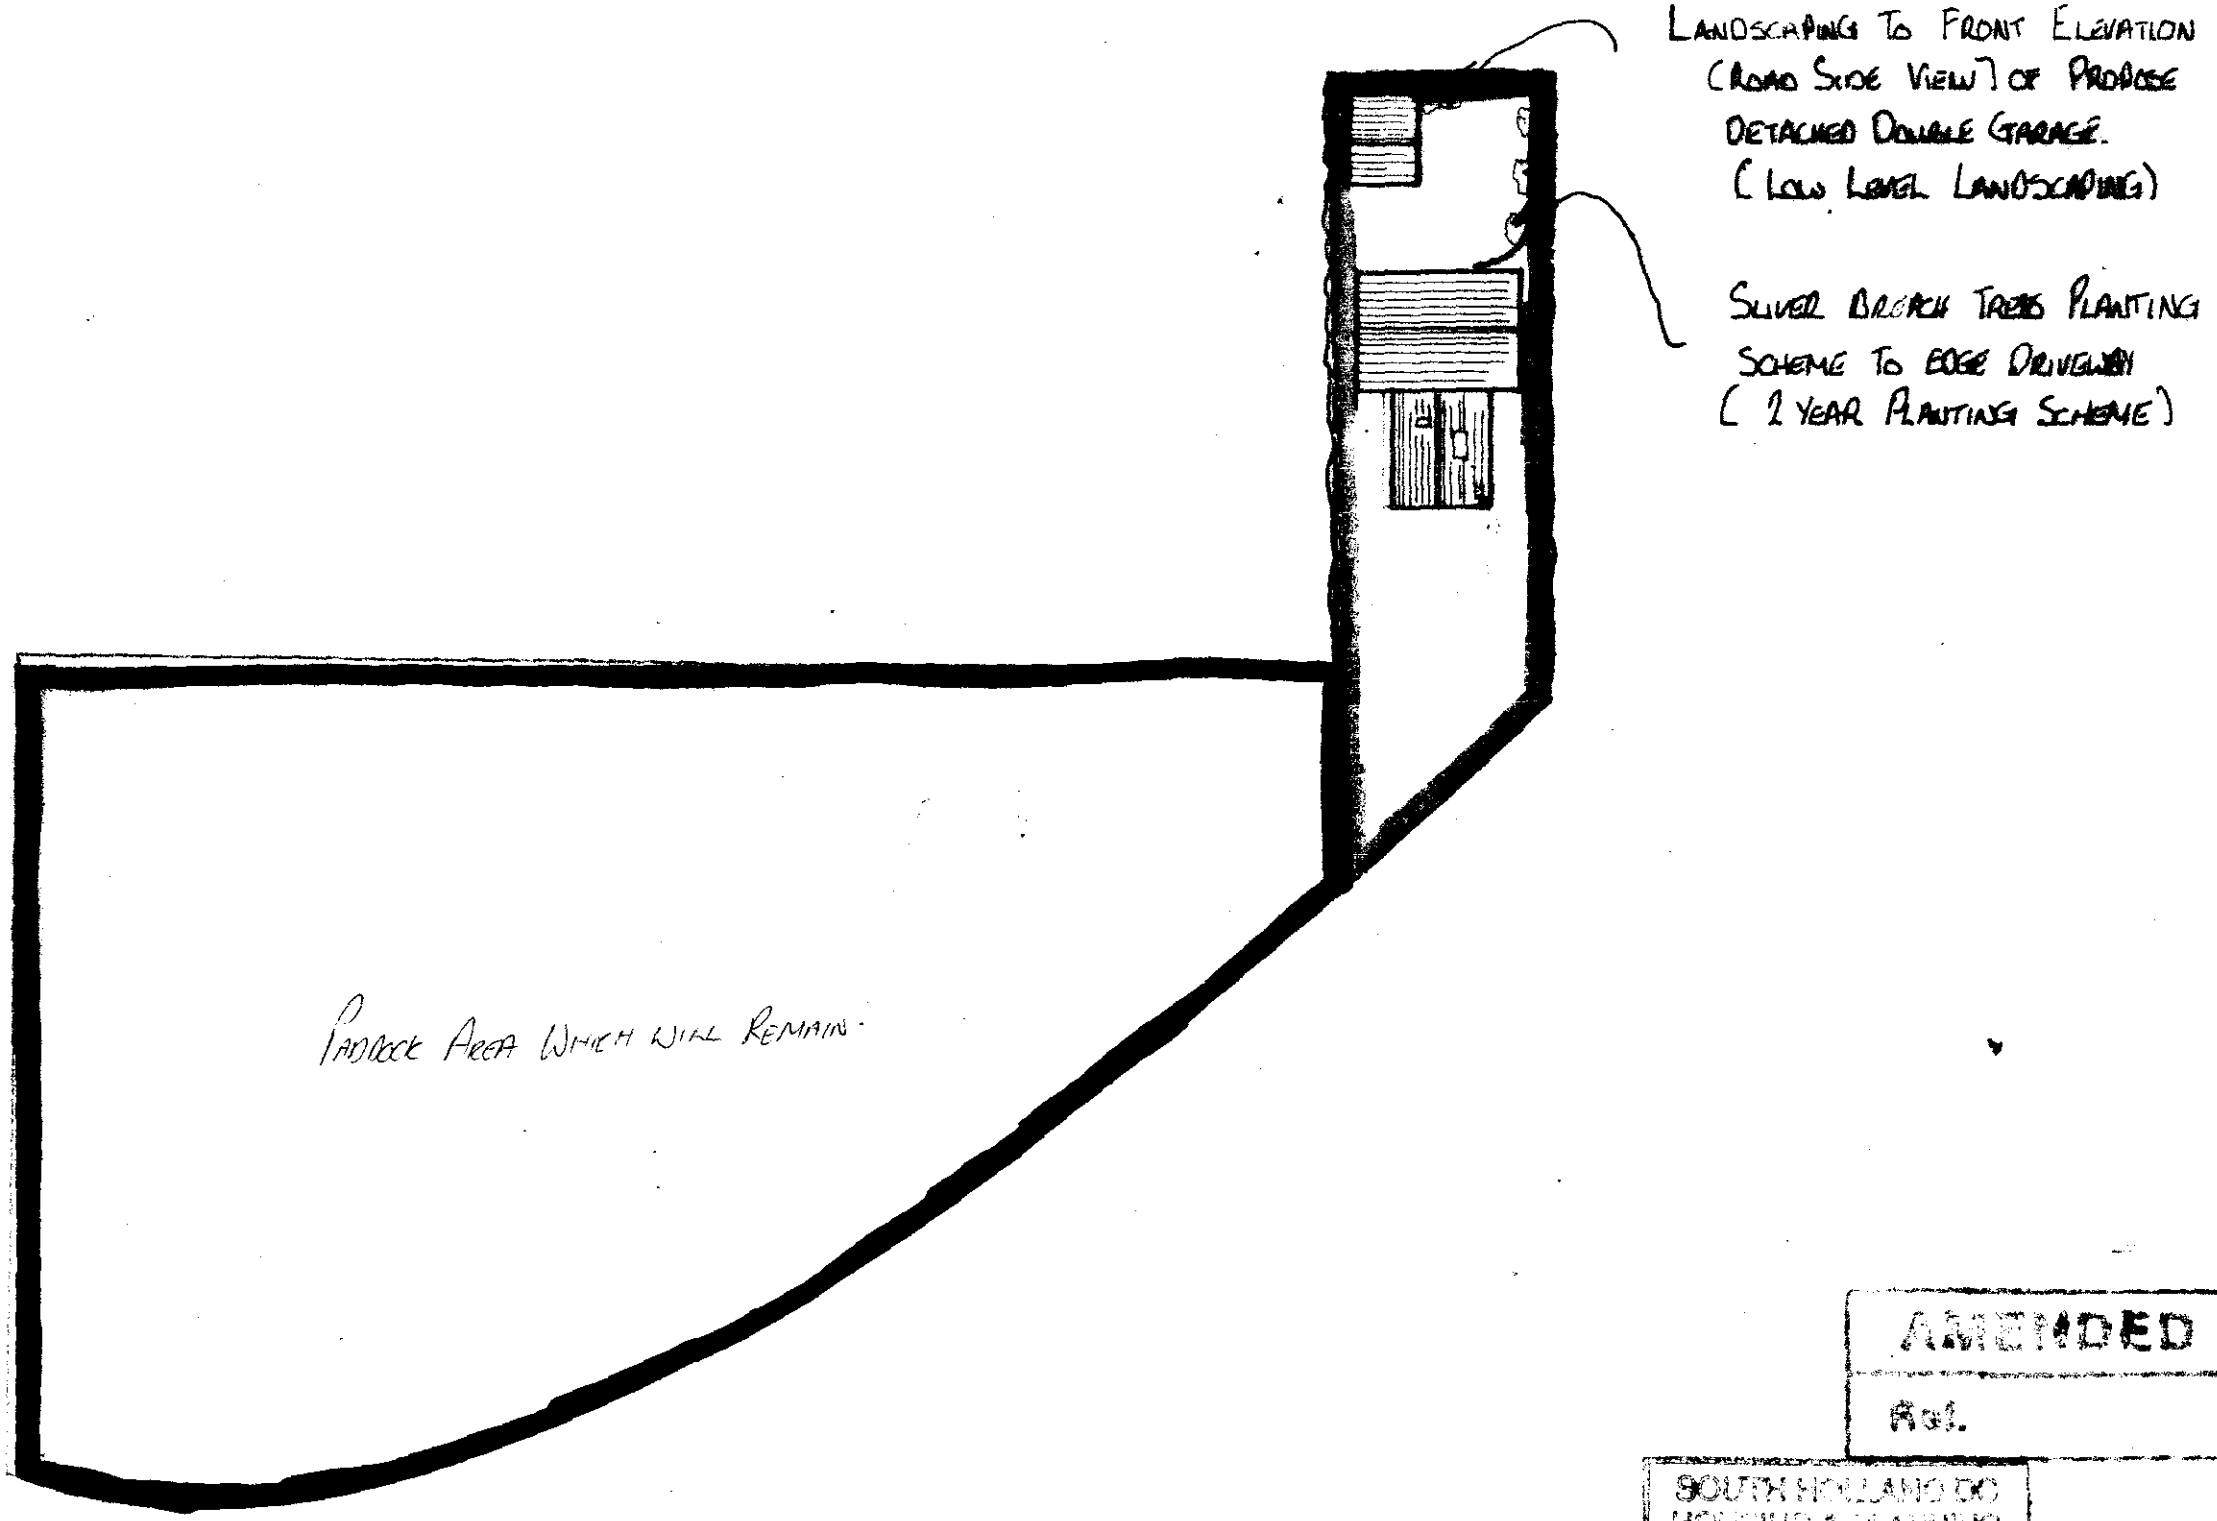

LOOP No. OF
L2AJT/1/10

AREA COVERED
Proposed Site Plan

PROJECT:
4 Bedroom Detached Dwelling

CLIENT:
Mr & Mrs A Taylor

DRN: M G Daniels
DATE: 19.07.2010
ORDER NO:
CHKD: SCALE: 1:500
DIMENSIONS IN MM
DO NOT SCALE OFF DRG
NOTES:

ENTERED PLAN

AMENDED PLAN
Ref.

SOUTH HOLLAND DC
HOUSING & PLANNING
2 [illegible] 2010
Ref: 0982/00

Amendment to Site Plan L2AJT/1/10

21066