



south
existing elevations

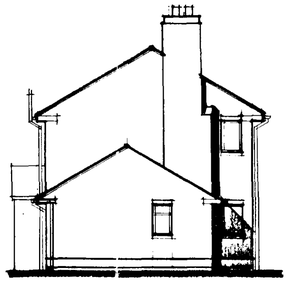


west




north

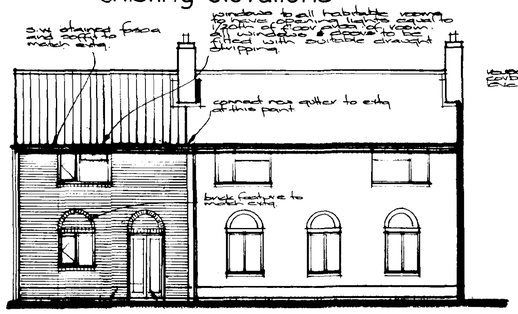


south
proposed elevations

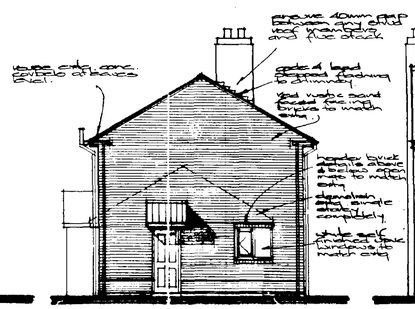


west

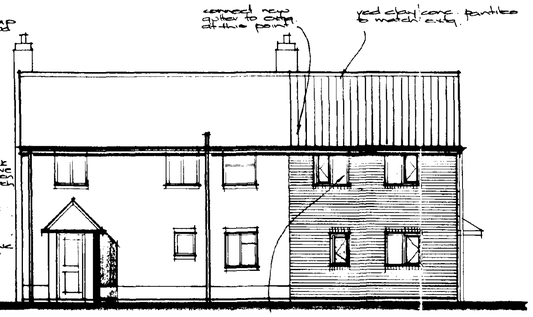


north

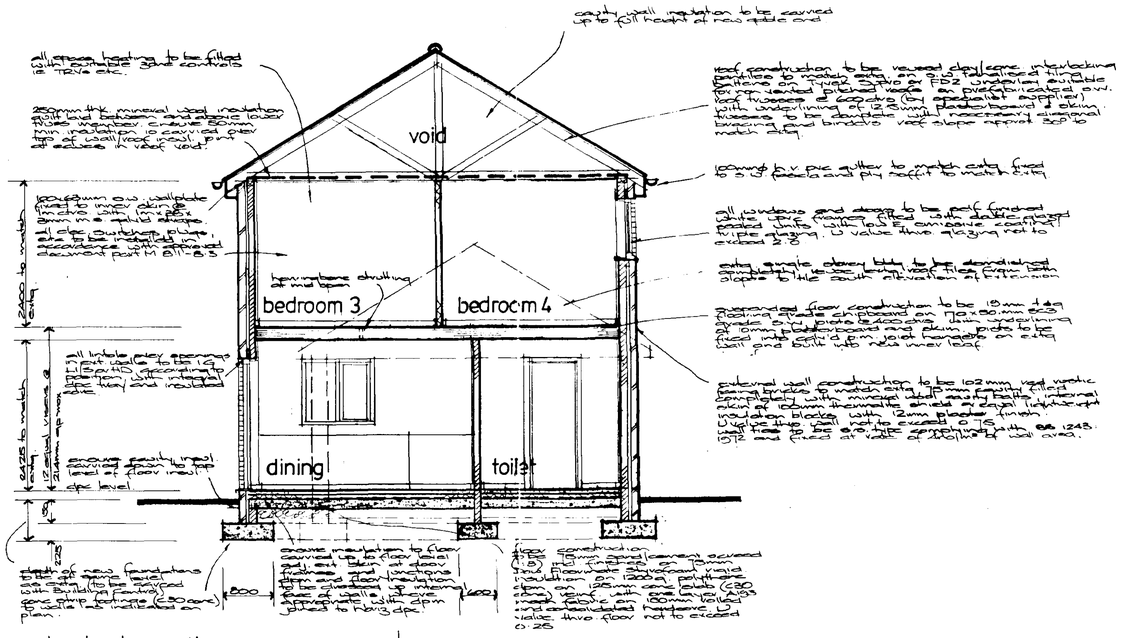

typical section

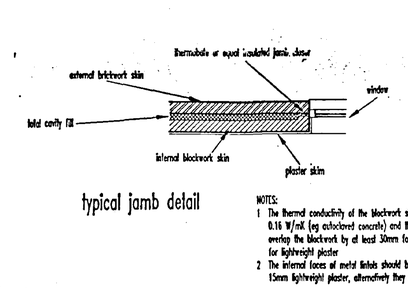

typical jamb detail

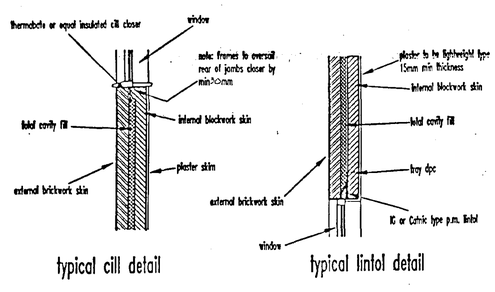



typical cill detail

typical lintol detail

ALL STRUCTURAL TIMBER (S.W.) TO BE USED INTERNALLY TO BE TO BS 4978 STRESSED GRADED 'WHEN DRY' IE. MOISTURE CONTENT LESS THAN 20% AND STAMPED 'DRY' OR 'KD' (KILN DRIED)


LIGHTING SYSTEMS TO BE PROVIDED WITH REASONABLY EFFICIENT LAMP/LUMINAIRE COMBINATIONS WITH INITIAL EFFICIENCY AVERAGED OVER WHOLE BLDG OF NOT LESS THAN 40 LUMENS/CIRCUIT. AS REQUIRED BY APPROVED DOCUMENT L2 1:48 & 1:47

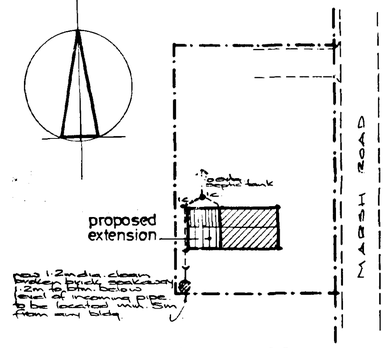

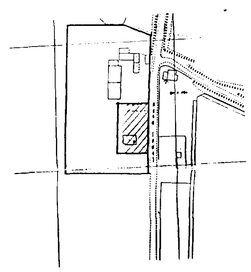

location plan 1:2500

site plan 1:500

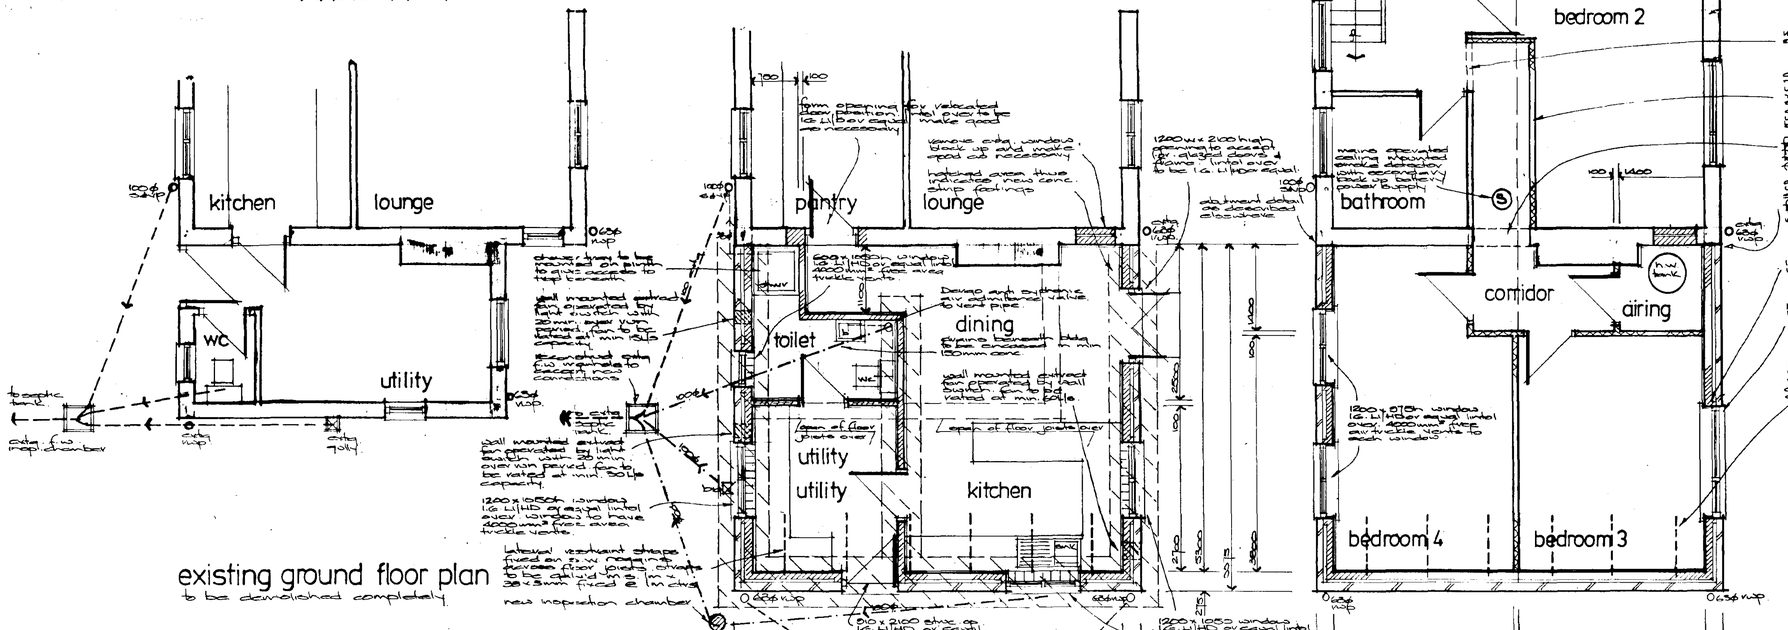

existing ground floor plan
to be demolished completely

AMENDED PLAN

Rev	Date	Description
B	15.10.02	elev. completed
A	1.9.02	elev. completed

Revisions

Preliminary	For Construction

SHDC
Planning & Development
15 OCT 2002
Ref 0990/02

David Trundley Design Services

Tel: 01945 880696
Fax: 01945 881266
E-mail: dtrundleydesign@aol.com

White House Farm
Tilney All Saints
King's Lynn
Norfolk PE34 4RU

Project Title
73 Marsh Road
Lutton Marsh
Spalding
Lincs

Proposed First Floor Extension and Associated Works

Drawing Title
Plans, sections & elevations

Scale	Date	Drawn
1:50, 1:100	Aug 2002	D Trundley

Drawing Number
02-95-01 P3

Copyright:
This drawing must not be re-issued, loaned or copied without the consent of David Trundley Design Services
Do not scale this drawing, use only figured or grid dimensions
All dimensions to be checked on site prior to commencement of works

AMENDED PLAN