


PROPOSED REAR ELEVATION

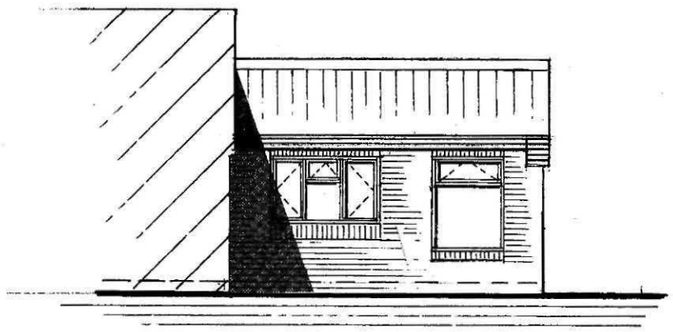

PROPOSED SIDE ELEVATION



PROPOSED SIDE ELEVATION

The builder/contractor is required to check all dimensions associated with any aspect of the work. Dimensions are not to be scaled from the drawing. Any discrepancy found should be reported to the agent.
Copyright – This drawing must not be issued, loaned, copied or amended without the written consent of Grahame Seaton.
The builder/contractor is required to undertake all activities necessary to ensure the complete and proper execution of the works. The adequacy of information shown or described on the drawings and accompany specification does not relieve this obligation in any way.

Grahame Seaton
Design & Planning Consultant
Householder Extensions

67 St. Peters Road, Upwell, Wisbech, Cambs PE14 9EJ
Telephone/Fax (01945) 772632 Mobile (07799) 833359
Email: gas@grahameseaton.co.uk

Building Design Awards
Overall Winner 2009

B		
A		
	Date	**Revision**

Project: Extension to 64 Lime Walk, Long Sutton, Lincolnshire, PE12 9HQ

Drawing Title: Proposed elevations

Client: Mr and Mrs Dack

Date: 1/12/11

Scale: 1:100 **At:** A3

Drawing Number: 11/12/1732/6