
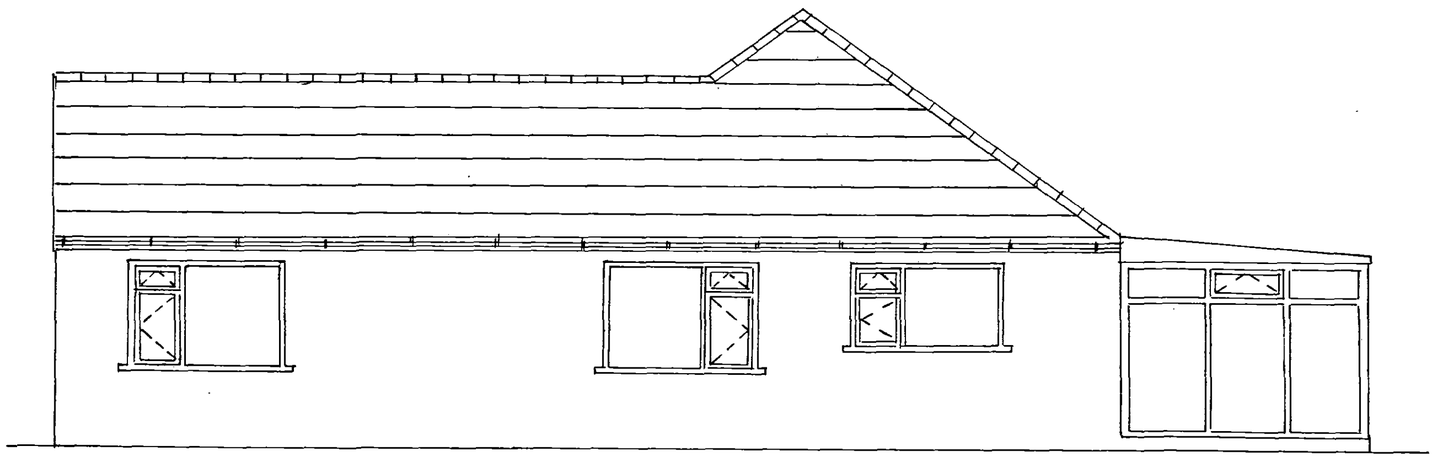


Proposed South Elevation

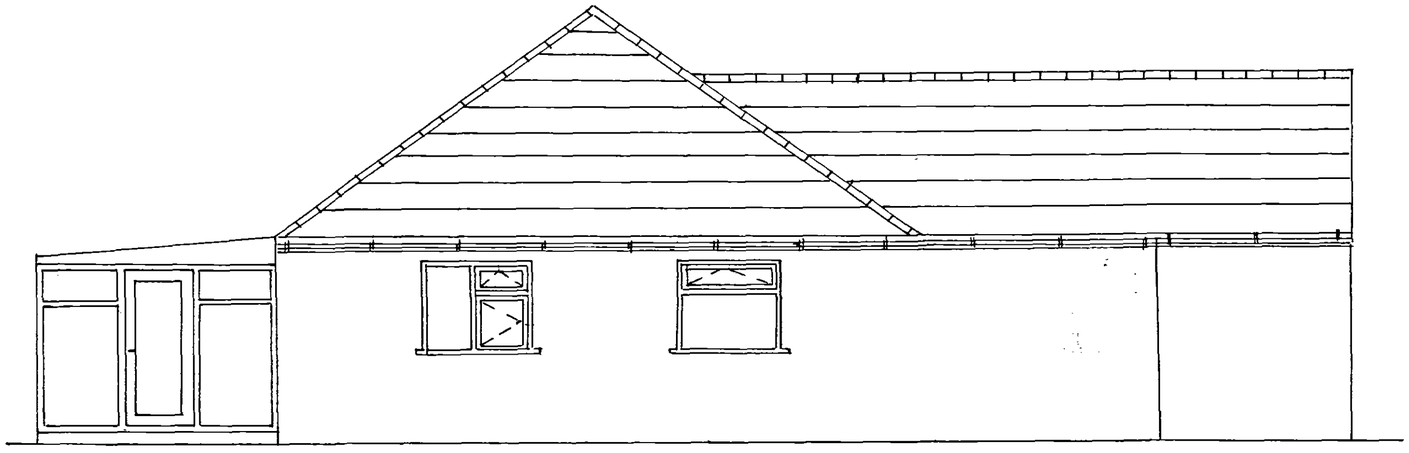

Proposed North Elevation

SHDC
Planning & Development
19 AUG 2003
Rec'd
1029103

DETERMINED
PLAN

Proposed Extension
to bungalow and Garage
for Mr & Mrs R Potter
22 Marriots Gate
Lutton PE12 9HN

Scale 1:50